



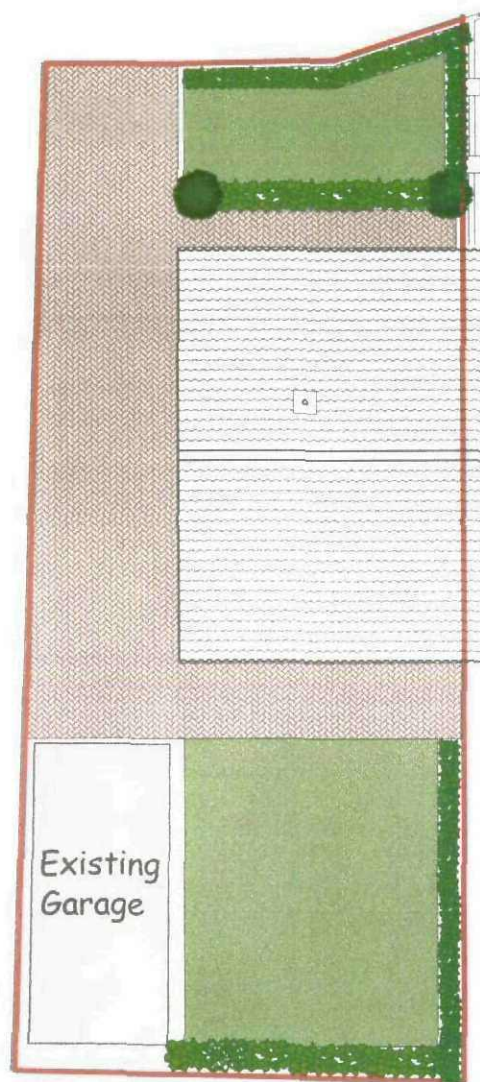

Existing Site Plan
1:200

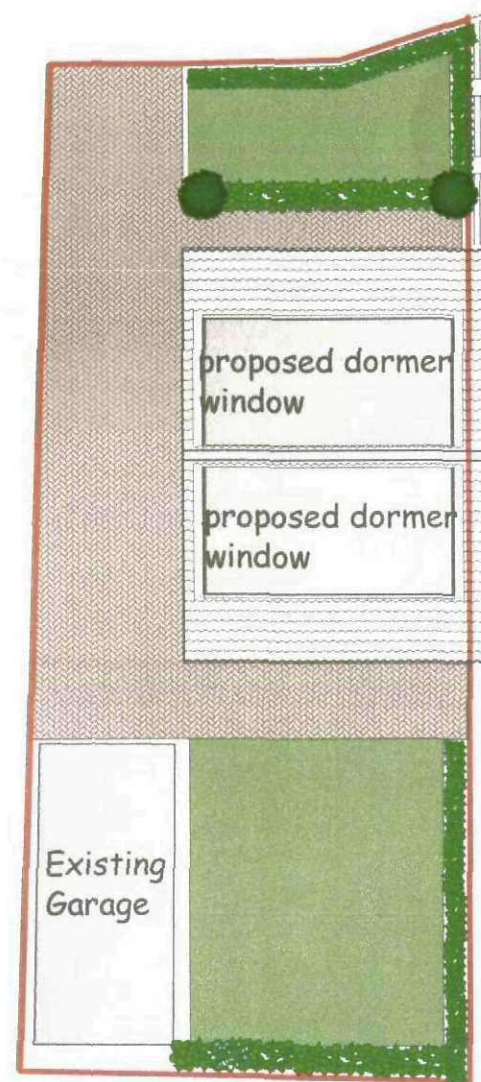

Proposed Site Plan
1:200



Site Location plan 1:1250

Proposal

**loft conversion at
15 Hunters Rise
Barnsley**

Date

07-11-11

Scale

1:200 & 1:1250

Drwg No

HR/001/2011

Drawn By

PM


Notes

Title


Site plan and Site Location Plan

**Planned Design
Solutions Ltd**


14 Blackburn Crescent
Sheffield S35 2EF
Tel 0114 2453509
Mob 07816931706
email petermartin57@hotmail.co.uk

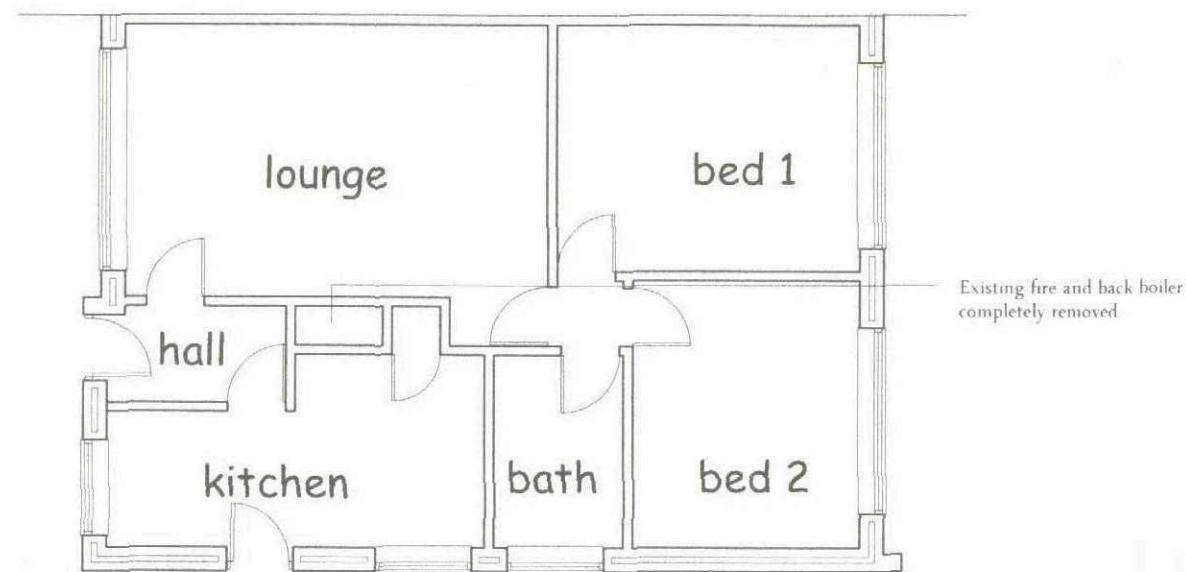

existing ground floor plan

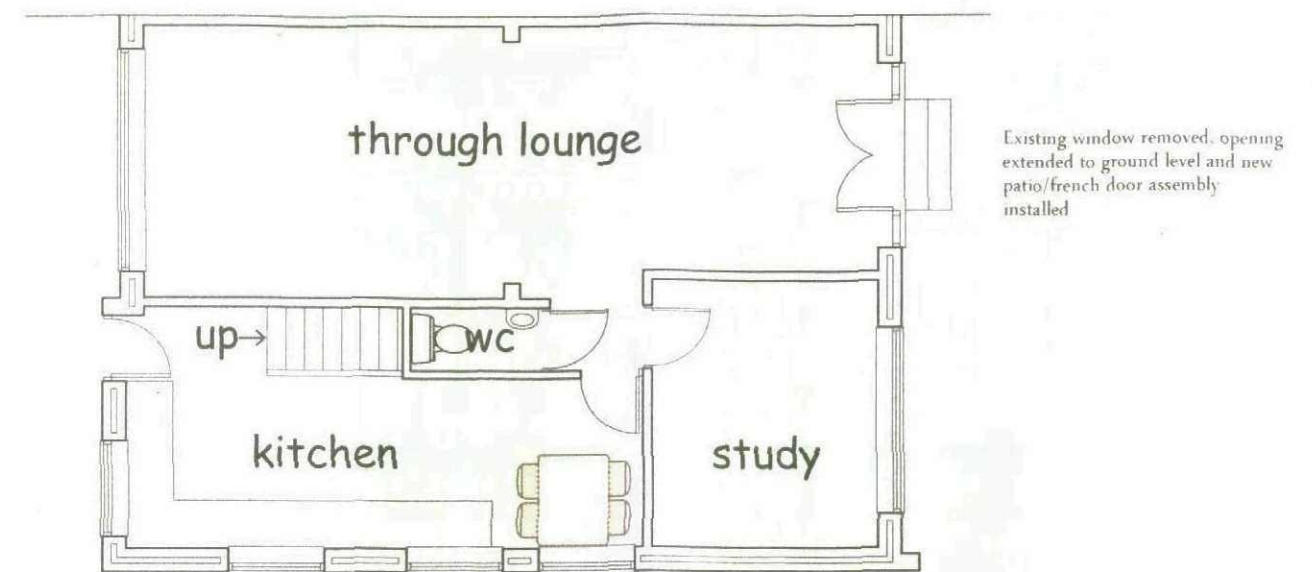

proposed ground floor plan

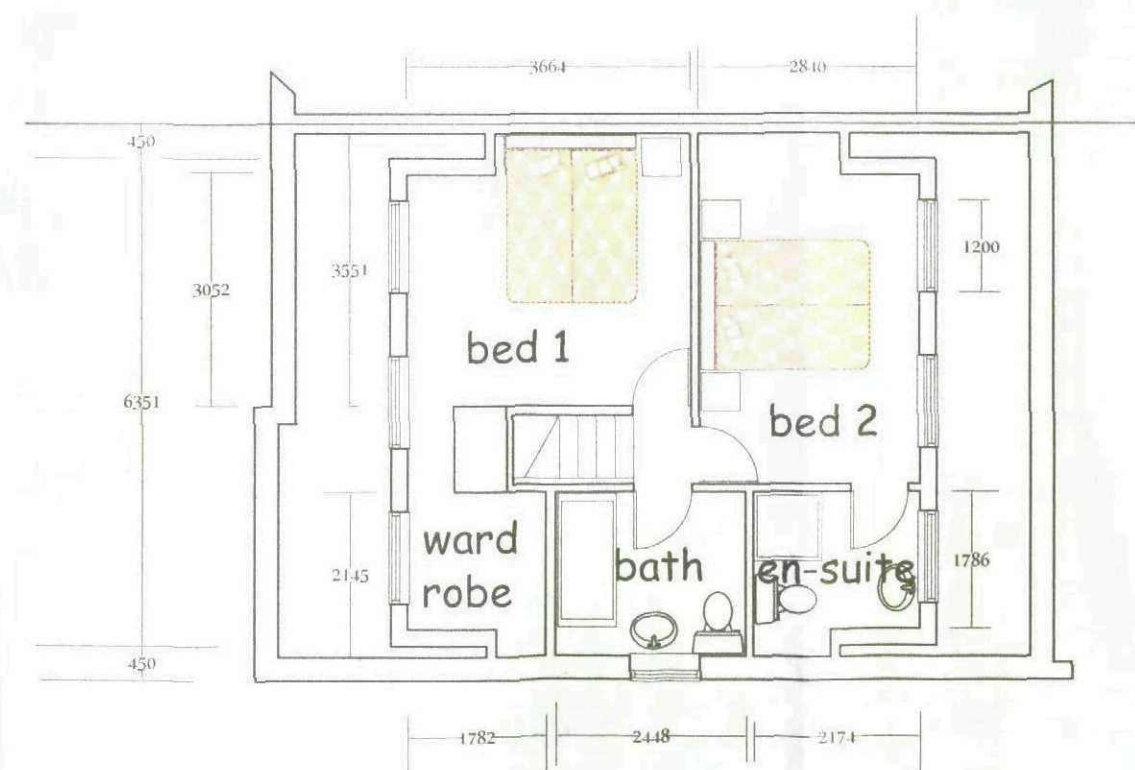

proposed first floor plan
(formerly roof space)

Proposal

**loft conversion at
15 Hunters Rise
Barnsley**

Date

07-11-11

Scale

1:100

Drwg No

HR/002/2011

Drawn By

PM


Notes

Title


Existing and proposed ground and first floor plans

**Planned Design
Solutions Ltd**


14 Blackburn Crescent
Sheffield S35 2EF
Tel 0114 2453509
Mob 07816931706
email petermartin57@hotmail.co.uk

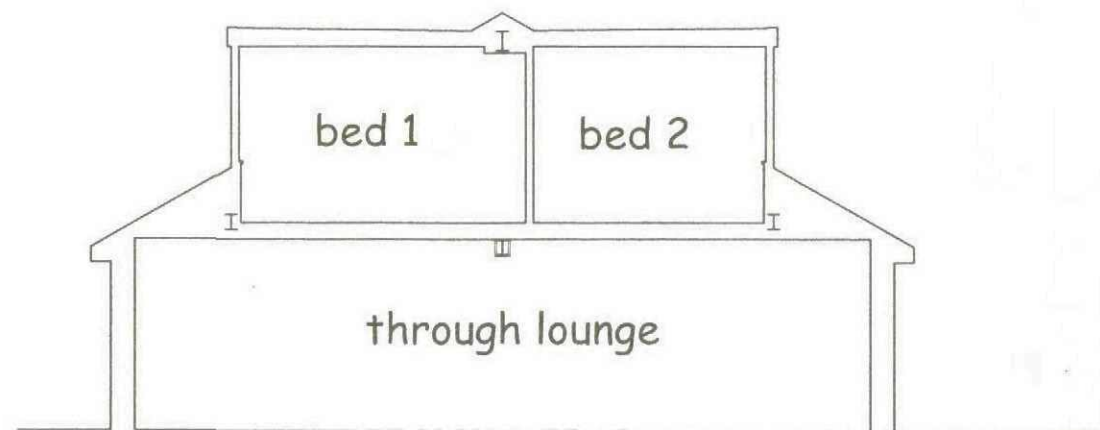


Section a-a

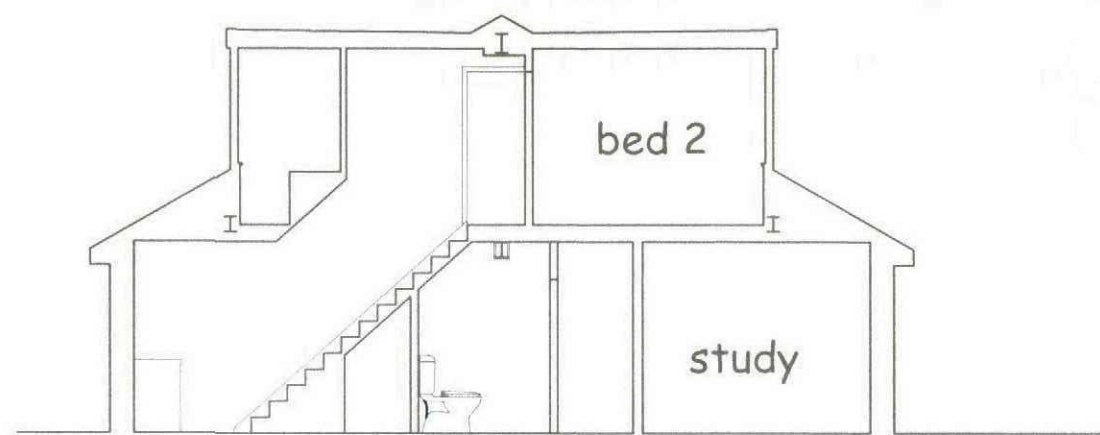


Section b-b

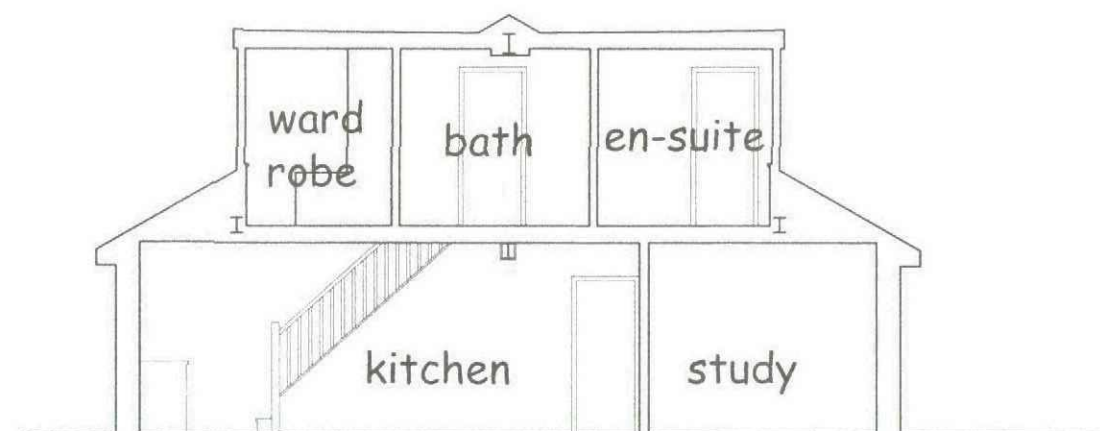

Section c-c

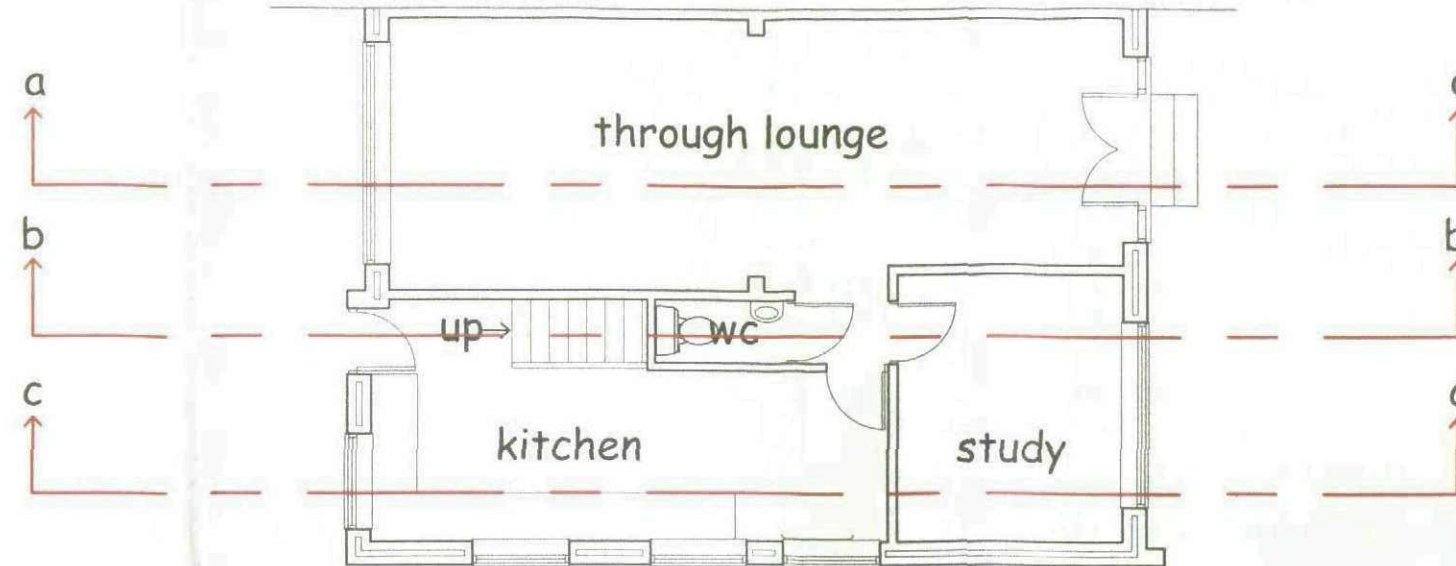

proposed ground floor plan

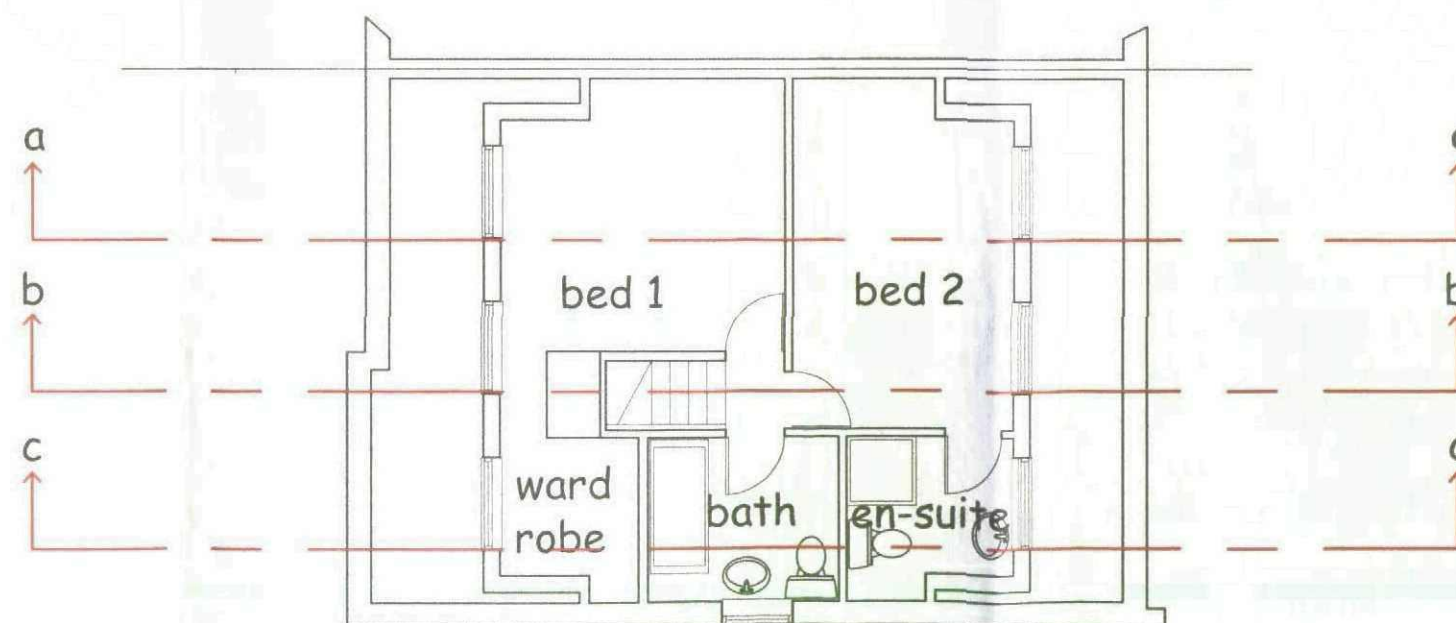

Proposal

**loft conversion at
15 Hunters Rise
Barnsley**

Date

07-11-11

Scale

1:100

Drwg No

HR/003/2011

Drawn By

PM

Notes


These sections are schematic in nature and although prepared to scale they should not be used for purposes other than providing awareness of room positions etc

Title


Schematic sections through proposals

**Planned Design
Solutions Ltd**

14 Blackburn Crescent
Sheffield S35 2EF
Tel 0114 2453509
Mob 07816931706
email petermartin57@hotmail.co.uk

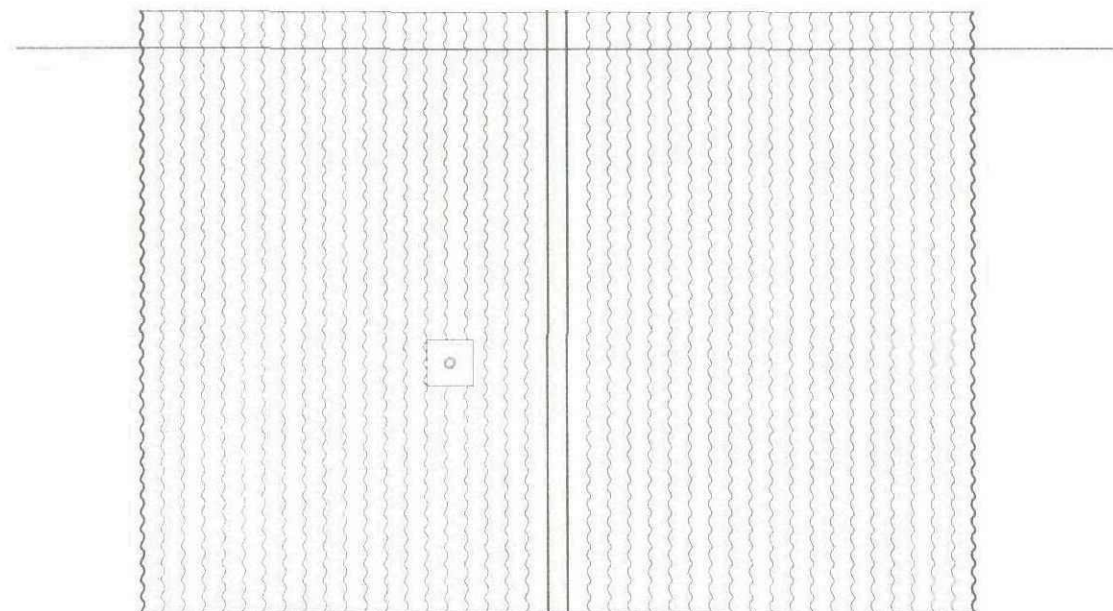

existing roof plan

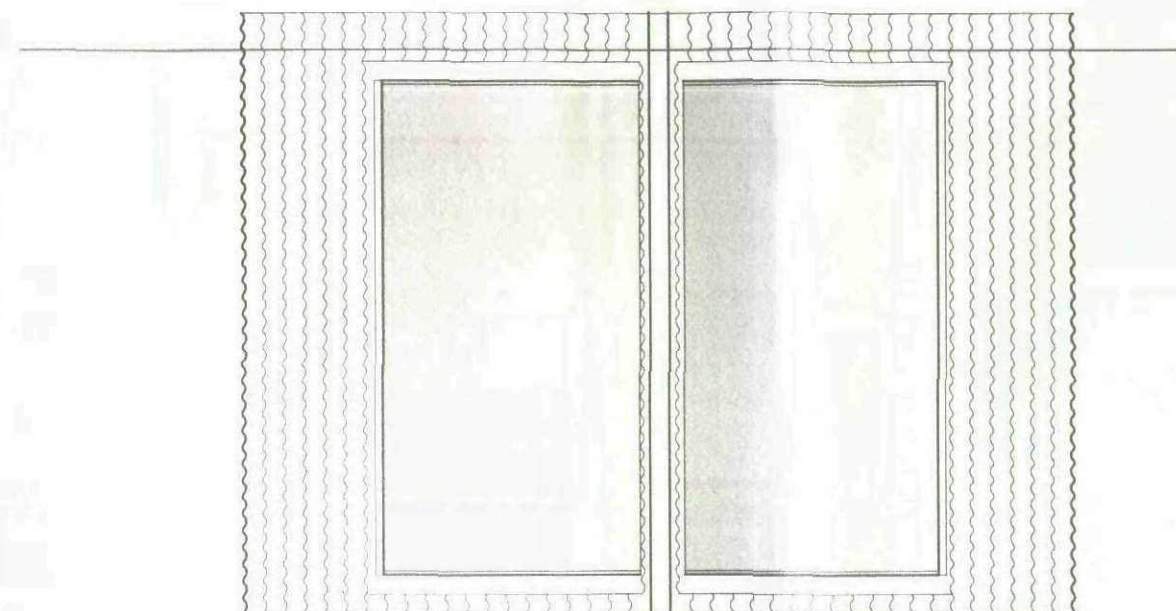

proposed roof plan

Proposal

**loft conversion at
15 Hunters Rise
Barnsley**

Date

07-11-11

Scale

1:100

Drwg No

HR/004/2011

Drawn By

PM

Notes

Title


Existing and proposed roof plans

**Planned Design
Solutions Ltd**


14 Blackburn Crescent
Sheffield S35 2EF
Tel 0114 2453509
Mob 07816931706
email petermartin57@hotmail.co.uk




existing front elevation

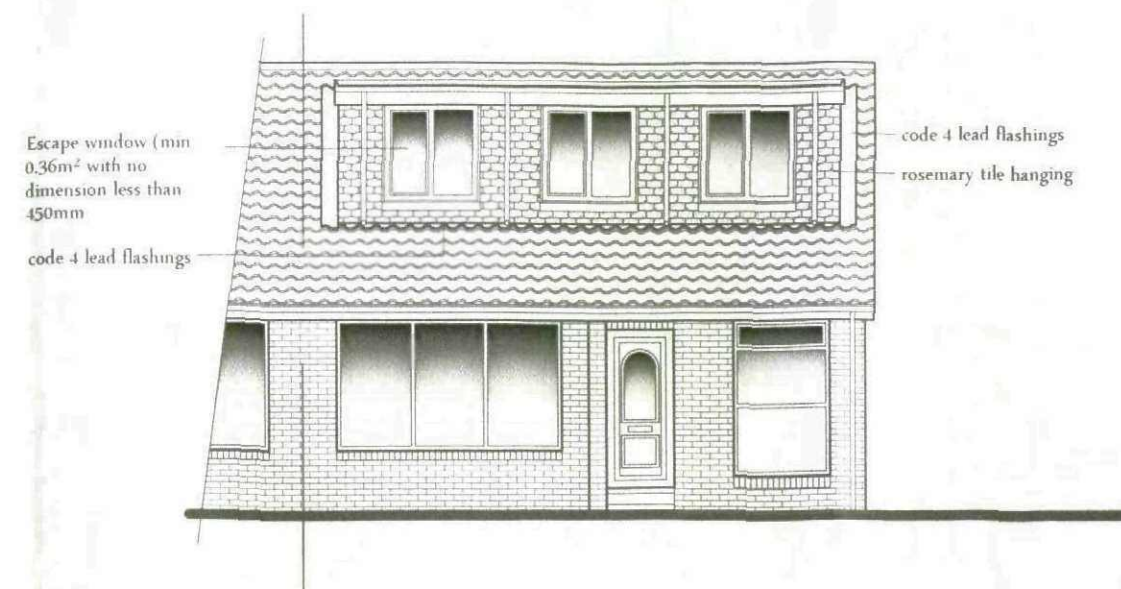

proposed front elevation

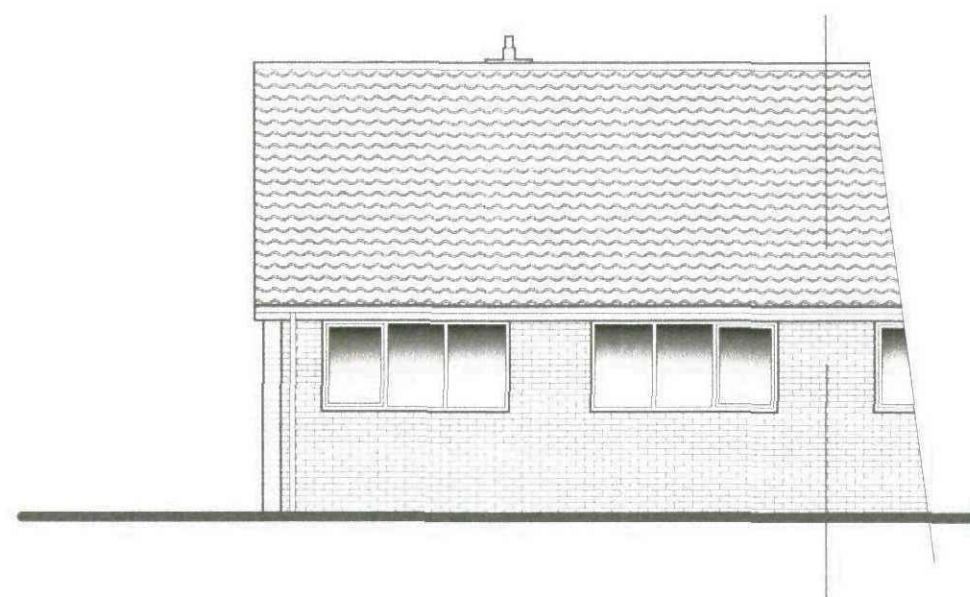

existing rear elevation

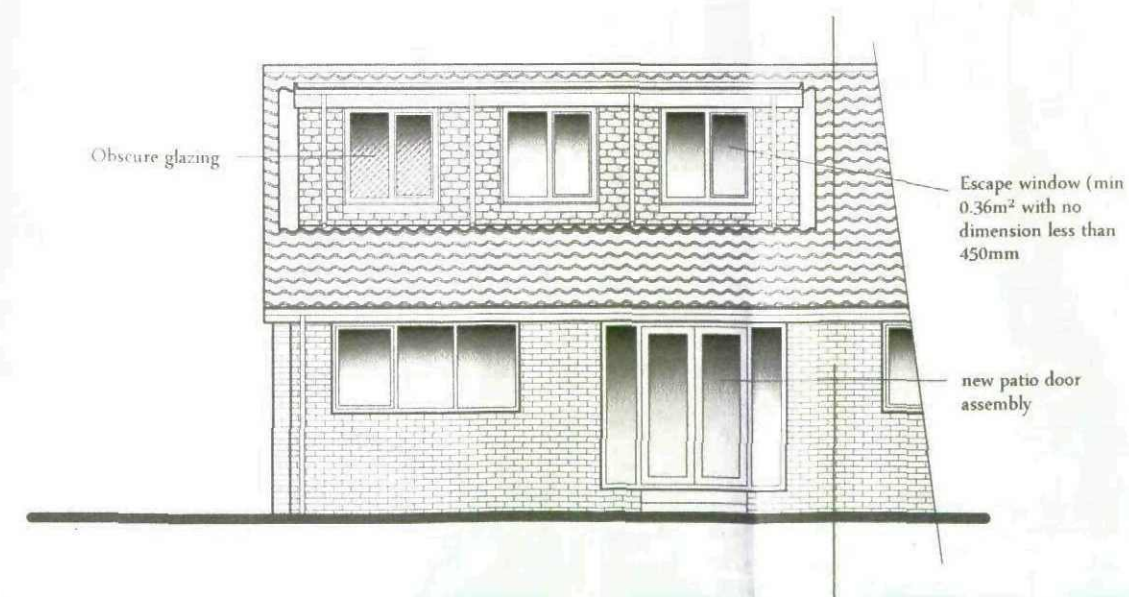

proposed rear elevation

Proposal

**loft conversion at
15 Hunters Rise
Barnsley**

Date

07-11-11

Scale

1:100

Drwg No

HR/005/2011

Drawn By

PM

Notes


Title

Existing and proposed front and rear elevations


**Planned Design
Solutions Ltd**

14 Blackburn Crescent
Sheffield S35 2EF
Tel 0114 2453509
Mob 07816931706
email petermartin57@hotmail.co.uk

Existing chimney/flue
to to be removed

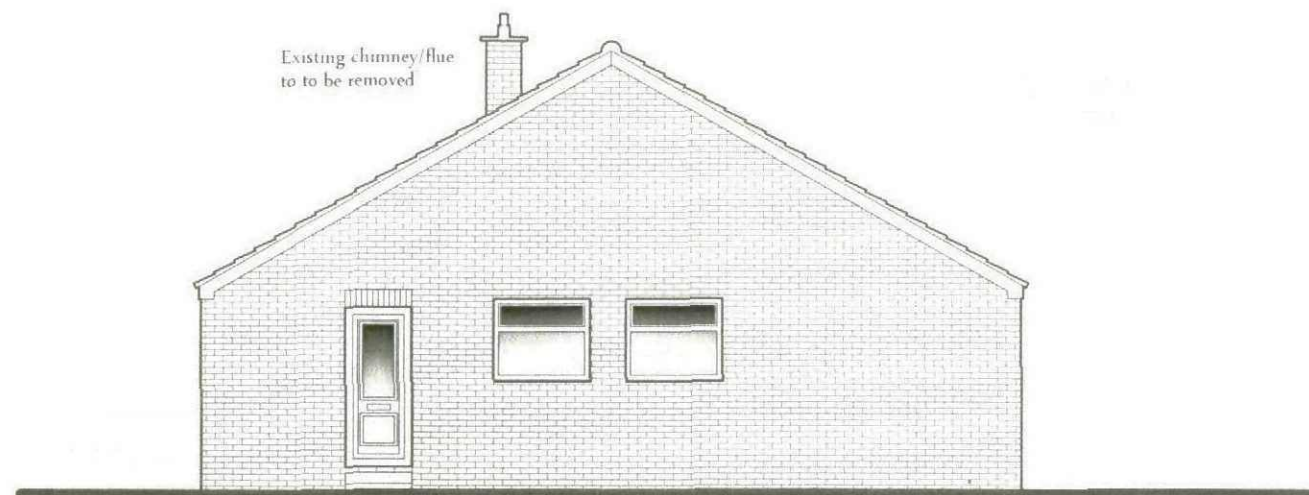


existing side elevation
(from drive way)

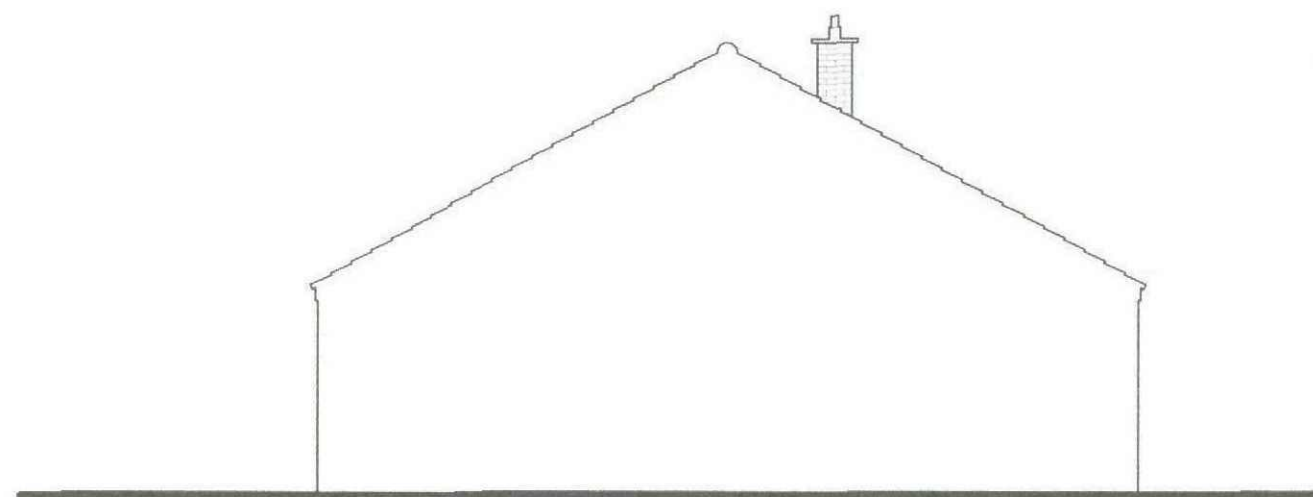


existing side elevation
(from boundary line with
attached neighbour)

obscure glazing in
new gable window

new window
in position of
existing door
opening

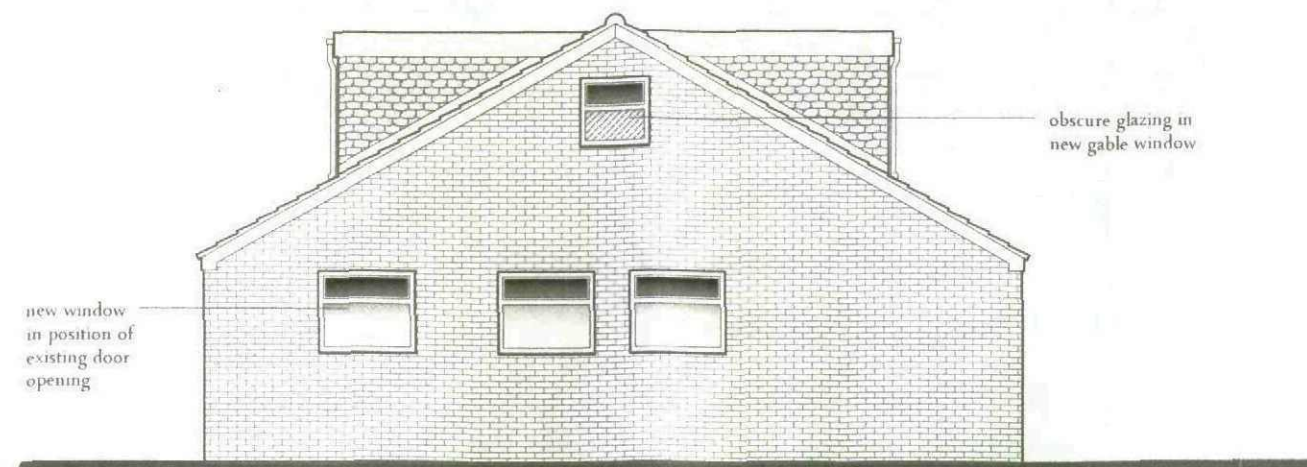

proposed side elevation
(from drive way)

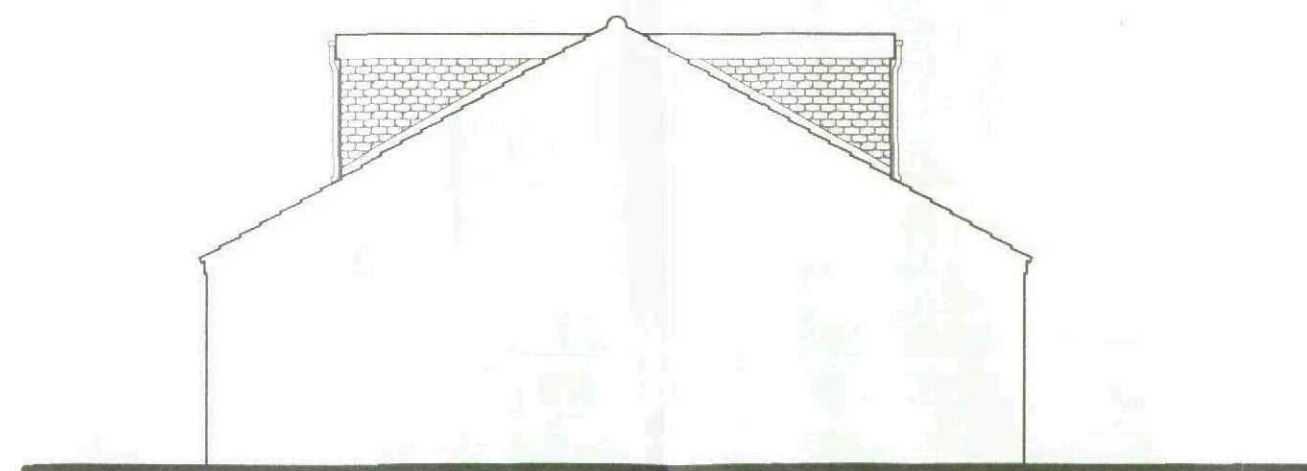

proposed side elevation
(from boundary line with
attached neighbour)

Proposal

**loft conversion at
15 Hunters Rise
Barnsley**

Date

07-11-11

Scale

1:100

Drwg No

HR/006/2011

Drawn By

PM

Notes

Title

Existing and proposed side elevations

**Planned Design
Solutions Ltd**

14 Blackburn Crescent
Sheffield S35 2EF
Tel 0114 2453509
Mob 07816931706
email petermartin57@hotmail.co.uk