



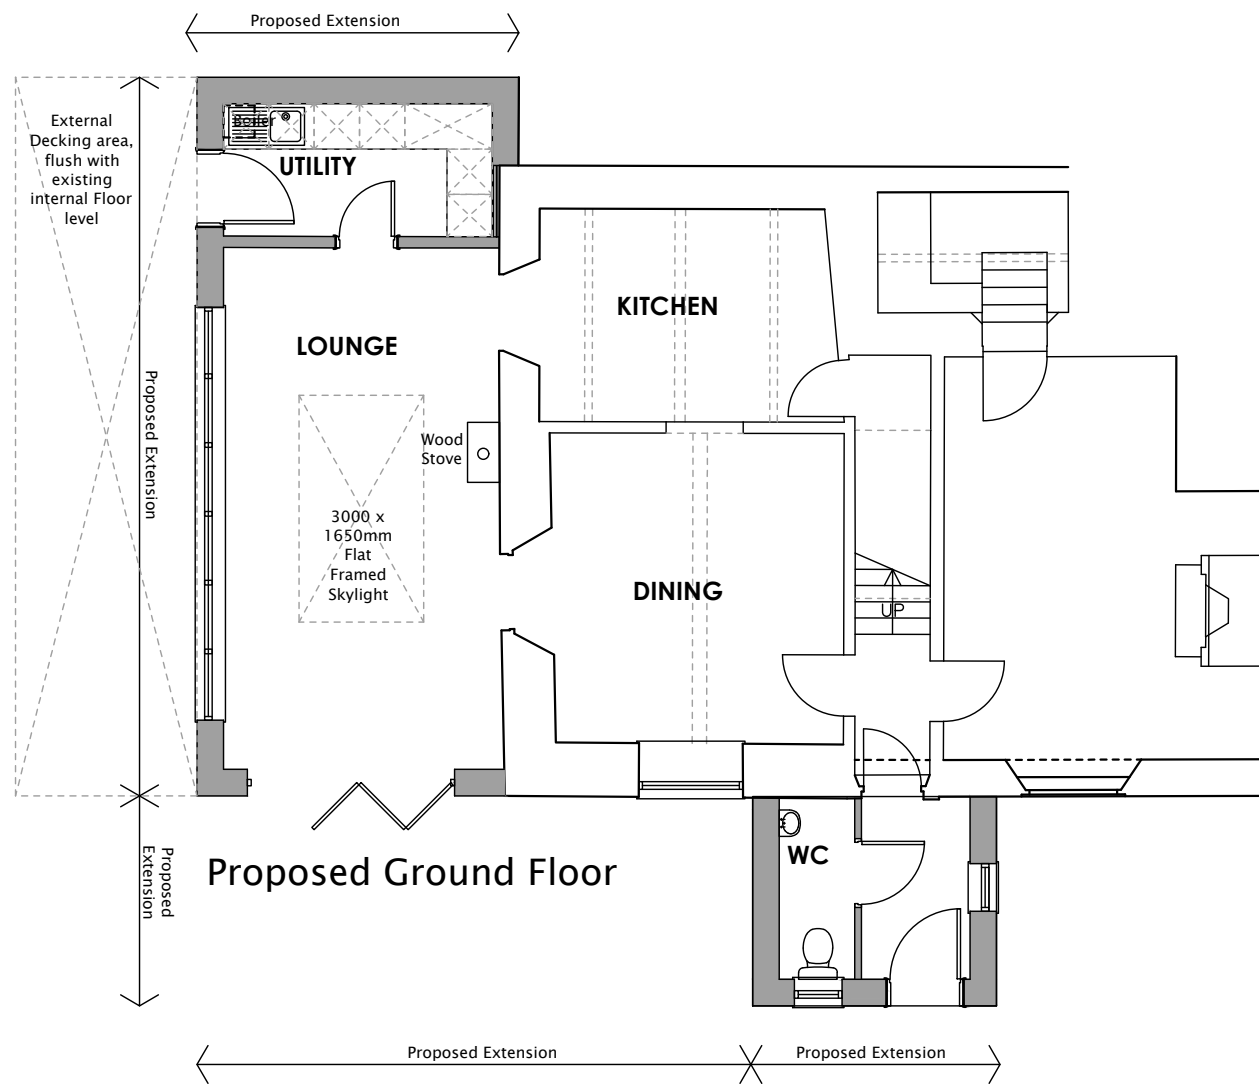

Proposed Ground Floor

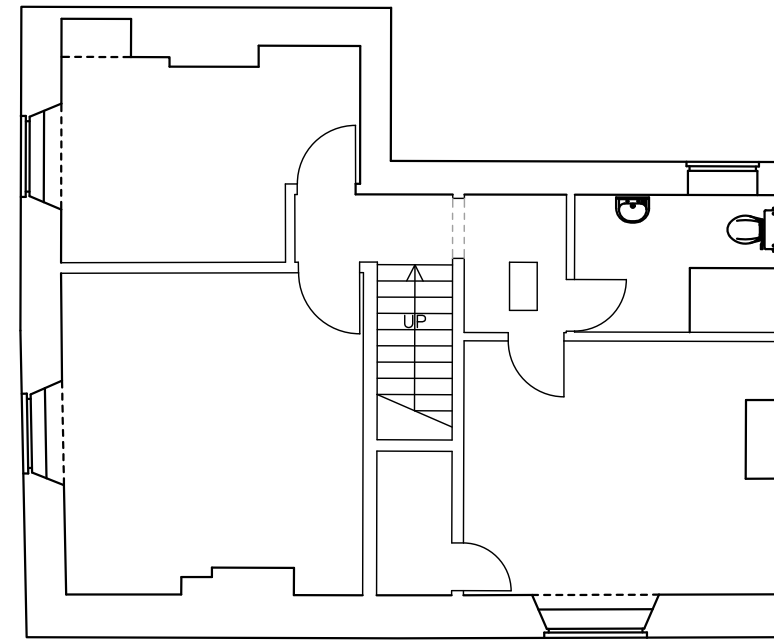

Proposed First Floor

Client: Mr & Mrs Webb Proposed Side and Rear Extension	Date: May 16		Scale @ A3: 1:100		Rev.	Description	Date	soar works, 14 knutton road sheffield, s5 9nu	
						<i>planning submission</i>			
Drawing Title: Proposed Plans 9 HIGH STREET THURNSCOE	Drawing reference:	P/23/006/						www.mbas-architecture.co.uk T 0114 321 6427 M 07919 116224	
	Drawing Number:	04		Rev. --					