


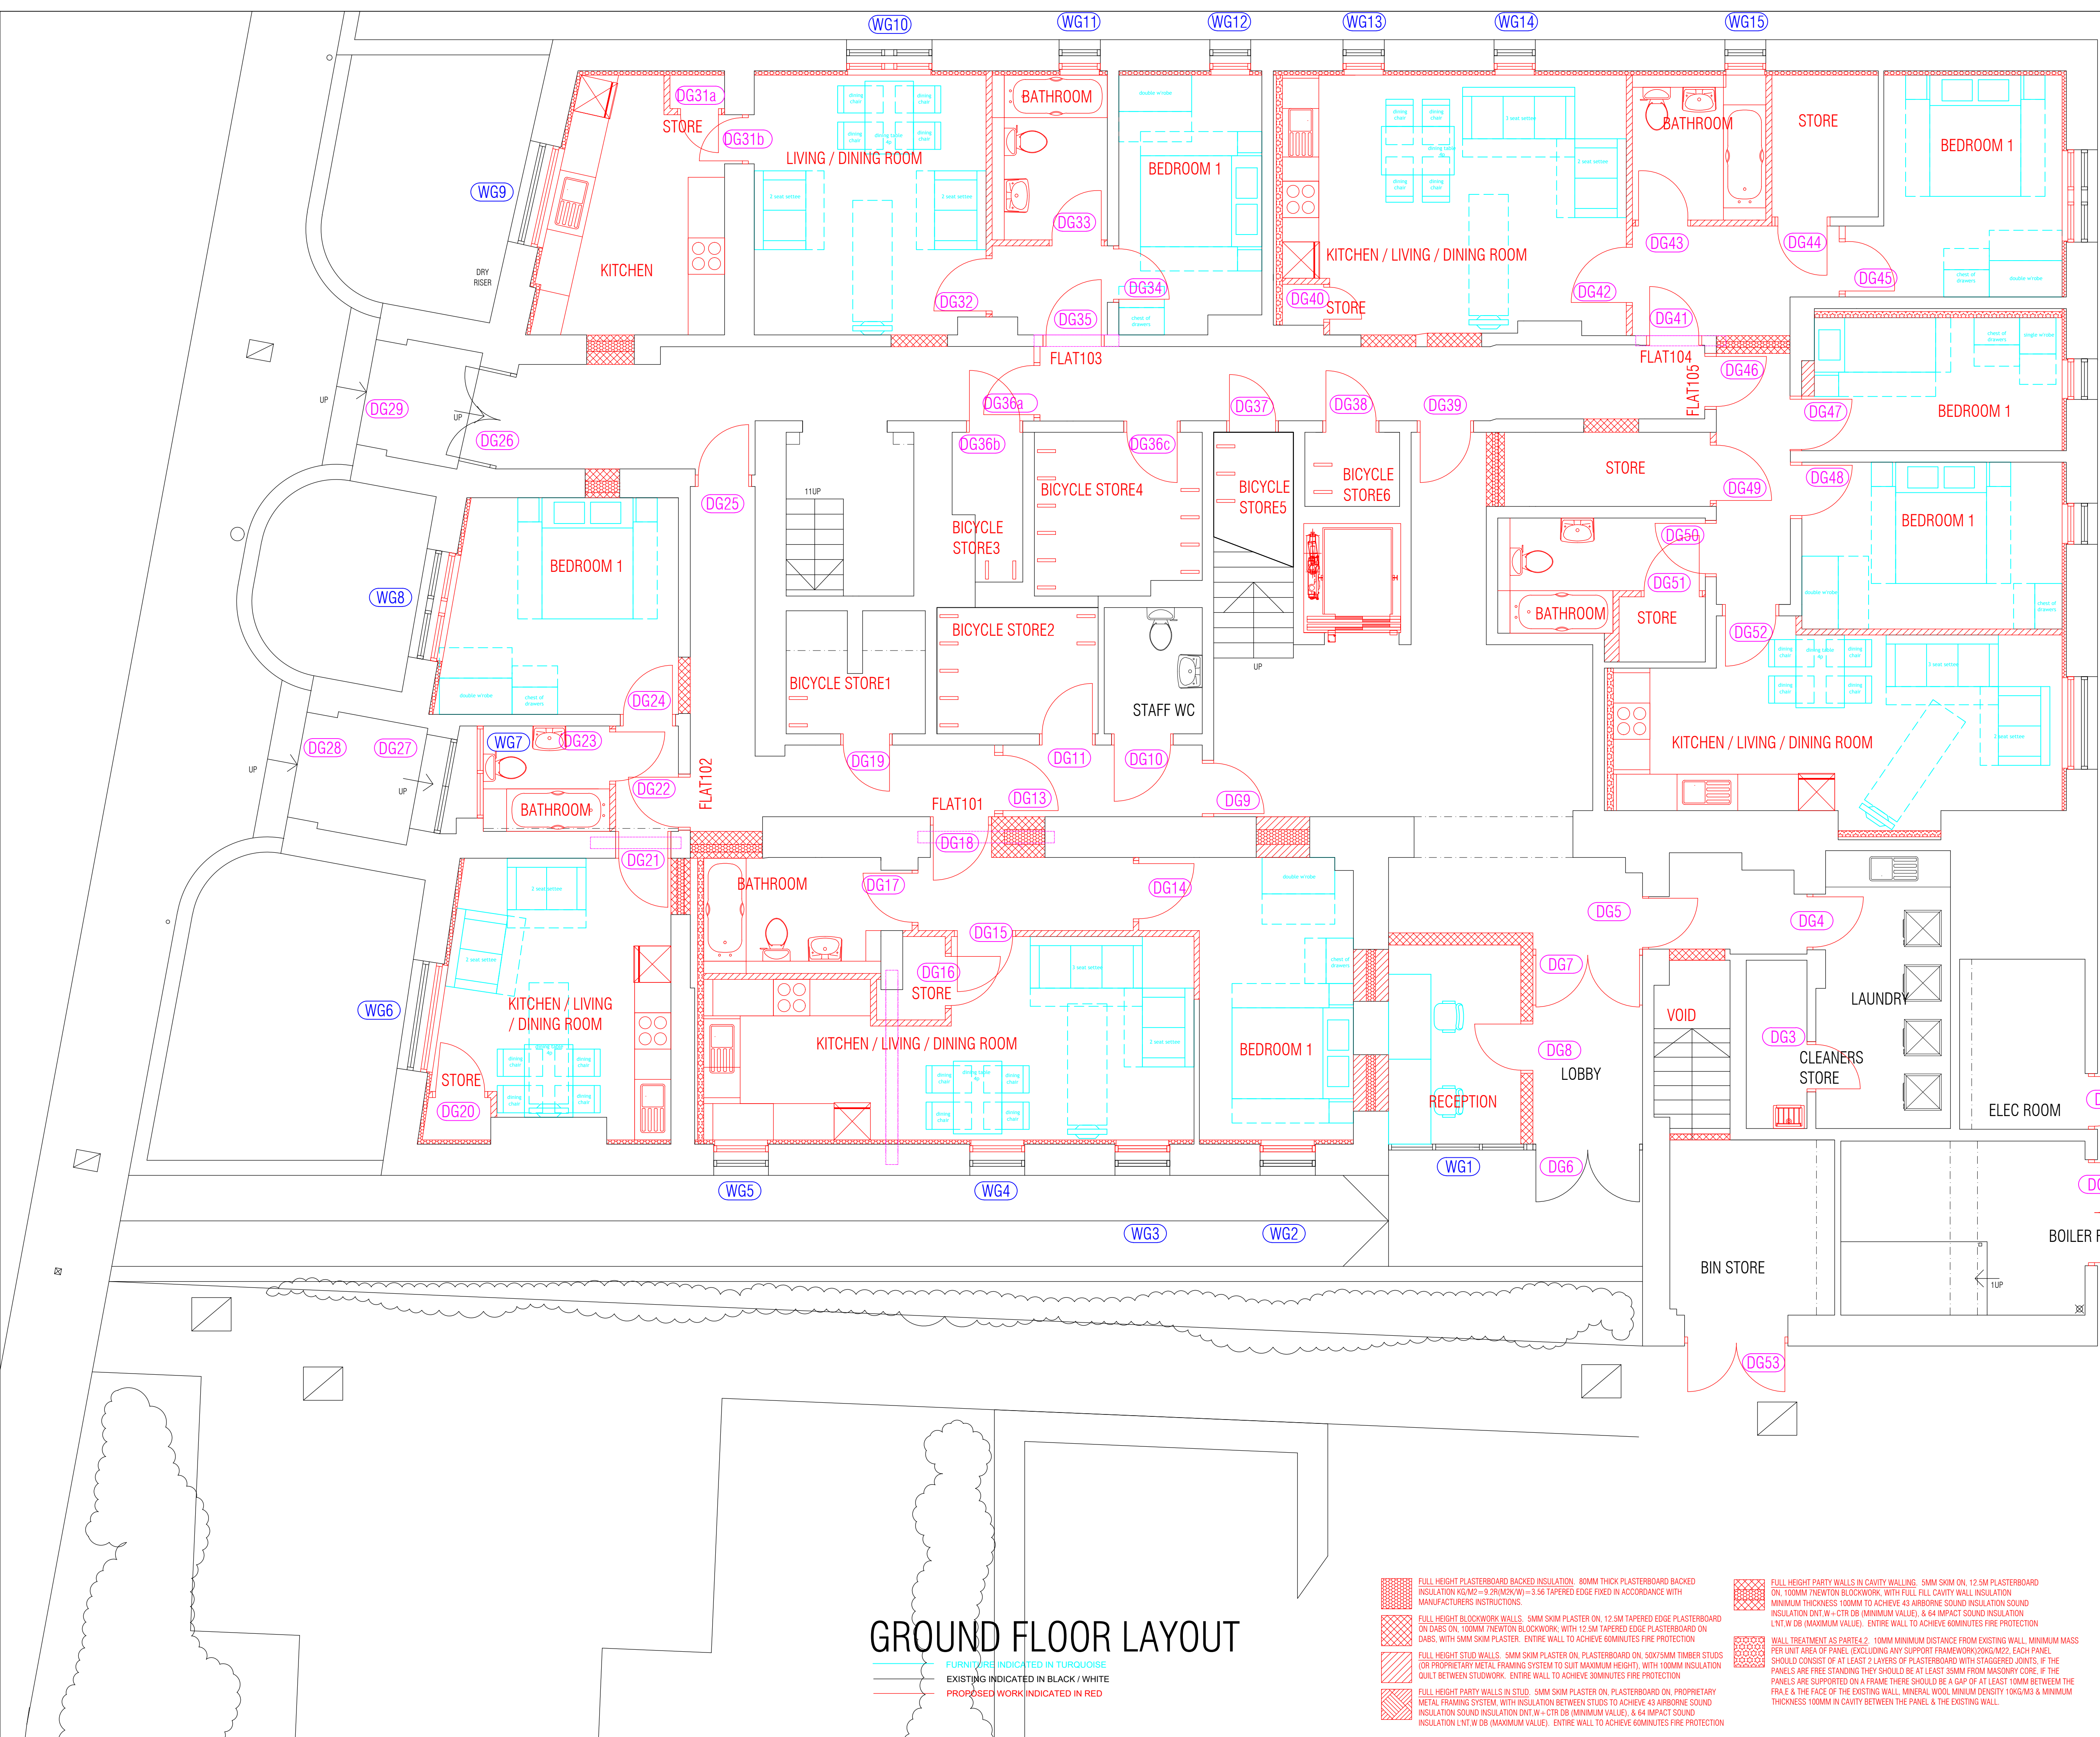

Rev	Date	Description
A	NOV 19	MINOR UPDATE FOLLOWING COMMENTS FROM CLIENT
B	JAN 20	WG233 CHANGED TO RETAIN EXISTING WINDOW WITH INTERNAL SECONDARY GLAZING
C	FEB 20	UPDATED IN LINE WITH BUILDING CONTROL QUERIES
D	APR 20	UPDATED FOR TENDER CLARIFICATION AND IN ACCORDANCE WITH CLIENT INSTRUCTIONS
E	APR 20	UPDATED FOR TENDER CLARIFICATION AND IN ACCORDANCE WITH CLIENT INSTRUCTIONS
F	JUL 20	BICYCLE STORES ADDED



Arcus Consulting LLP
Wakefield 0192 466 9000
Liverpool 0151 708 1080
info@arcus.uk.com

Manchester 0161 905 3222
Newcastle 0191 272 5781
www.arcus.uk.com

London 0208 8742 2512
Rugby 01788 297 127

Client
RIVERSIDE

Project
BEDSITS TO FLATS
HOLDEN HOUSE, 2 RACE STREET, BARNSELY, S70 1BG

Title
PROPOSED
GROUND FLOOR LAYOUT

Scale	Date	Stage
1:50	NOV 19	WORKING DWG
Job No	Drawing No	Rev
6078	208	AS INDICATED
Drawn	Approved	
NW	AR	

This drawing is the copyright of Arcus. Contractors must check all dimensions on site. Do not scale the drawings. Only figured dimensions are to be worked to.