



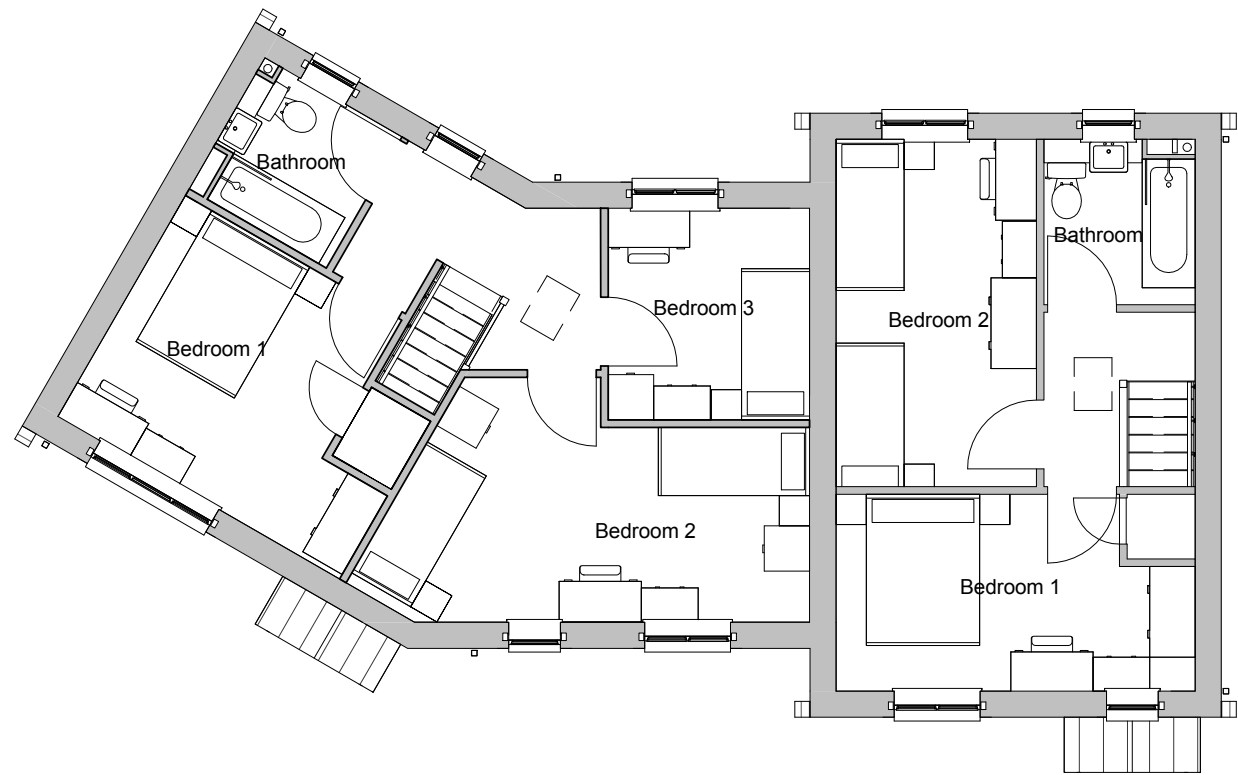

Plot 17
3B5P

Plot 18
2B4P

First Floor
1 : 100

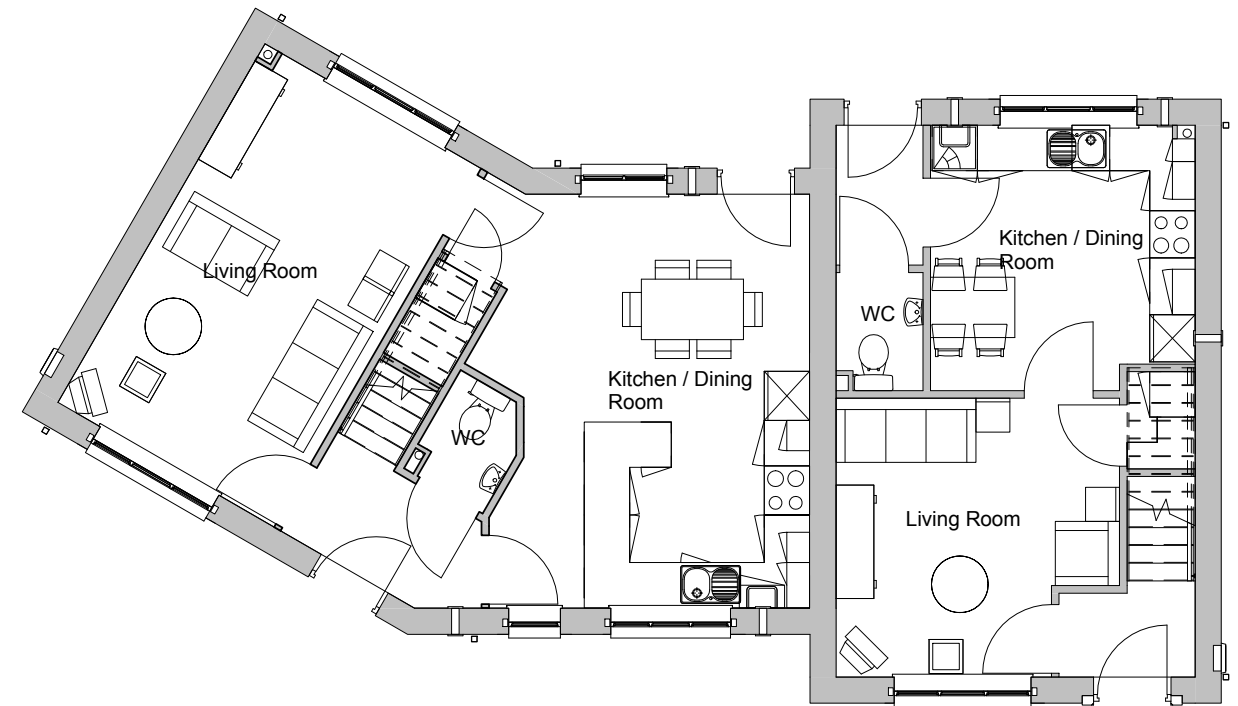

Plot 17
3B5P

Plot 18
2B4P

Ground Floor
1 : 100



Plot 17
3B5P

Plot 18
2B4P

Front Elevation
1 : 100



Plot 18 Side Elevation
1 : 100



Rear Elevation
1 : 100



Plot 17 Side Elevation
1 : 100

Materials Schedule

Artificial Stone

Eternit Slate Tiles

White UPVC Windows

Black PAS 24 External Door

Black Rainwater Goods

White Fascia's & Soffit's

Plot 17 & 18 GA & Elevation

Lamb Lane, Monk
Bretton, Barnsley
Yorkshire Housing

Woodhall, 56 Woodhall Lane, Leeds LS28 5NY. TEL - 0113 239 3414. FAX - 0113 256 9688. E-Mail - architects@acanthuswsm.com

© Acanthus WSM Architects Ltd.

The general contractor is responsible for the verification all dimensions on site and the architect is to be informed of any discrepancy.

The status of information contained in a computer copy of this drawing shall be limited to that conveyed by the paper copy.

Revisions:

No.	Description	Date	Issued by
A	Materials Amended	07.10.201	RJ/DRP
B	Amendments as requested by Client	03.12.201	RJ/DRP
C	Kitchen windows / doors amended	24.02.201	RJ/DRP
D	Internal Layout revised	04.04.201	RJ/DRP
E	General drawing update	16.10.201	RJ/DRP

 YORKSHIRE HOUSING

Drawing Status

☐ preliminary	☒ planning
☐ information	☐ tender
☐ comment	☐ construction
☐ approval	☐ record/as built

Scale @ A2 As indicated

Date 09/14/12

Drawn/Checked RJ / JRW

Dwg.No 1953.04. 115 E

 Acanthus
WSM
Architects