




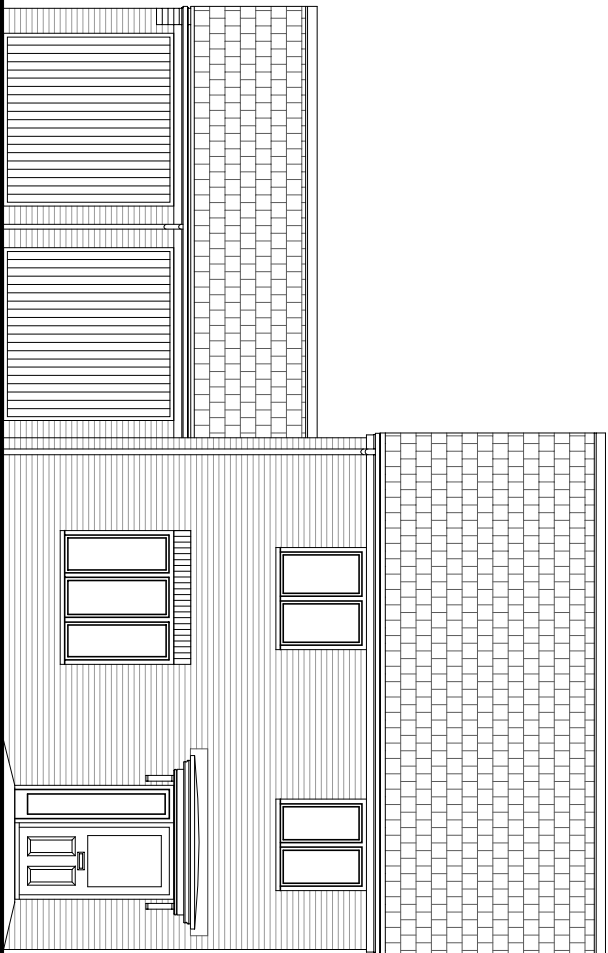


Front Elevation

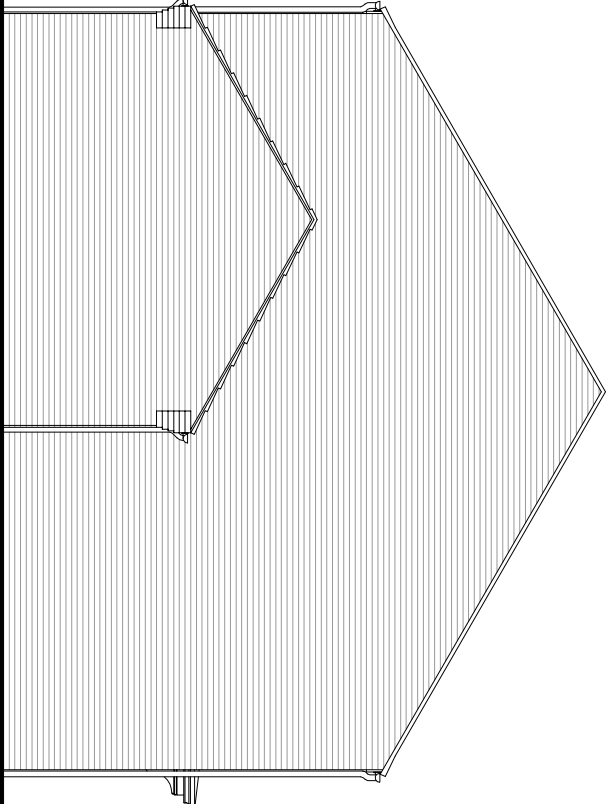


Side Elevation

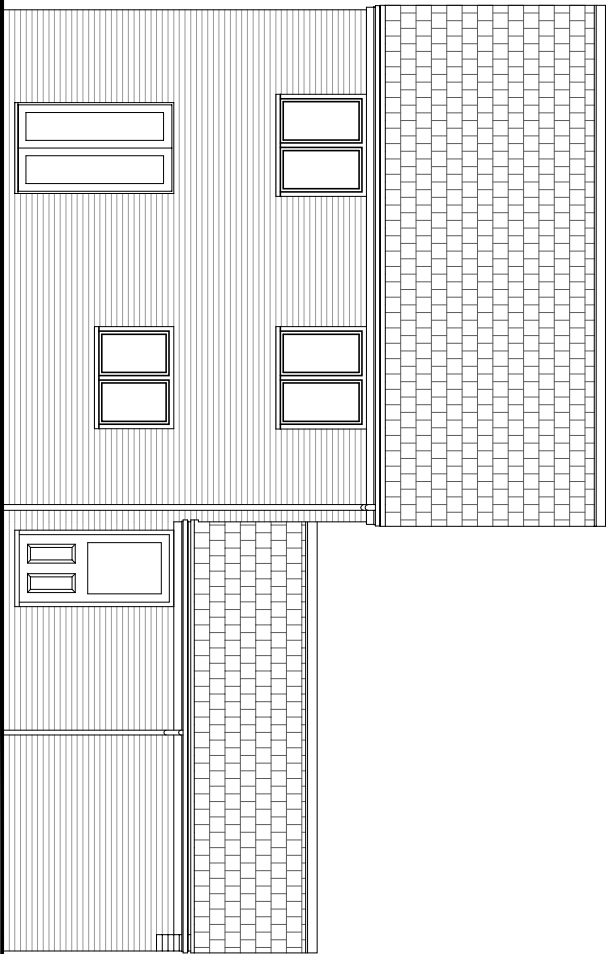


Rear Elevation

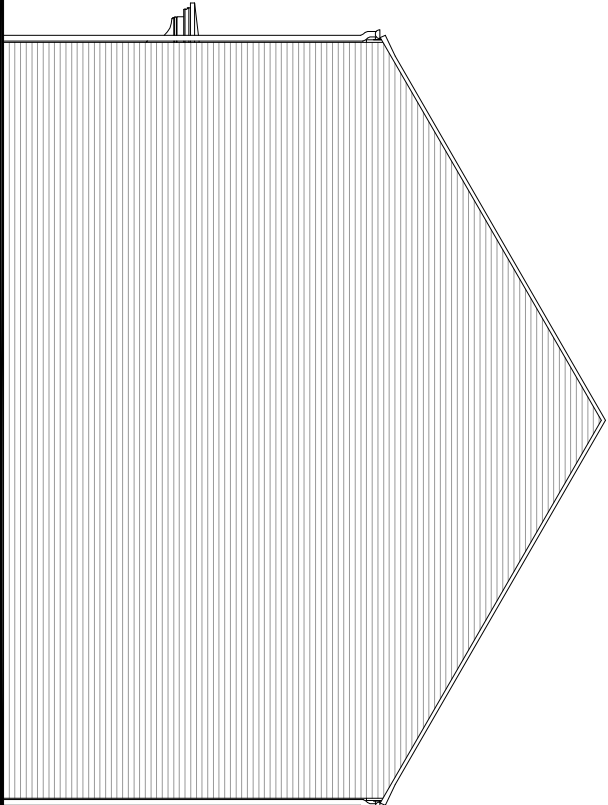

Side Elevation

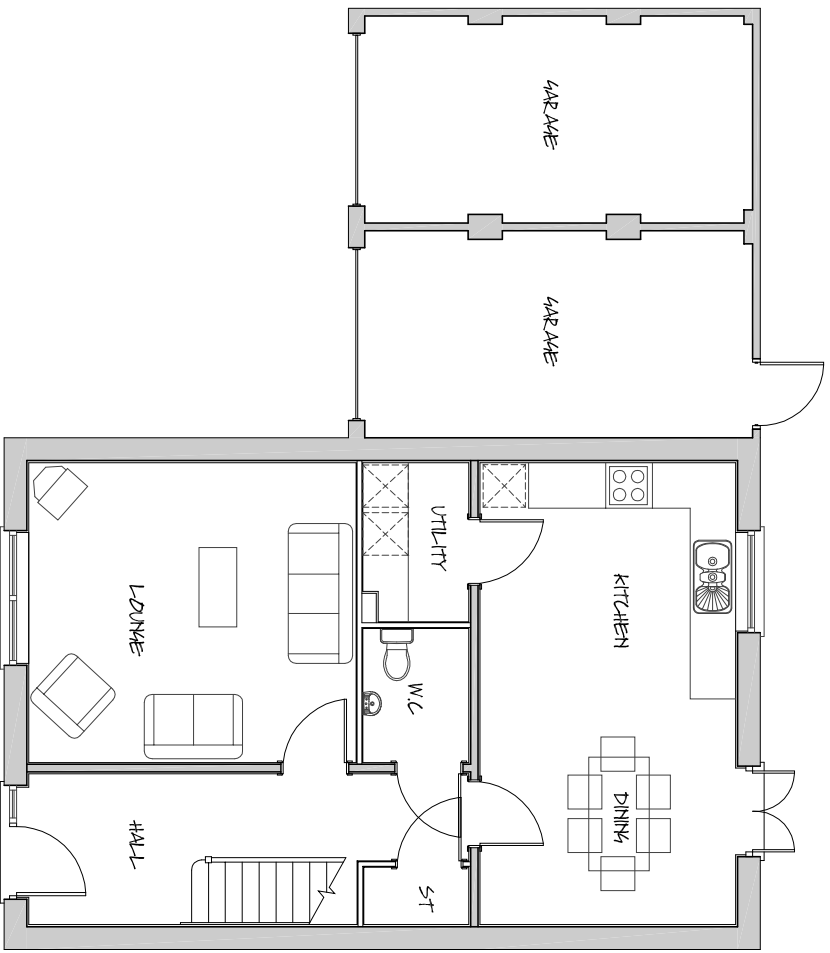

Ground Floor Layout

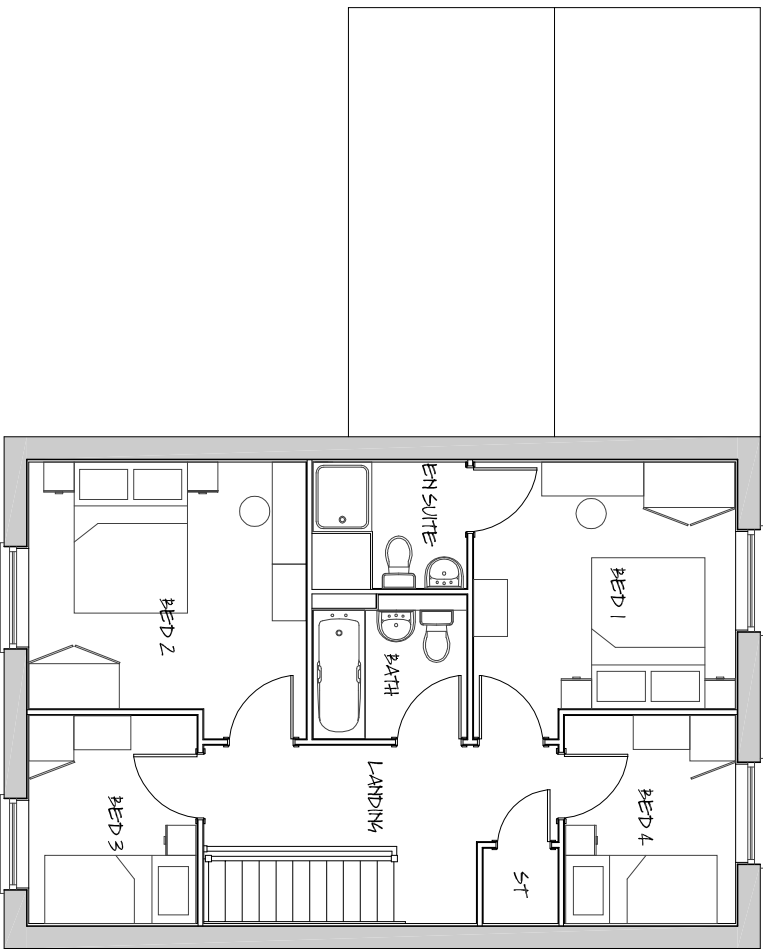

First Floor Layout

- architectural design
- town planning
- landscape architecture

John R Paley Associates

CLIENT
PERSIMMON WEST YORKSHIRE

PROJECT
RESIDENTIAL DEVELOPMENT
UPPER SHEFFIELD ROAD
BARNSELEY
DRAWING OF
PLOTS 181
PLOT SPECIFIC PLANNING DRAWING
MARKETING NAME

drawing no	rev	date
P09:4234:155	0	JULY 10
scale @ A2	drawn	check
1:100	RAN	CAH
		JULY 10
1 Red Hall Crescent Paragon Business Village Wakefield WF1 2DF		
t-01924 383322 f-01924 384382 e-info@jrpassoc.co.uk		

PLOTS 181 – PLANNING DRAWING