


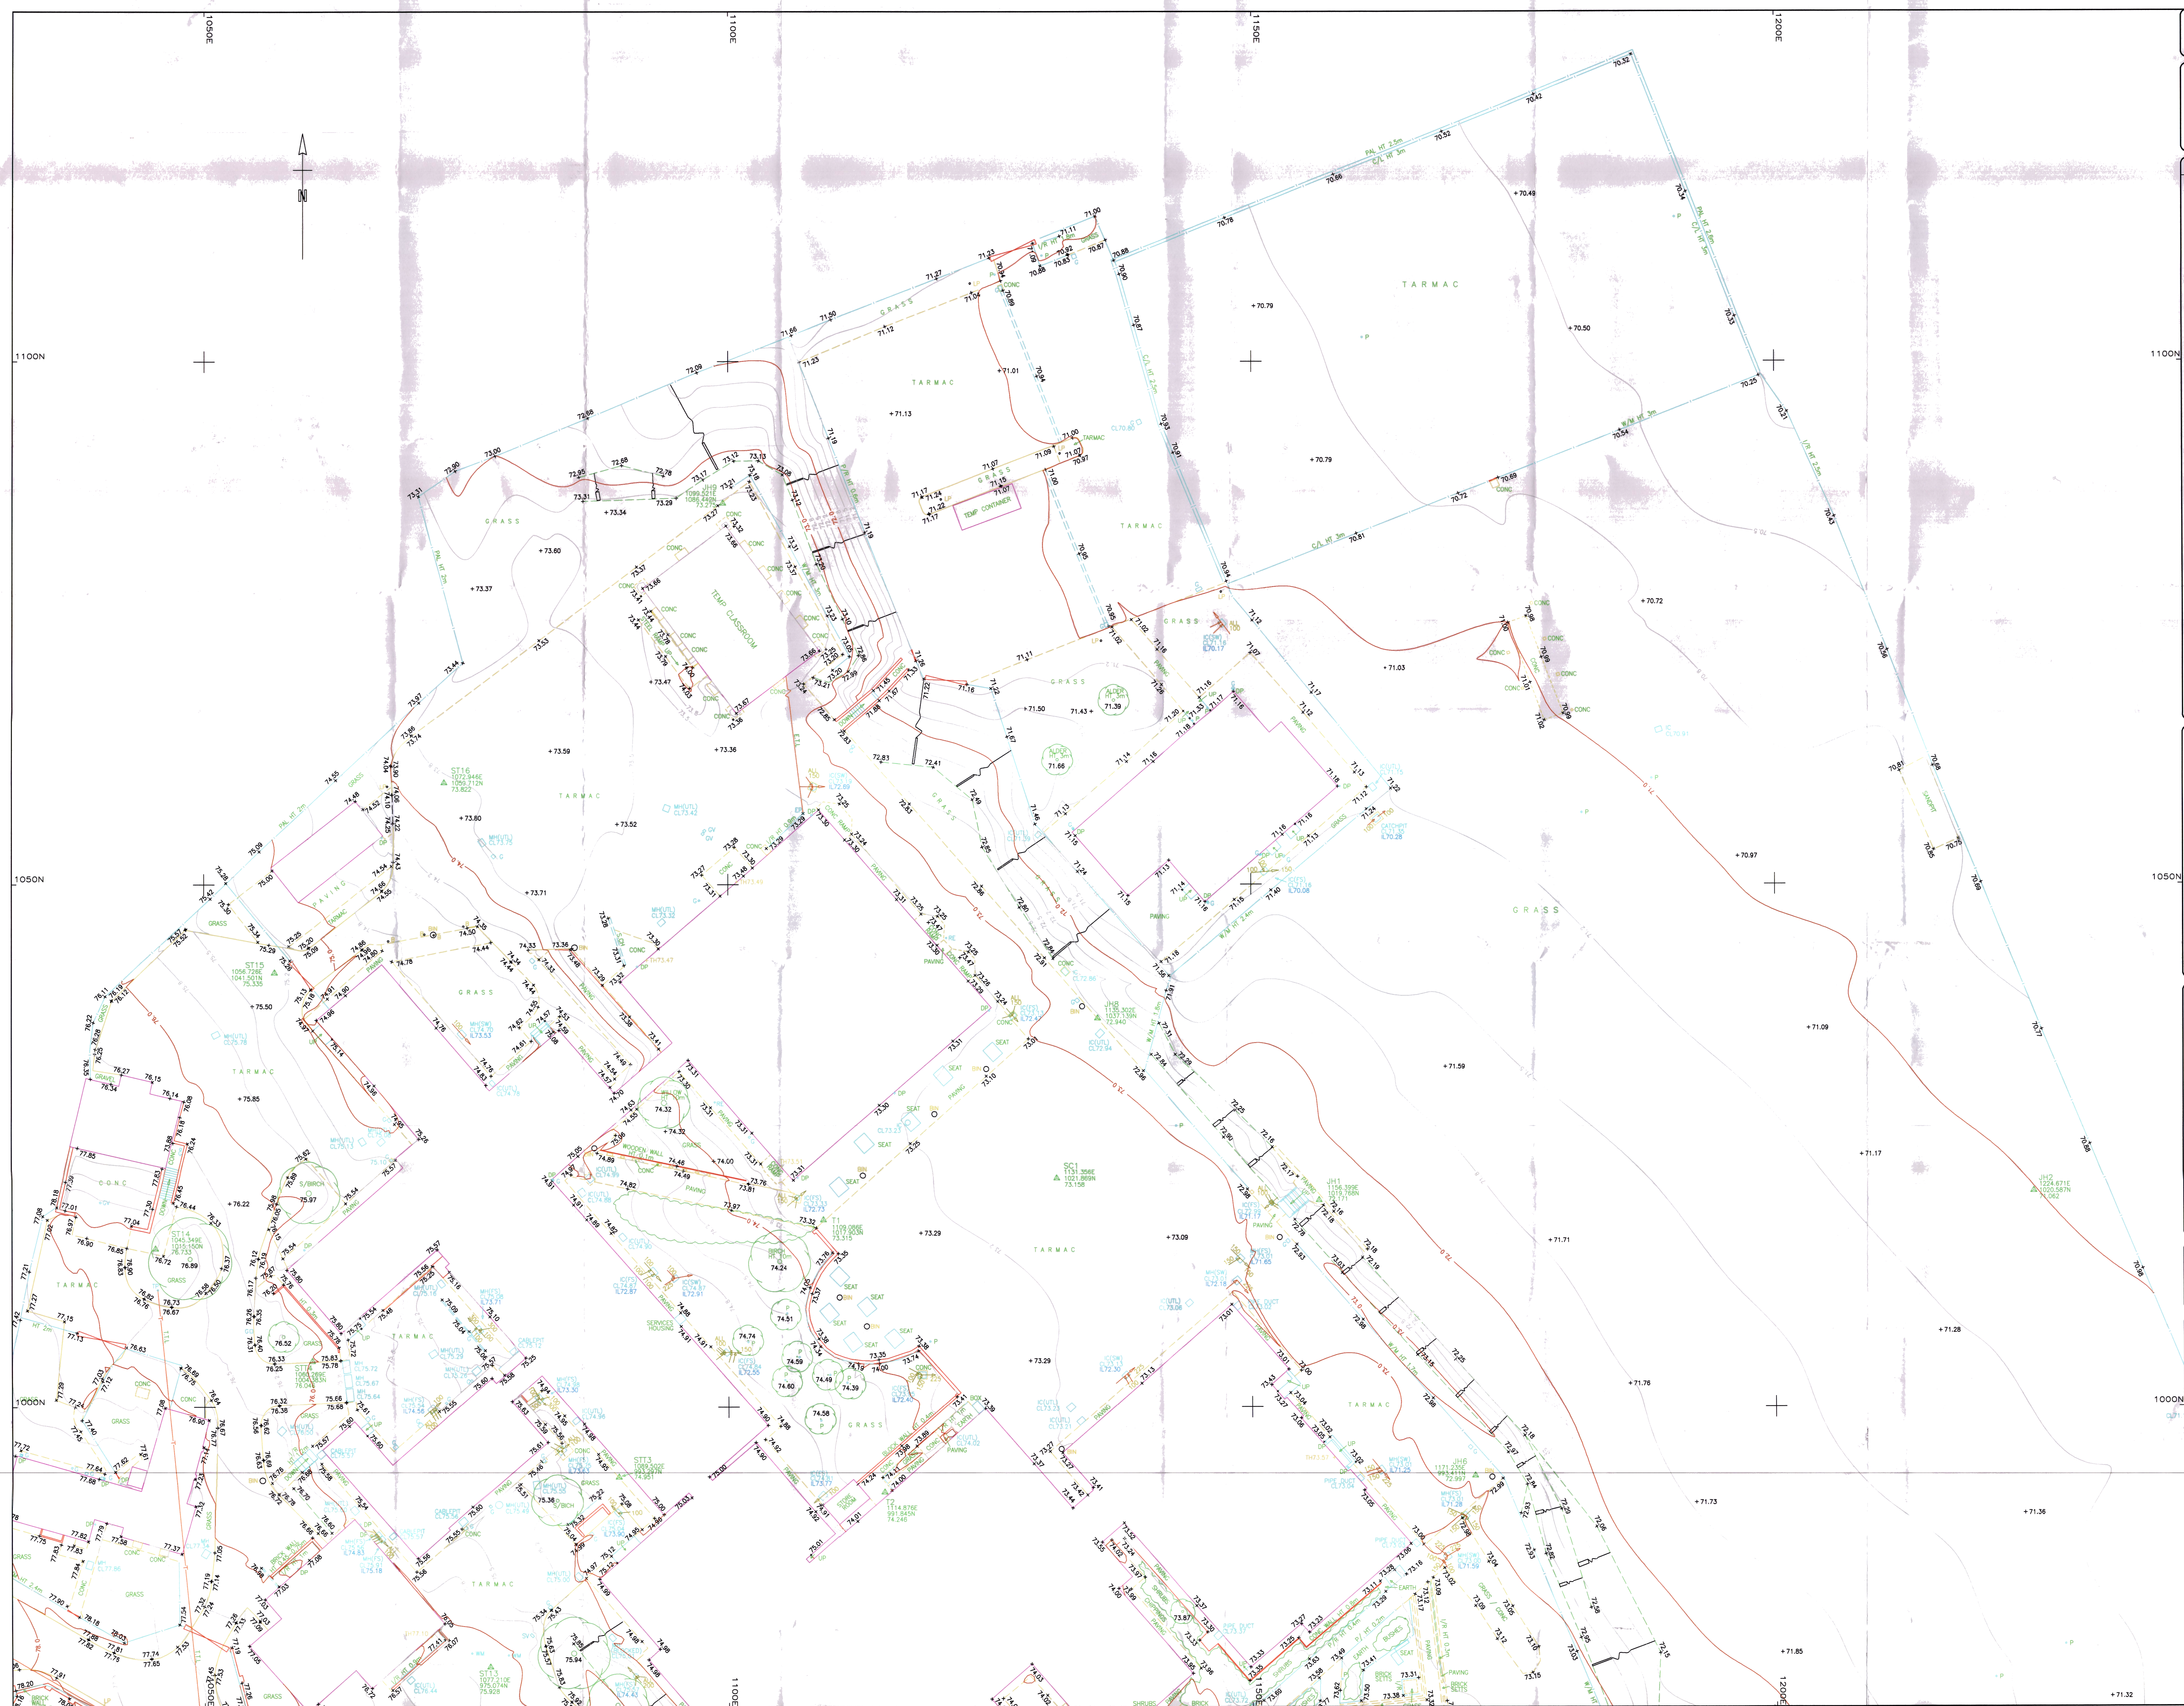

Survey Notes
Grid: Local Plane Metric
Levels: Related to OSBM 74.03m
Located on No 220, Lathes Lane

General Notes

LEGEND






















































































































Sheet Index

Location Plan

[illegible]

Surveyed & Drawn by

MALCOLM HUGHES
LAND SURVEYORS

Chartered Land Surveyors

65 Cross Street, Sale, Manchester
M33 7PQ, Tel: 0161 595 1395
www.malcolmhughes.co.uk
survey@mhsl.co.uk

 BS
REGISTERED

FB 14126



RICS

Client
BARNSELY METROPOLITAN BOROUGH COUNCIL
SPRINGFIELD HOUSE, SPRINGFIELD STREET
BARNSELY, S70 6HH

Project

ST MICHAELS SCHOOL &
EDWARD SHEERIEN SCHOOL, BARNSELY

Drawing Title

TOPOGRAPHICAL SURVEY

Drawn By	A.S	16/05/06	Survey Date	May 2006
Checked by	MER	16/05/06	Scale	1 : 200
Drawing No			Revision	
9860/1				