



EXISTING SOUTH ELEVATION



EXISTING EAST ELEVATION




EXISTING WEST ELEVATION

0 0.5 1 1.5 2 2.5m
Scale 1:50

CONTRACTORS PLEASE NOTE

- 1) Warning, no dimensions to be scaled from this drawing. All contractors to visit the site and be responsible for taking and checking all dimensions relative to this work. The designer must be advised of any discrepancies in writing.
- 2) This drawing must be read in conjunction with the specification / bill of quantities and related drawings. Any structural work must be carried out to the exact specification and requirements of the clients appointed structural engineer, and any amendments must have express prior written authority.
- 3) All structural work must be inspected at all relevant stages by the structural engineer and the Local Authority's Building Surveyor and comply with their requirements. Any costs and claims for damages, loss of trade etc incurred by failing to do so are the sole liability of the contractor.
- 4) Any discrepancies between drawings and / or drawings and specification, should be reported to the designer prior to any work commencing.

Location Plan

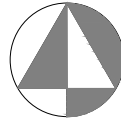

Rev	Des.	By	Date	Ch.
-----	------	----	------	-----

Client: Punch Taverns				
--------------------------	--	--	--	--

Project: Ash Inn 105 Wombwell Lane, Barnsley				
--	--	--	--	--

Title: Existing Elevations				
-------------------------------	--	--	--	--

Scale:	Status:	Drawn by:	Checked by:	Date:
1:50	@A1	LJG	TF	Dec '19

Job No:	Drawing No:	Rev No:
2667	03	-

CONCEPT IDL

Architecture - Interior Design - Project Management

Suit 1, Sheffield Business Park Ltd
Sheffield Business Centre, Europa Link
Sheffield, S3 0XZ

Tel: 01709 371 170

Email: office@concept-idl.co.uk

Website: www.concept-idl.co.uk

Facebook: www.facebook.com/conceptidl

PLANNING