


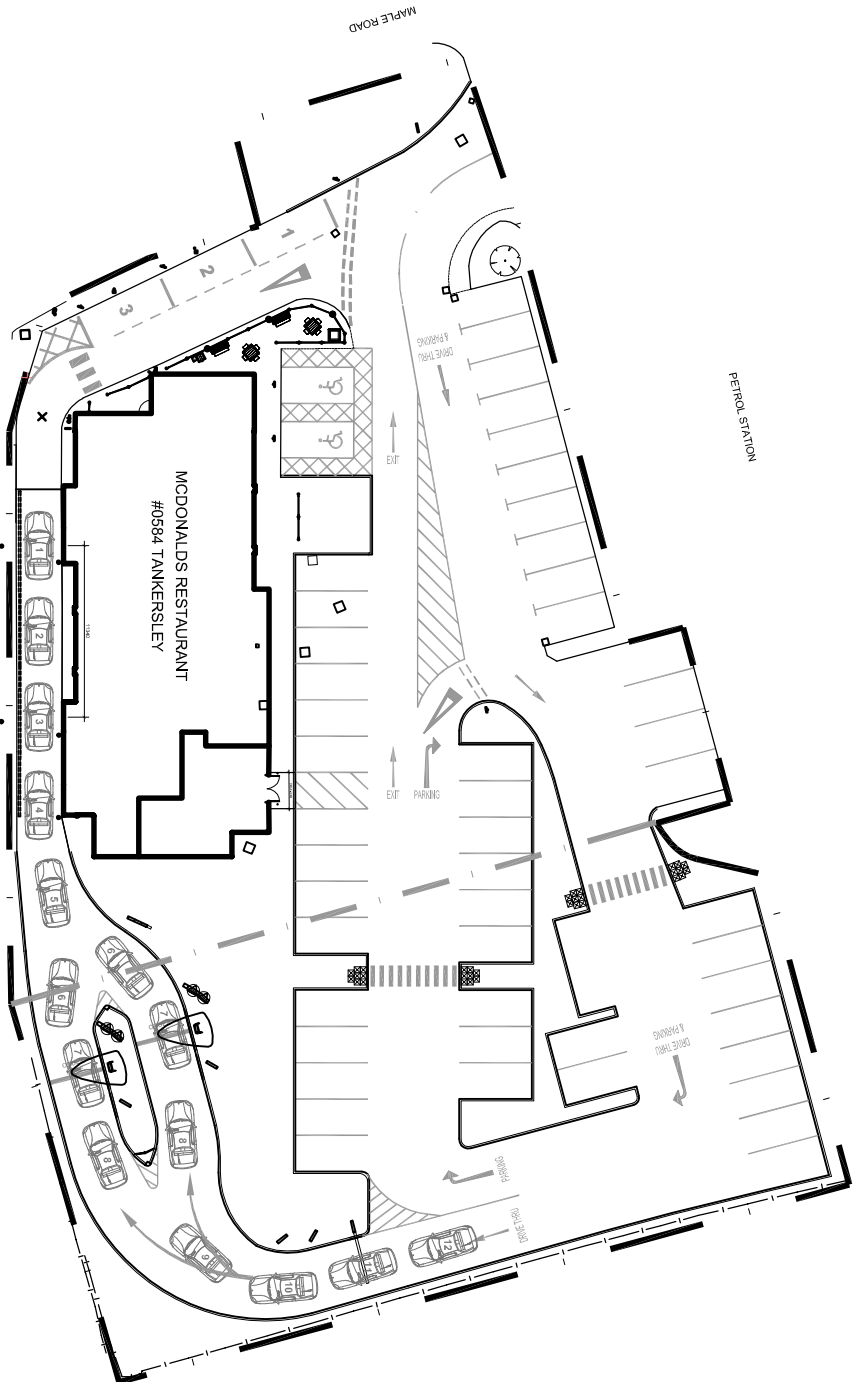


WESTWOOD NEW ROAD A61

PETROL STATION

MCDONALDS RESTAURANT
#0584 TANKERSLEY

BLOCK PLAN

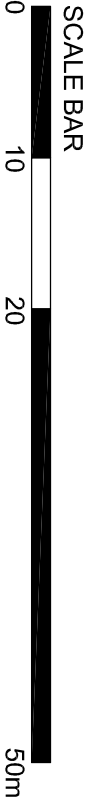

SITE FINISHES	
PERIMETER FENCE	SHRUBS
BOUNDARY WALL	NA
CAR PARK FINISH	TARMAC
DRIVE THRU FINISH	IMPRINTED CONCRETE
PATIO FINISH	BRICK PAVIOURS
FOOTPATHS	BRICK PAVIOURS
SOFT LANDSCAPING	SHRUBS & TREES

Notes:
All drawings to be read in conjunction with all other drawings as noted on issue sheet.

Extent of Site Boundary indicated thus: _____



Altresco
Century Buildings
St Mary's Paragon
St Mary's Paragon
E: +44 (0) 151-214 4370
F: +44 (0) 151-214 4371



REV.	DATE	DRAWING REVISIONS	BY	CHECKED

GENERAL NOTES:
All works are to be undertaken in accordance with the Building Regulations and the latest British Standards.
All proprietary materials and products are to be used strictly in accordance with the manufacturer's instructions.
All dimensions to be checked on site prior to construction.

PROPOSED DEVELOPMENT AT	STORE No 1:-
Tankersley	0584
Bansley	
ON BEHALF OF :-	
McDonald's Restaurants Ltd	

DRAWING TITLE :-
Block Plan

DRAWN BY	CHECKED BY	DRAWING No.	REV No.
AI	DP	5414_0584_0002	-
SCALE & SIZE	DATE		
1:500 @ A3	20.03.13		



Altresco
Century Buildings
St Mary's Paragon
St Mary's Paragon
E: +44 (0) 151-214 4370
F: +44 (0) 151-214 4371



PLANNING