


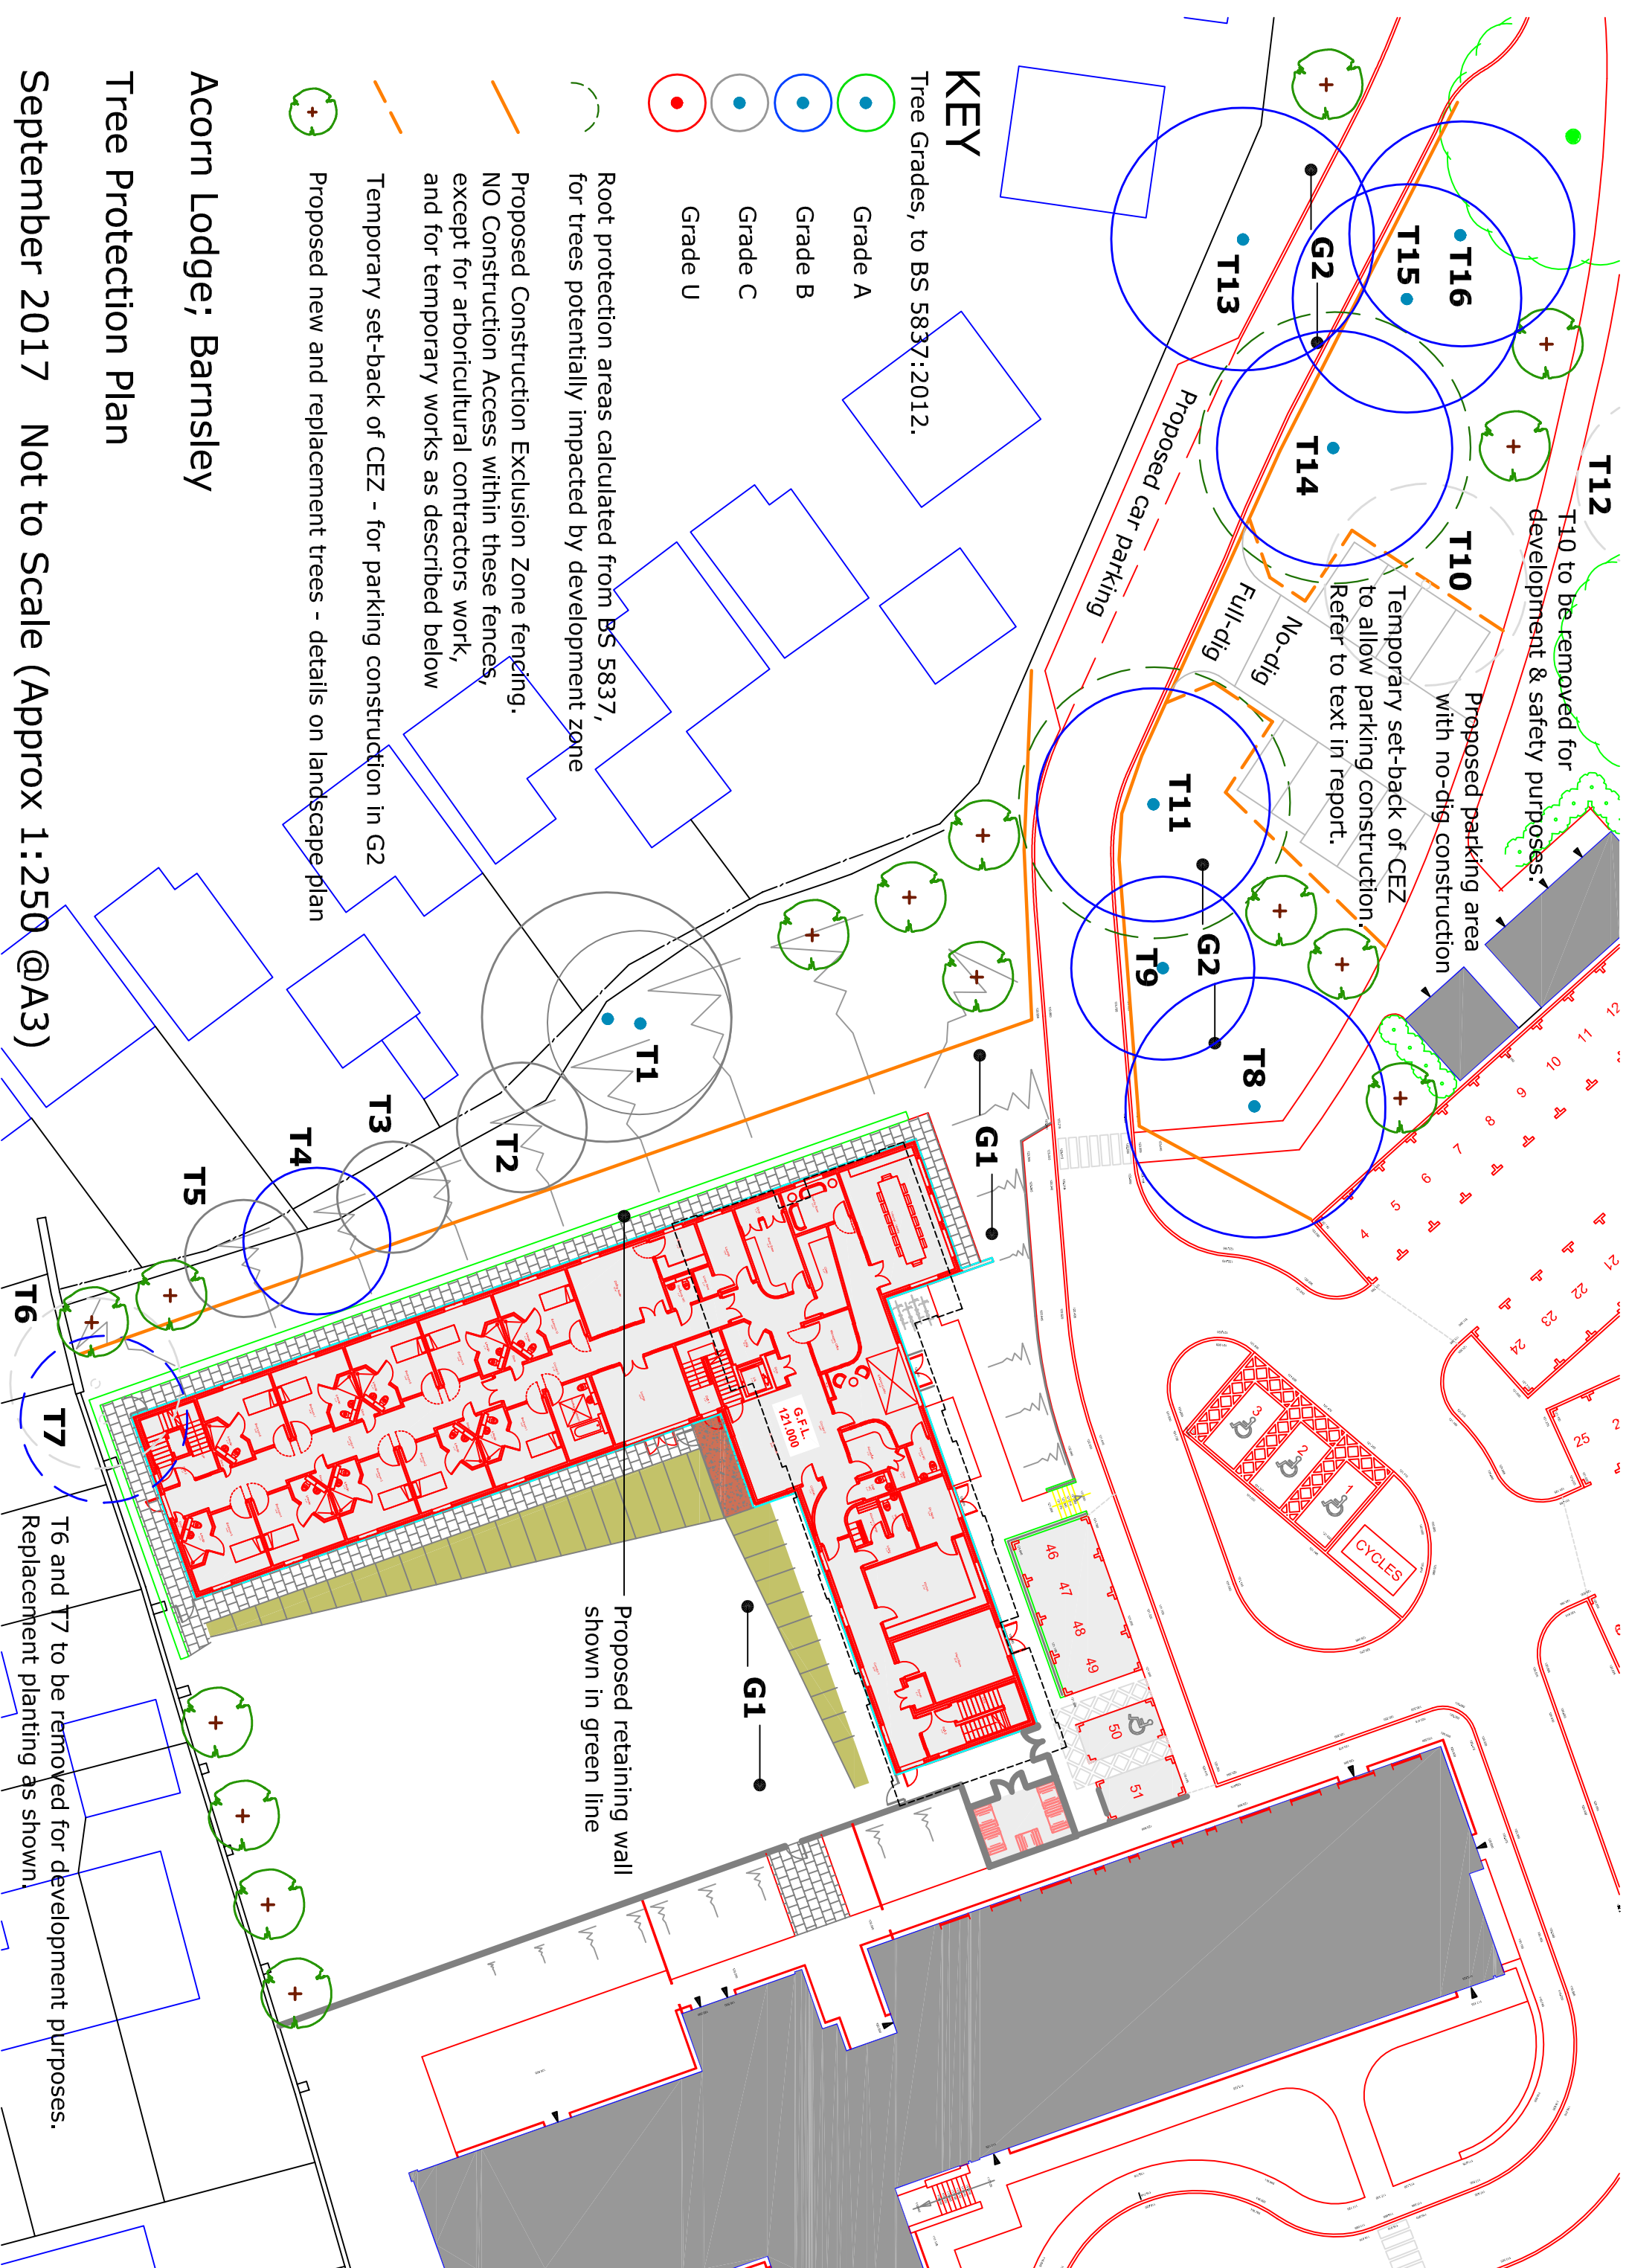

KEY

Tree Grades, to BS 5837:2012.

- Grade A
- Grade B
- Grade C
- Grade U

- Root protection areas calculated from BS 5837, for trees potentially impacted by development zone
- Proposed Construction Exclusion Zone fencing. NO Construction Access within these fences, except for arboricultural contractors work, and for temporary works as described below
- Temporary set-back of CEZ - for parking construction in G2
- Proposed new and replacement trees - details on landscape plan

Acorn Lodge; Barnsley

Tree Protection Plan