




Existing Longitudinal Section B - B

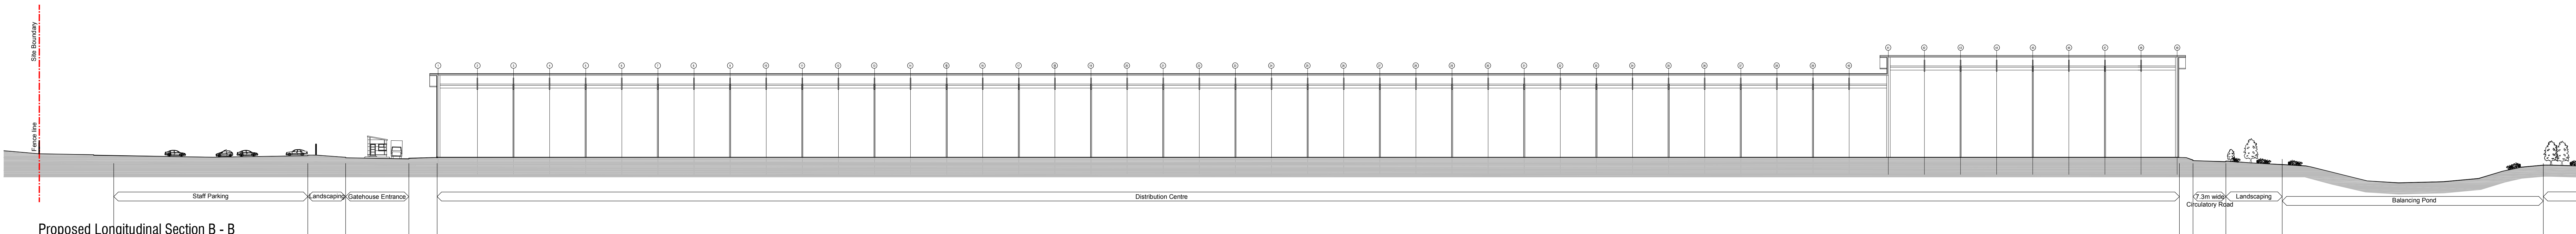


Proposed Longitudinal Section B - B

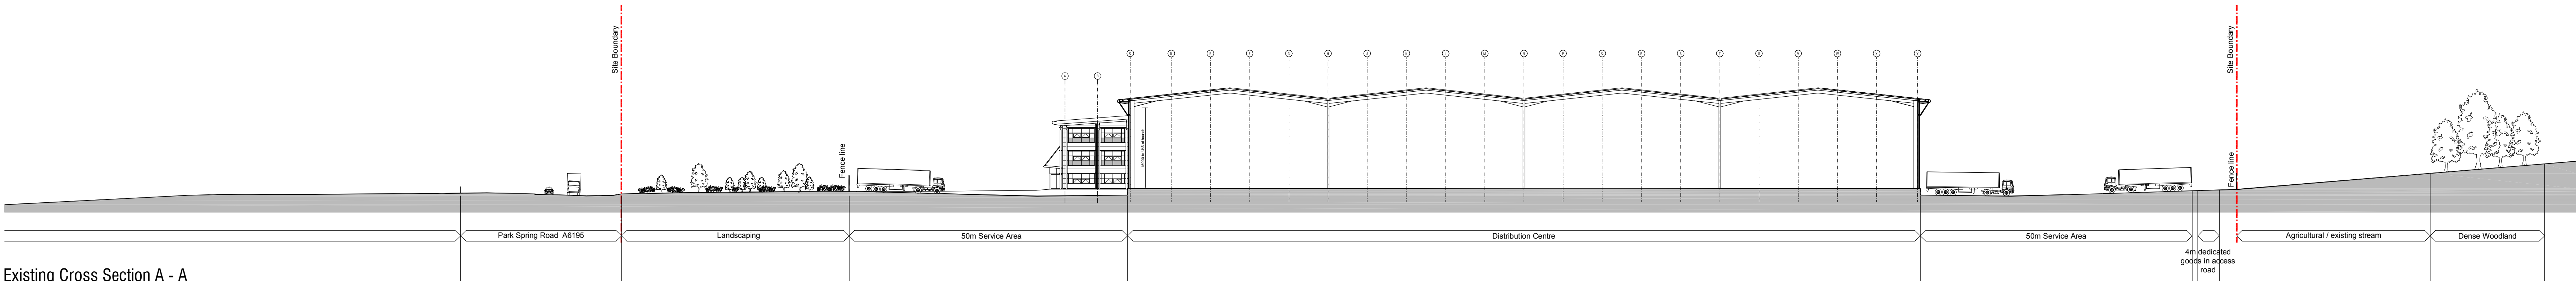

Existing Cross Section A - A

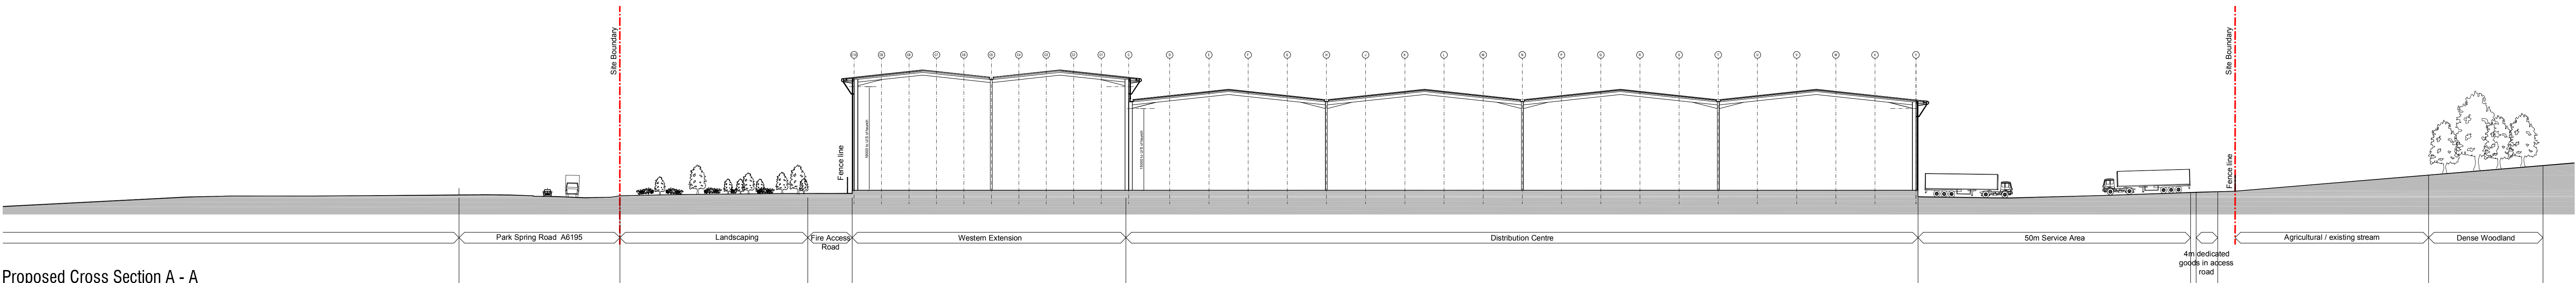

Proposed Cross Section A - A

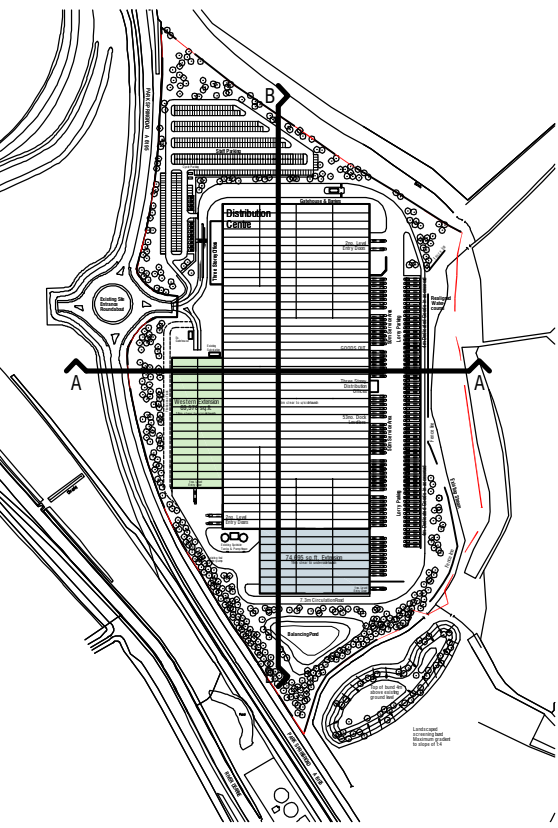

no.	date	revision	by
-----	------	----------	----



aja architects llp
11/70 Elliott Court
Herald Avenue
Coventry Business Park
COVENTRY CV5 4UB
E: aja@aja-architects.com
W: www.aja-architects.com
aja architects llp is a limited liability partnership registered in England No. OC330721
client

Teal Houghton Main Sarl

project
Proposed Extension
for ASOS.COM
Houghton Main
South Yorkshire
drawing

Existing & Proposed
Site Sections

scale	1:500 @ A0	drawn	KT
checked		date	04/11/12

no

5252 - 064

PLANNING