


MET

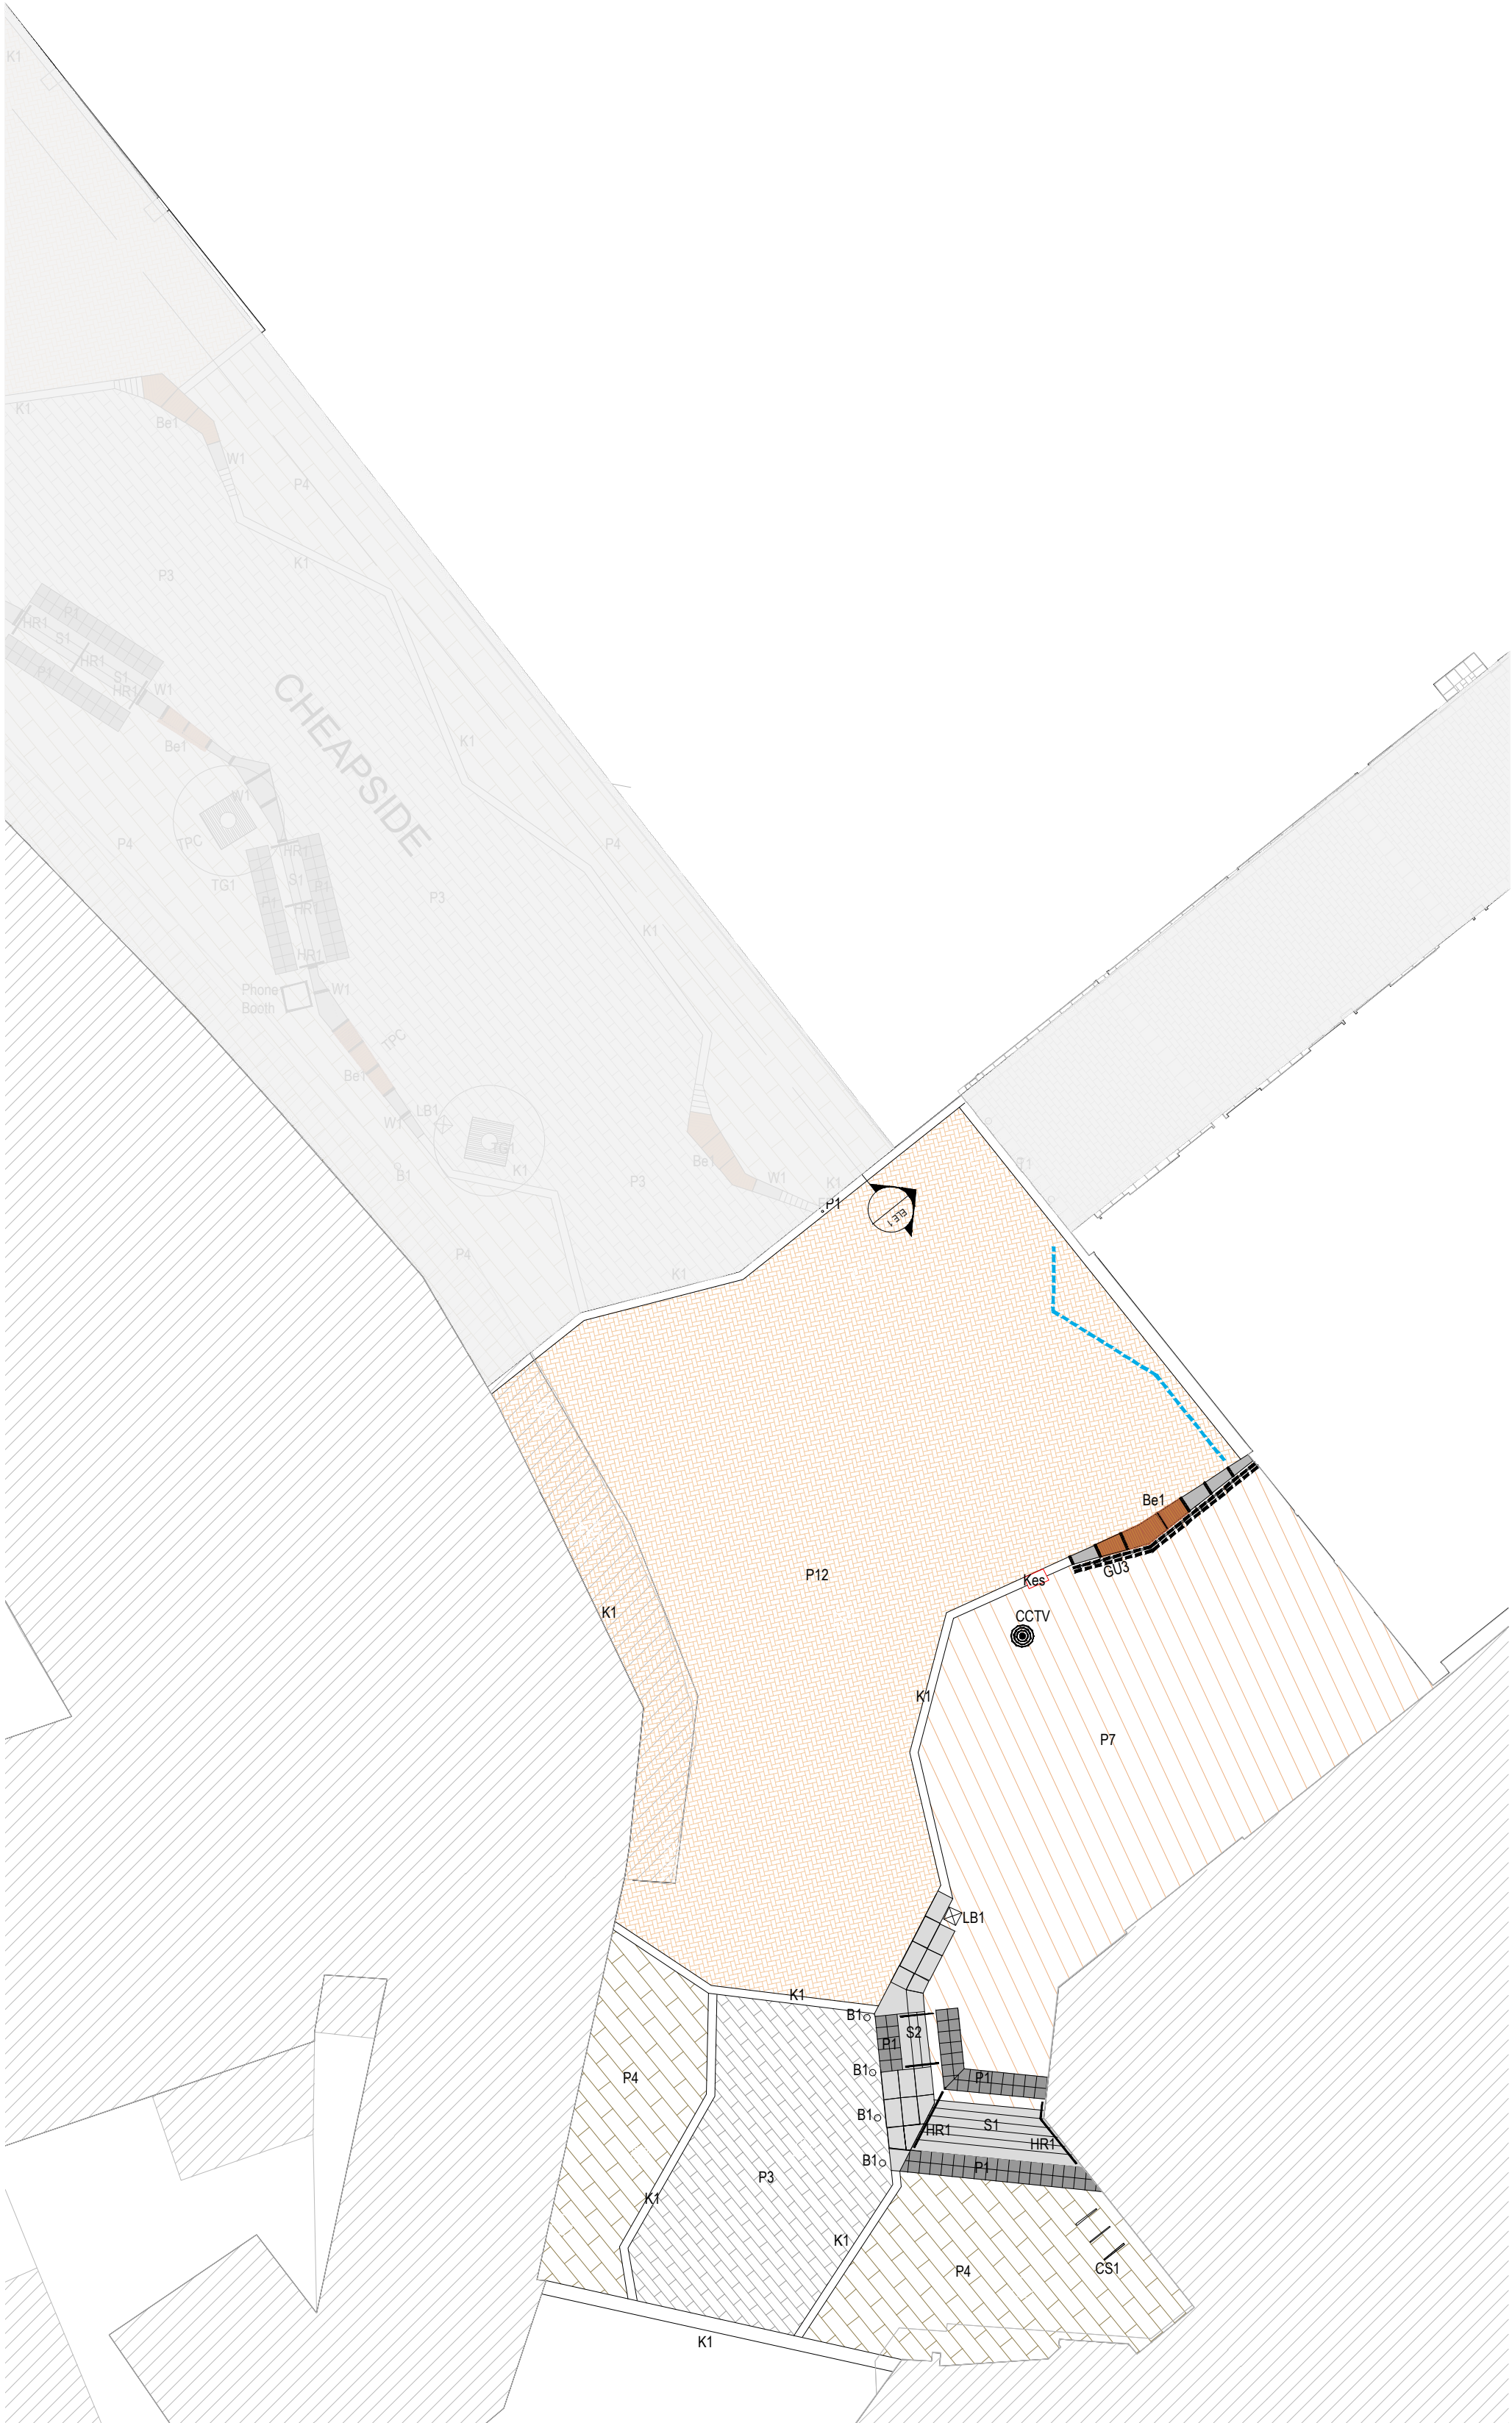

PROPOSED HARD SURFACES

	P1 Paving Type 1: Tactile Hazard Warning Corduroy Flags - Q25 / 320A
	P3 Paving Type 3: Natural Coated Concrete Setts Q25 / 335
	P4 Paving Type 4: Natural Coated Concrete Flags Q25 / 315
	P7 Paving Type 7: Granite Flags Q25 / 310A
	P12 Paving Type 12: Natural Coated Concrete Flags Q25 / 315A

PROPOSED KERBS & EDGES

	S1 Step Type 1: Solid Granite Steps Q25 / 310D
	S2 Step Type 1: Solid Granite Steps Q25 / 310J
	K1 Kerb Type 1: 300mm wide Flush Granite Kerb Q10 / 120

PROPOSED WALLS

	W1 Wall Type 1: Solid Granite Seating Walls - Q50 / 220A
--	---

STREET FURNITURE


	LB1 Litter Bin Type 1 Q50 / 240A
	CS1 Cycle Stand Type 1 Cycle Stand: Q50 / 210A
	GU3 Guard Rail Type 3 1100mm High Stainless Steel
	HR1 Handrail Type 1 - L37 / 150
	Be1 Bench Type 1 - Q50 / 220A
	B1 Bollard Type 1 Fixed Bollard: Q50 / 190

LIGHTING

	ELC1 - Existing Lighting Column 1 - lighting columns repositioned as necessary. Final details [location / height TBC]. - see Lighting Engineers Details
--	--

OTHER

	Existing CCTV position to be retained - Position to be confirmed by contractor on-site
	Proposed Indicative Drainage Line

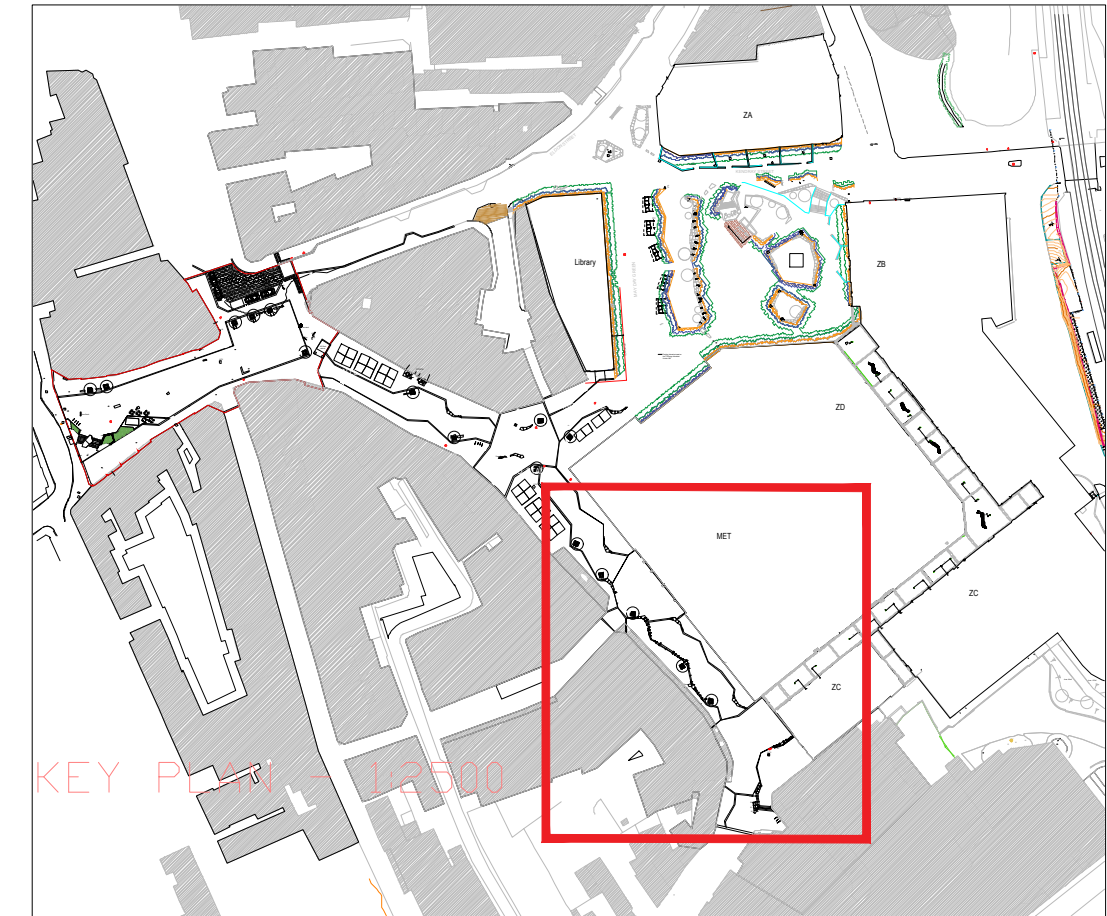

Notes:

- This drawing is copyright.
- Do not scale dimensions from this drawing.
- This drawing is to be read in conjunction with all other relevant drawings.
- All discrepancies on this drawing are to be reported to the architect.
- Do not modify any element of this drawing.
- Use drawing only for purpose(s) issued.

North Sign / Key Plan

The following external model files are included within this drawing:

Rev					
D	13/01/21	Issued for Planning purposes	DW	NV	
C	01/12/20	Issue for costing	NV	DW	
B	05/10/20	Issue of GA for purposes of Client meeting. KES sculpture added to plan.	NV	DW	
A	26/04/18	General amendments to layout including tree and seating positions and retaining wall layout.	DW	DM	
Rev	Date	Revision Notes	Dn	Rv	
Client / Contractor					

Intelligence
Buildings
Infrastructure

www.ibigroup.com

Project

BETTER BARNSELY TOWN CENTRE

Drawing Title

PUBLIC REALM
GENERAL ARRANGEMENT PLAN
- CHEAPSIDE [ALHAMBRA]

Job Number	Drawing Originated Date	PAS 1192 Status Code
51184	13/09/2017	-
Scale@A1	Purpose	
1:200	PLANNING	

Drawing Number	Revision
BBTC_IBI_N3_L_G700_PL_00_17	D