




INFORMATION WITHIN THIS DRAWING IS NOT NECESSARILY PRODUCED TO SCALE.
ALWAYS USE FIGURED DIMENSIONS AND CO-ORDINATES - IF IN DOUBT, ASK.

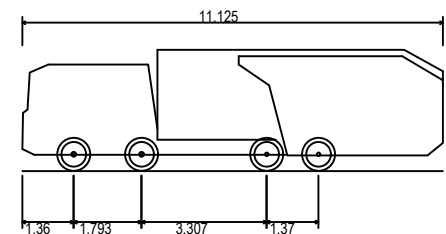

Phoenix 2-25W (with Volvo FM12 chassis)
Overall Length 11.125m
Overall Width 2.530m
Overall Body Height 3.205m
Min Body Ground Clearance 0.410m
Track Width 2.500m
Lock to lock time 4.00s
Kerb to Kerb Turning Radius 9.250m


B	Updated to suit latest planning layout	CH	PR	25.02.21
A	First Issue.	CH	PR	11.02.21
REV	DESCRIPTION	SIG	CHK	DATE

CRONROY BROOK
DEVELOPMENTS LTD

THE FOUNTAIN WELLTHORNE LANE,
INGBIRTHWORTH

VEHICLE SWEEP PATH LAYOUT

Eastwood & Partners
CONSULTING ENGINEERS

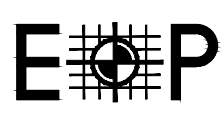

St. Andrew's House
23 Kingfield Road
Sheffield
S11 9AS
Tel 0114 255 4554
Fax 0114 255 4330

mail@eastwoodandpartners.com
www.eastwoodandpartners.com

SCALE WHEN PLOTTED AT A1 1:250		DRAWING STATUS PRELIMINARY	
DRAWN CH	CHECKED PR	DATE 11.02.21	DRAWING NUMBER 44371/005
			REV B