
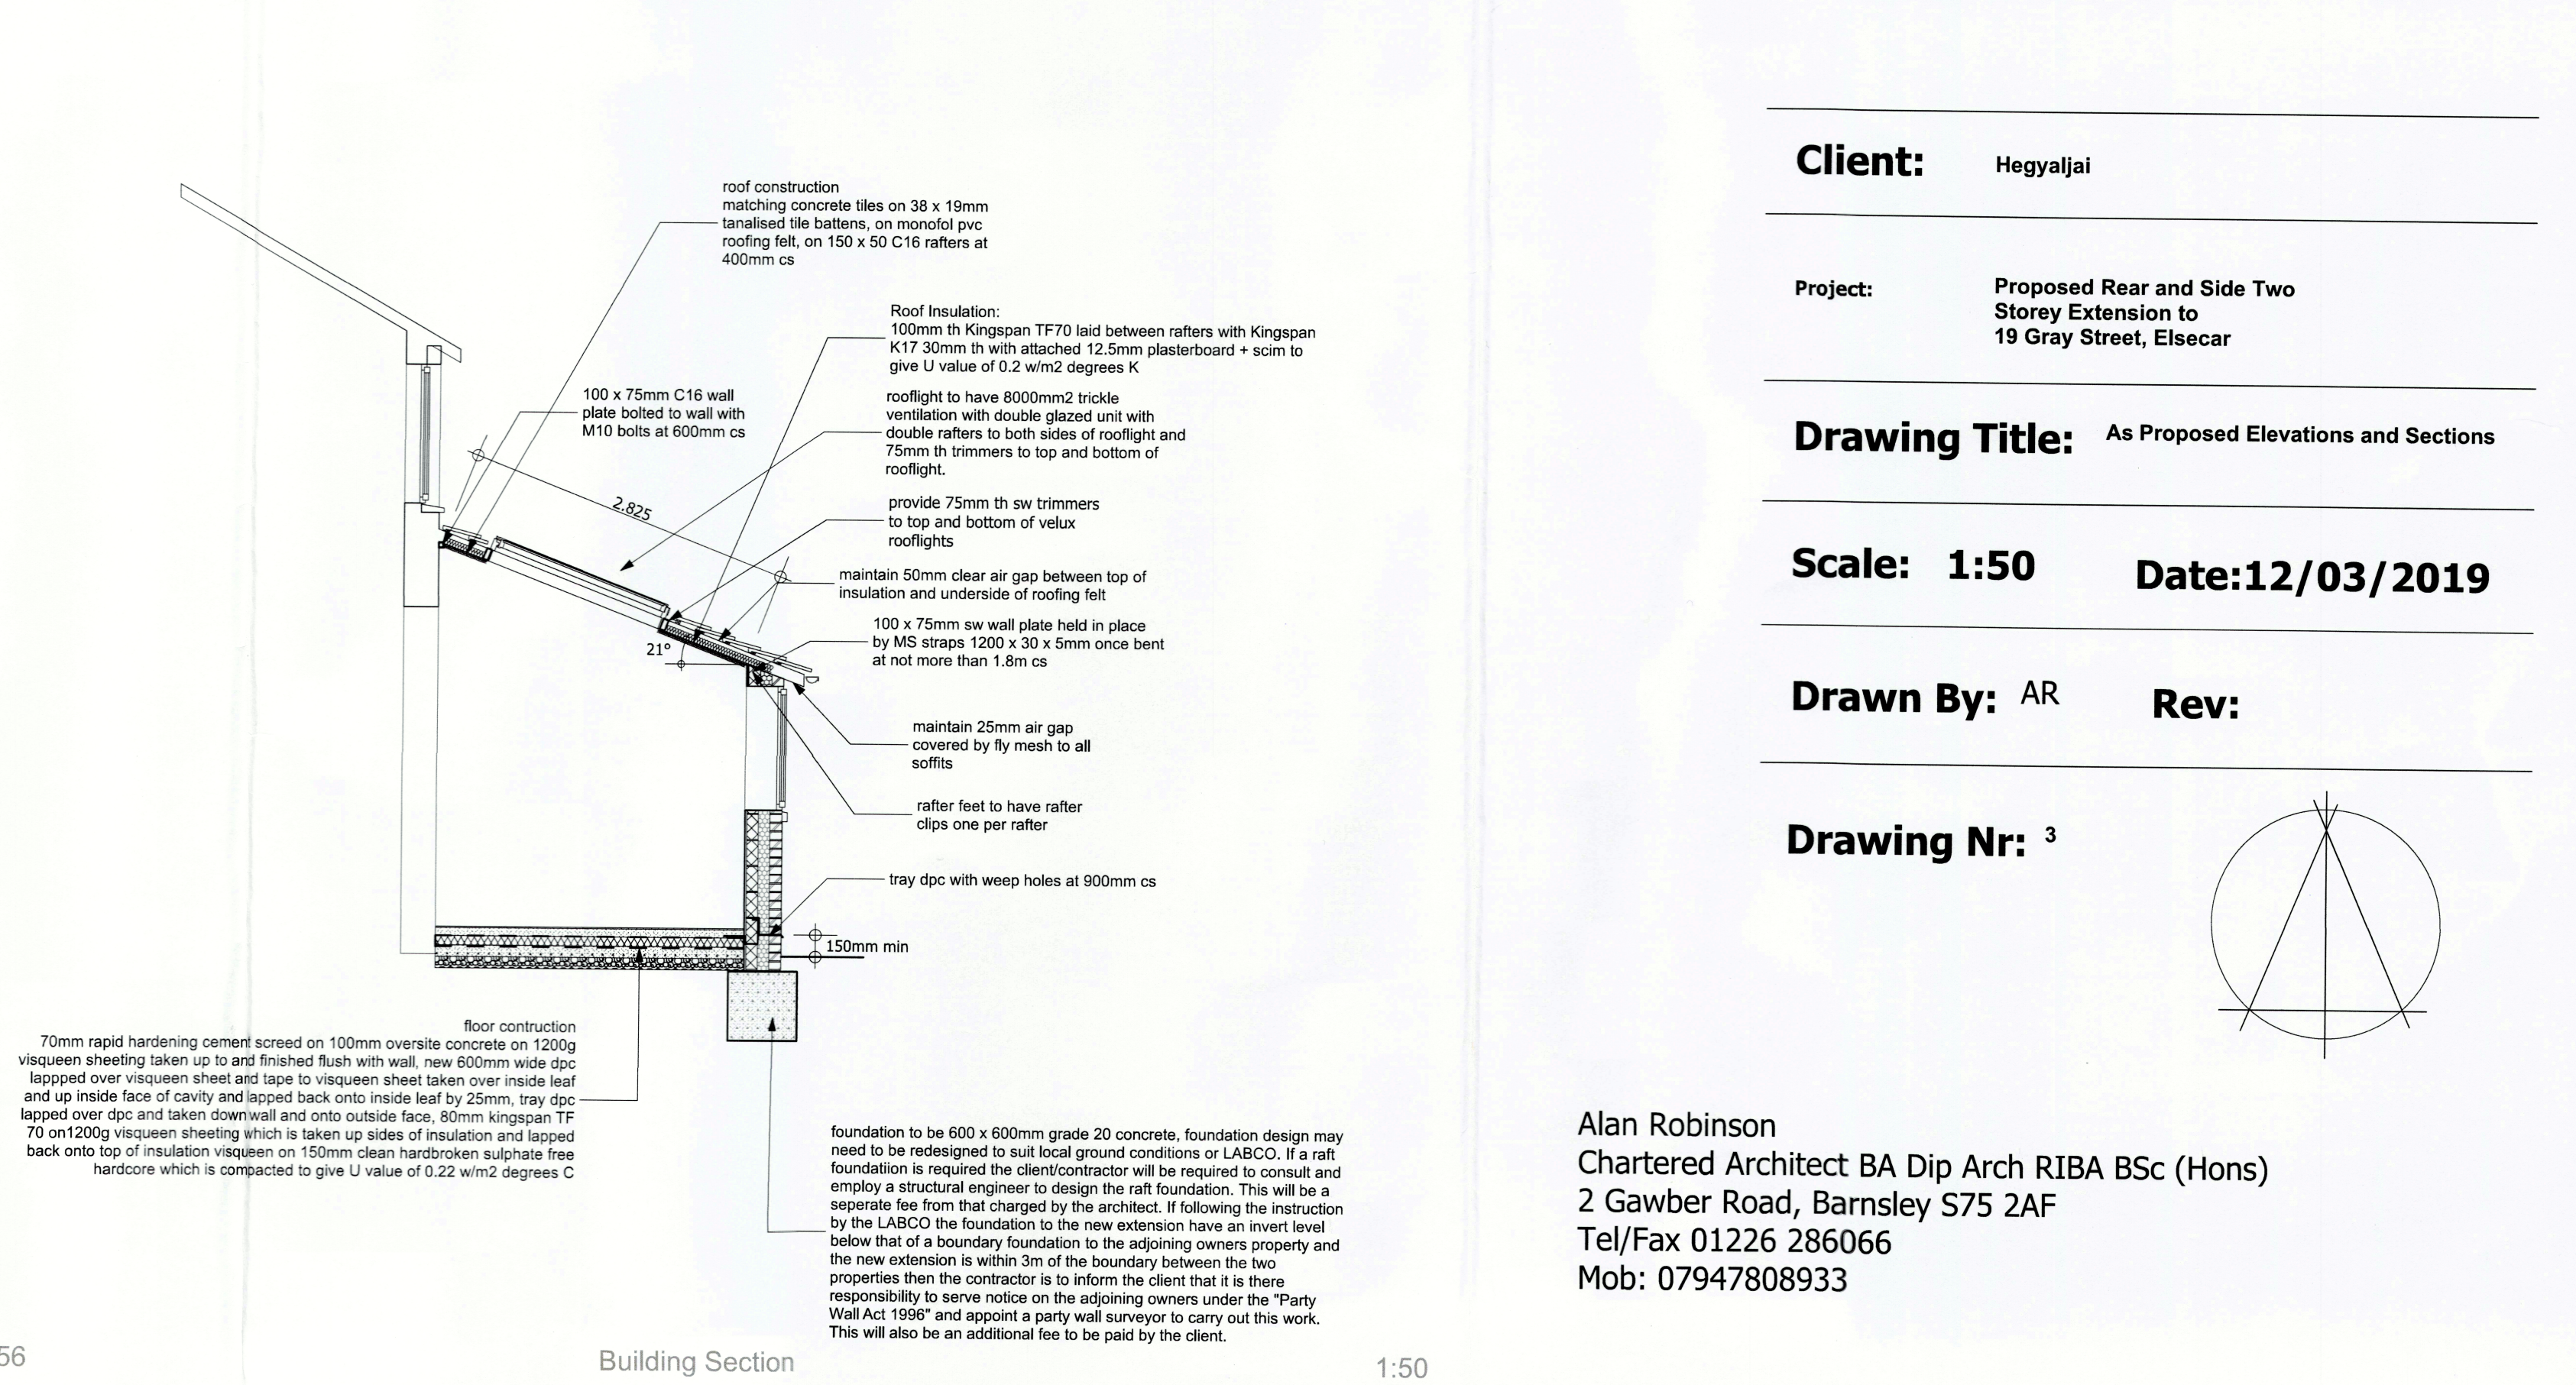
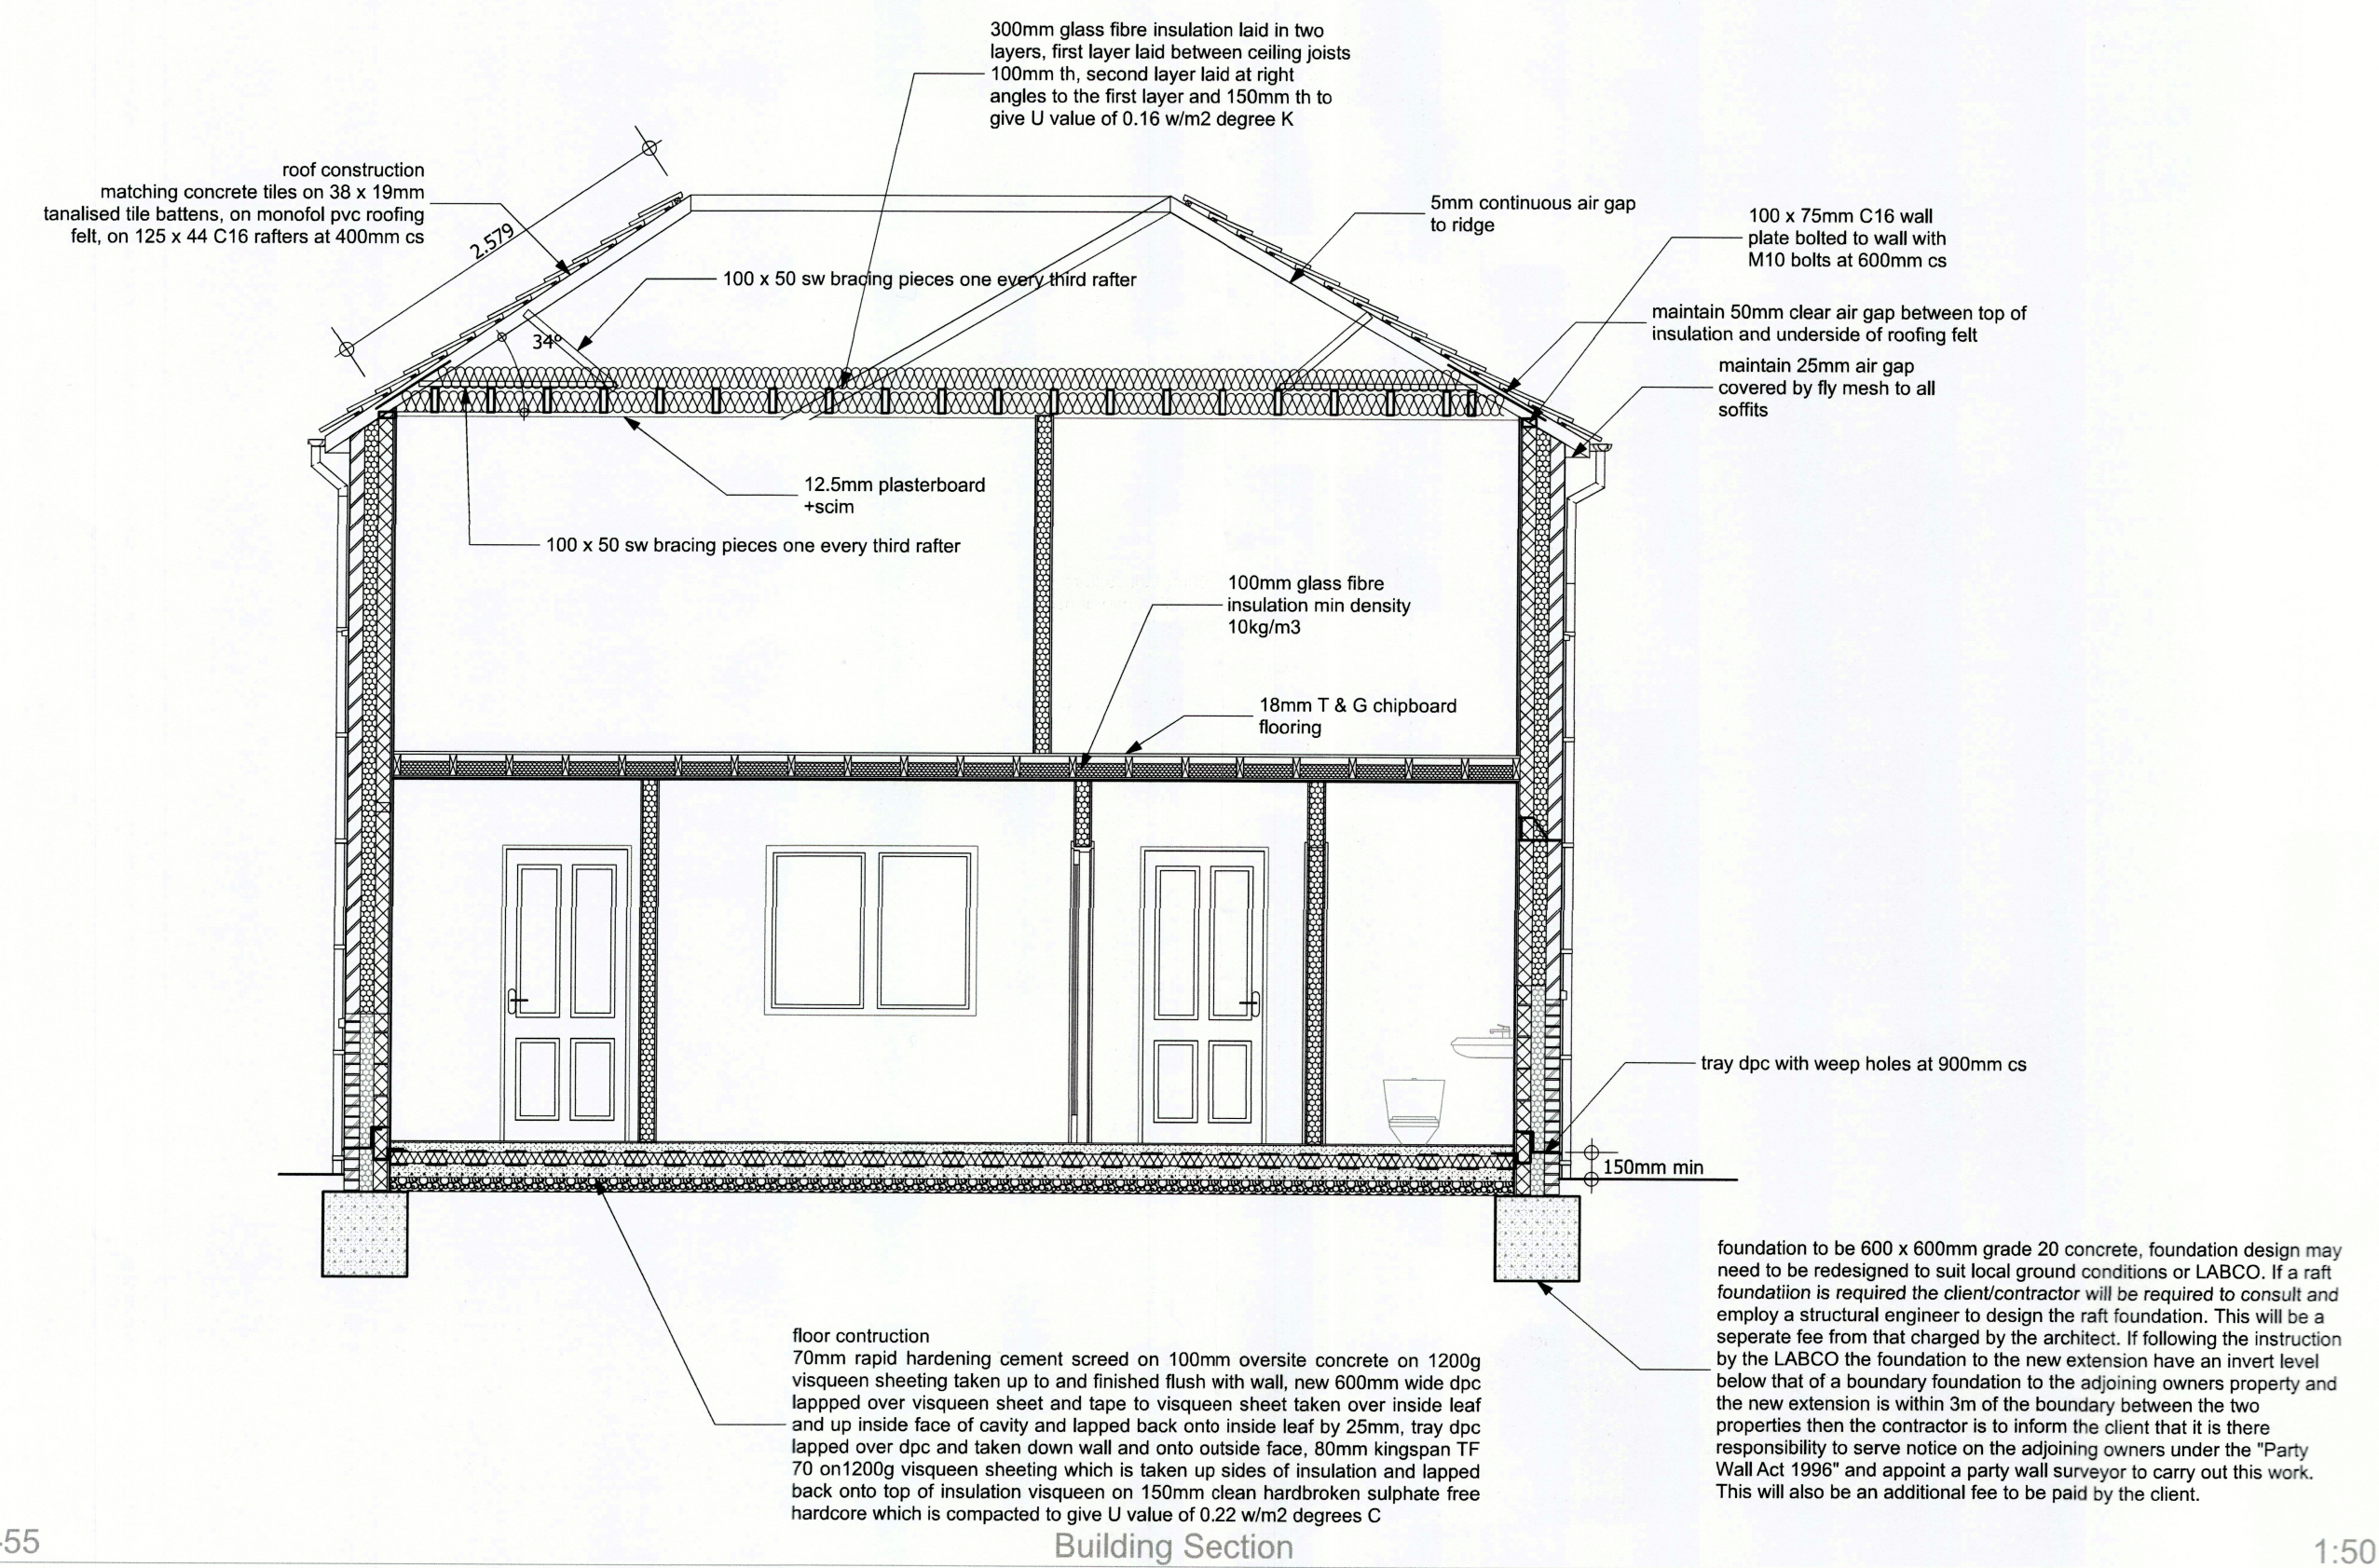


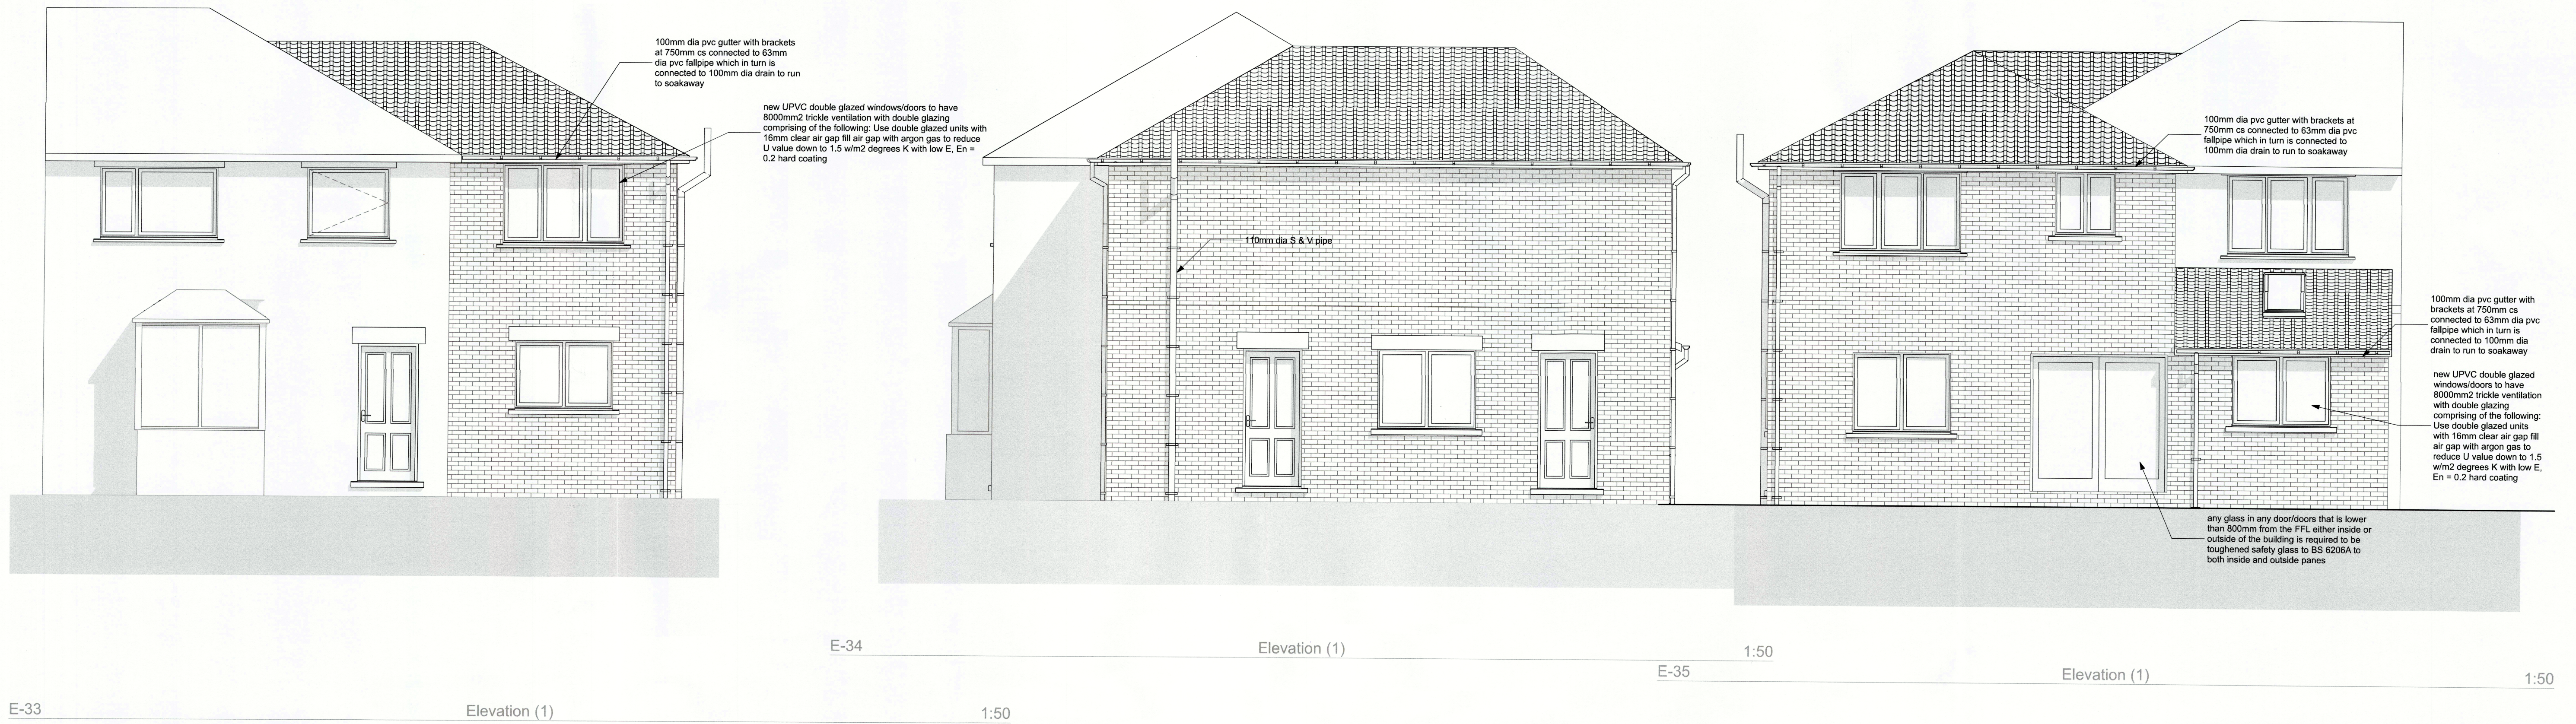

**Client:** Hegyaljai

**Project:** Proposed Rear and Side Two Storey Extension to 19 Gray Street, Elsecar

**Drawing Title:** As Proposed Elevations and Sections

**Scale:** 1:50 **Date:** 12/03/2019

**Drawn By:** AR **Rev:**

**Drawing Nr:** 3

Alan Robinson  
Chartered Architect BA Dip Arch RIBA BSc (Hons)  
2 Gawber Road, Barnsley S75 2AF  
Tel/Fax 01226 286066  
Mob: 07947808933