




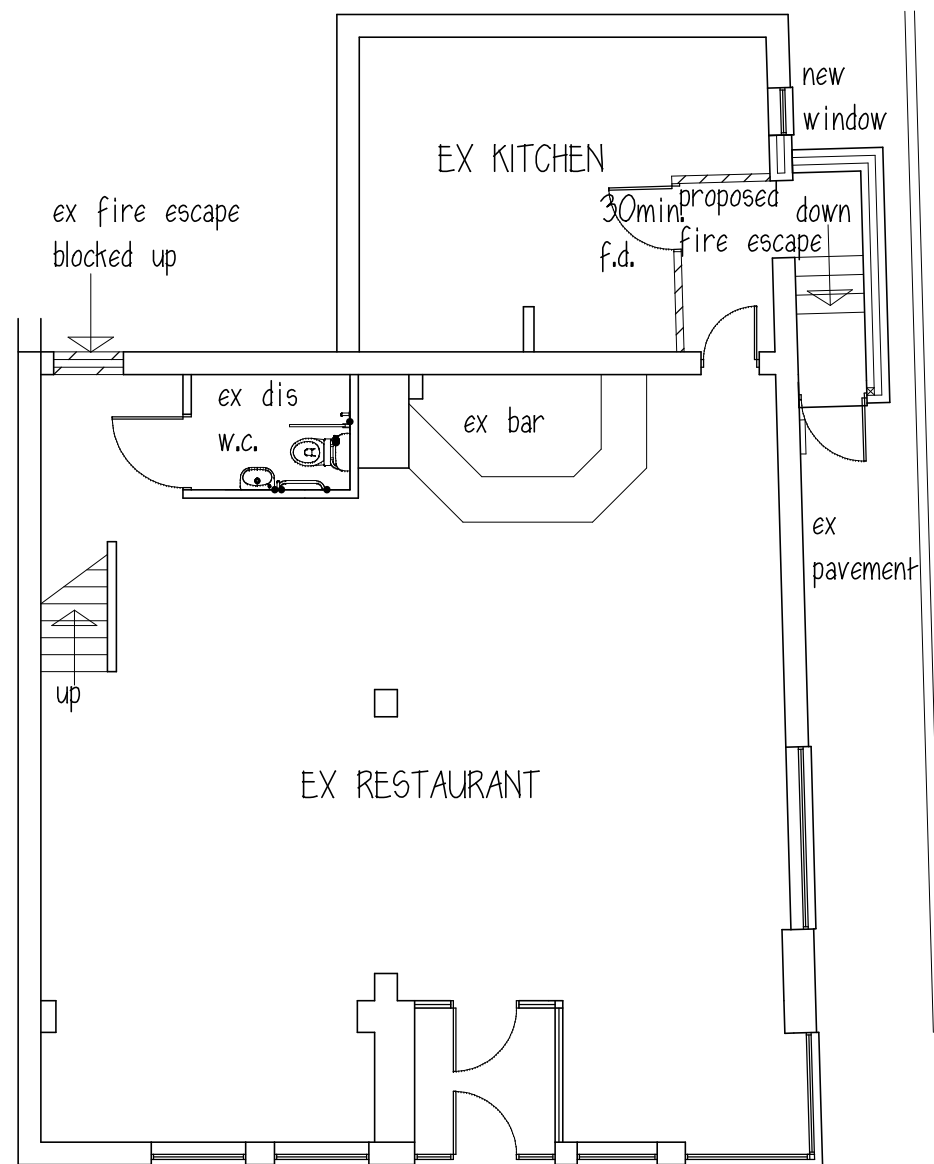


GROUND FLOOR

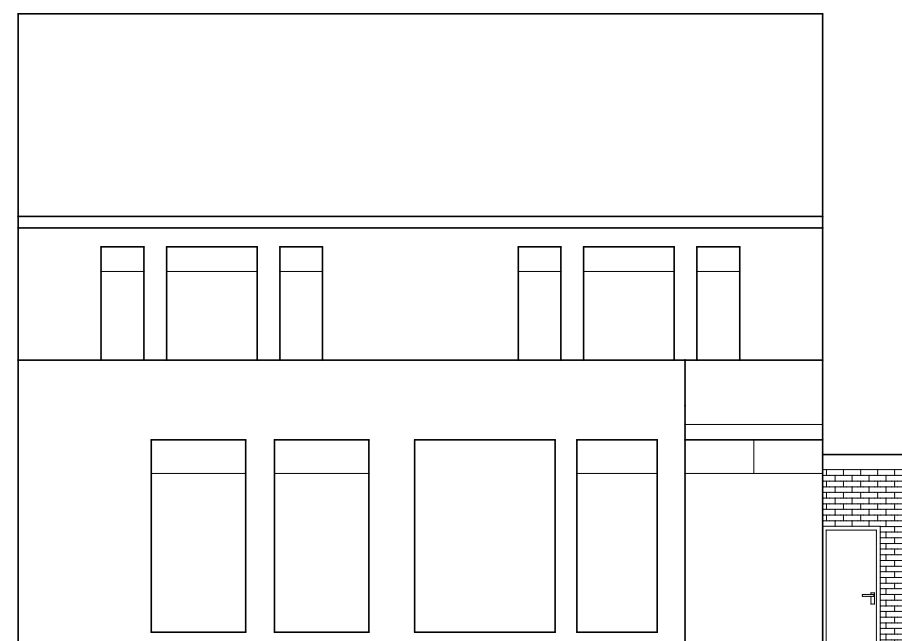


FRONT ELEVATION

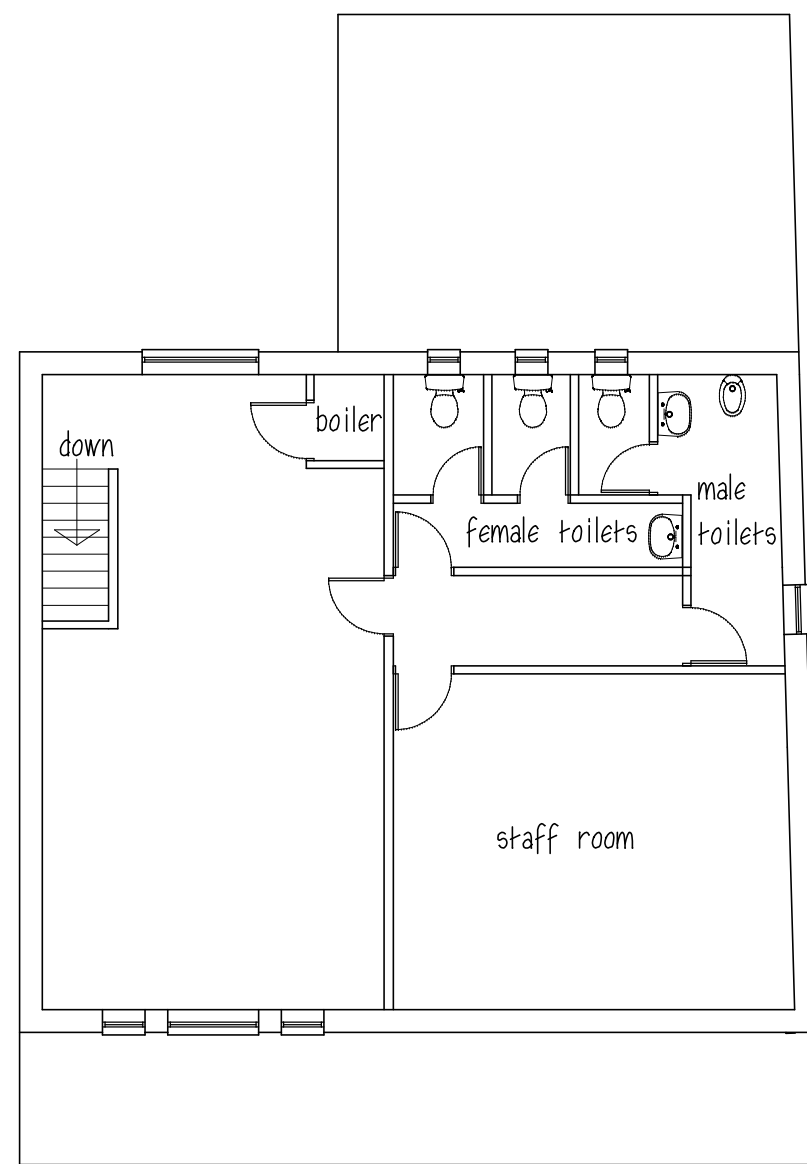

FIRST FLOOR

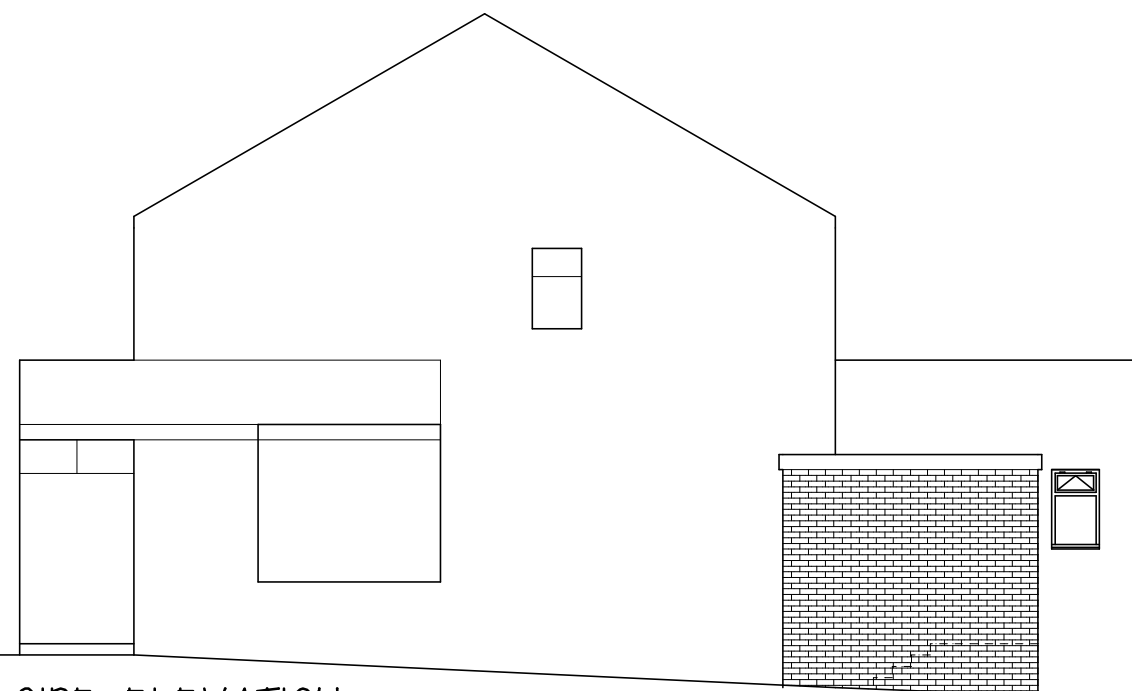

SIDE ELEVATION

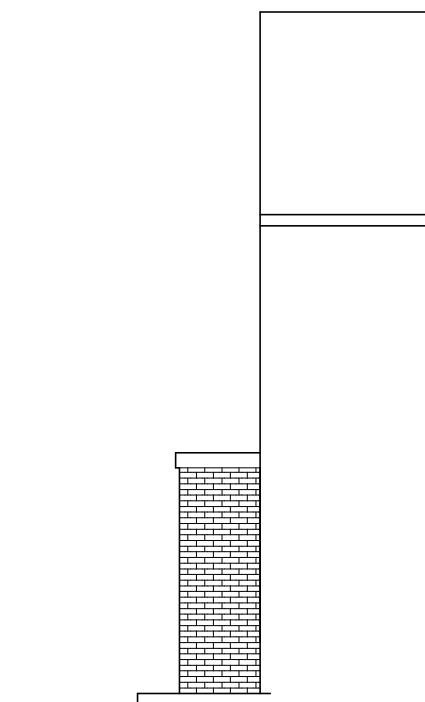

REAR ELEVATION

DALEVINE LTD

PROPOSED FIRE ESCAPE  
7B PARK RD  
WOMBWELL

PLANS & ELEVATIONS

1:100@A3 AUG18

Peter Thompson

"Linwood"  
Barnsley Road  
Dodworth

Barnsley S75 3JR t&f. 01226 201391  
m. 07973251730  
e-mail peter-thompson@hotmail.co.uk

