




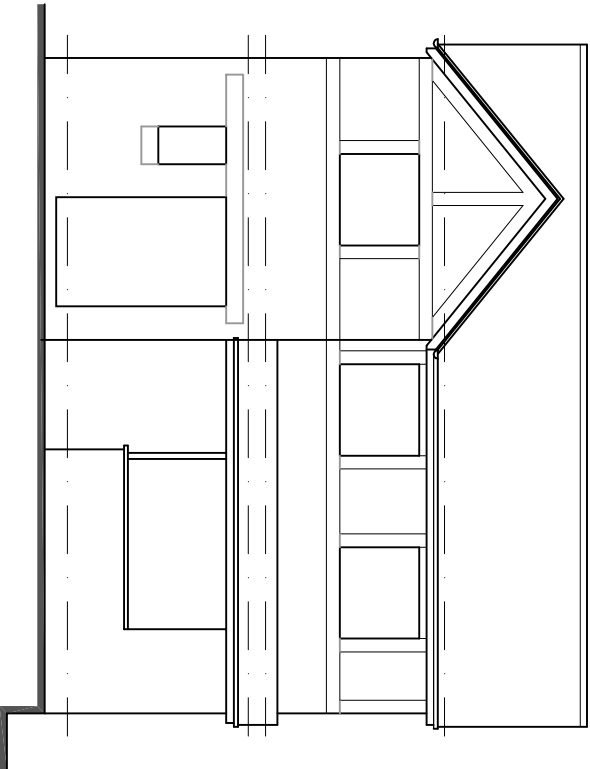


front elevation Scale: 1/100

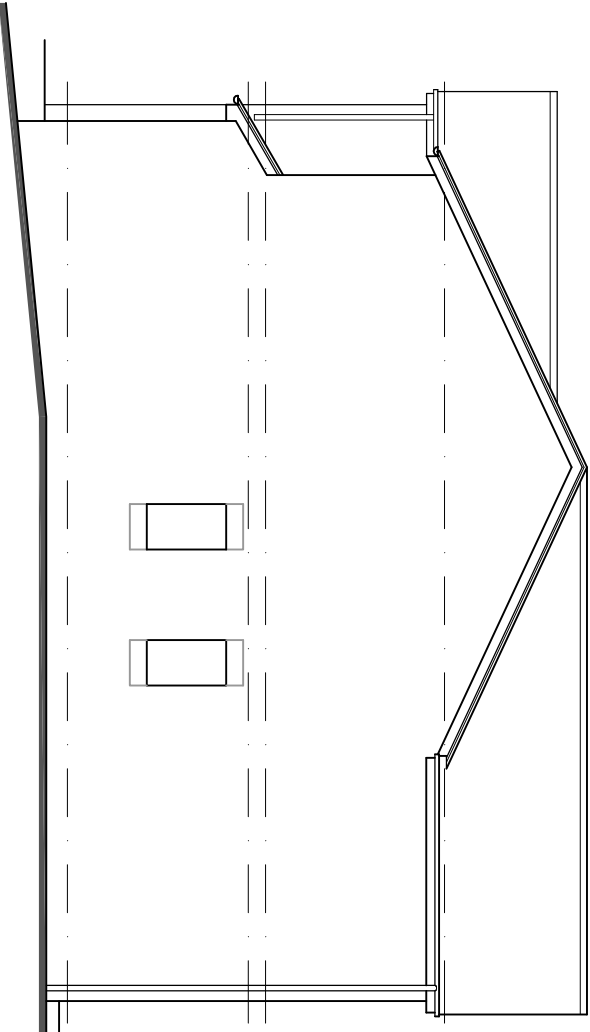


side elevation Scale: 1/100

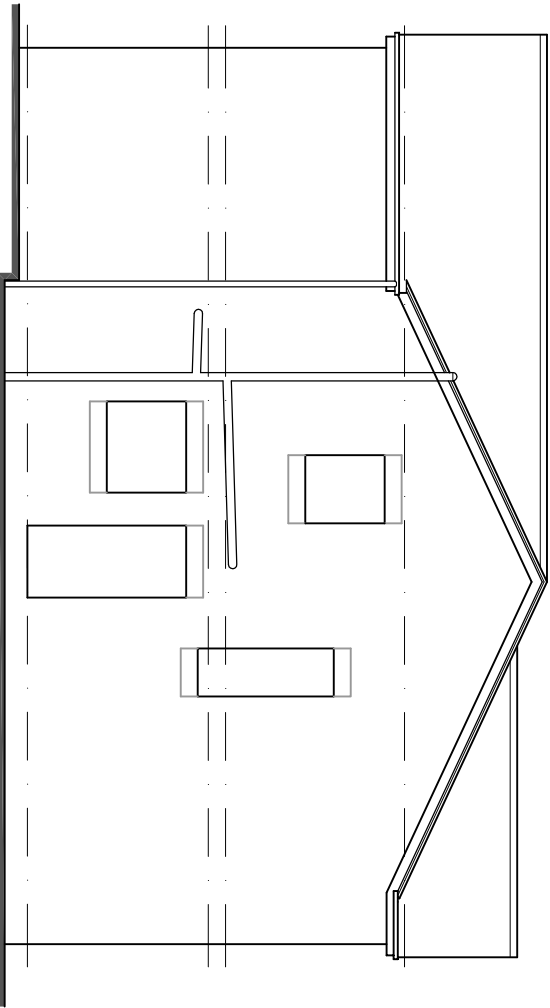


side elevation Scale: 1/100

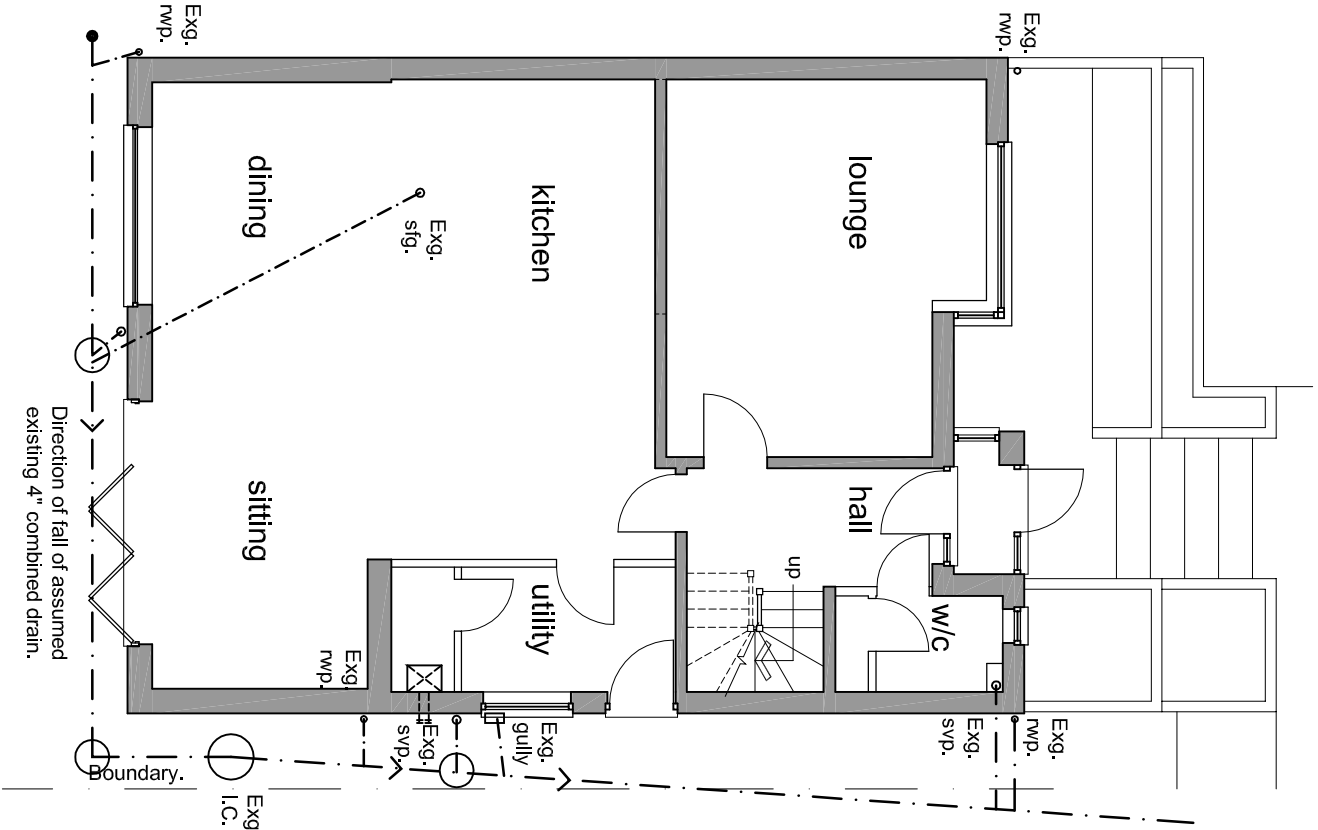

ground floor plan Scale: 1/100

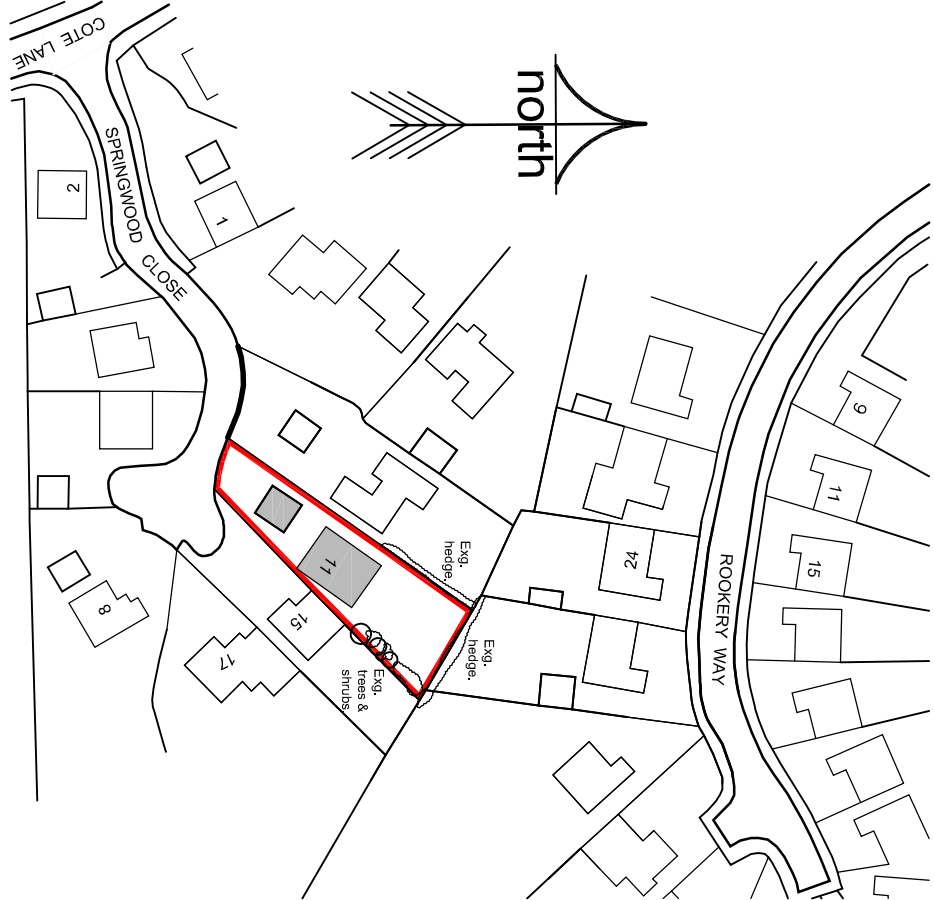

location plan Scale: 1/1250

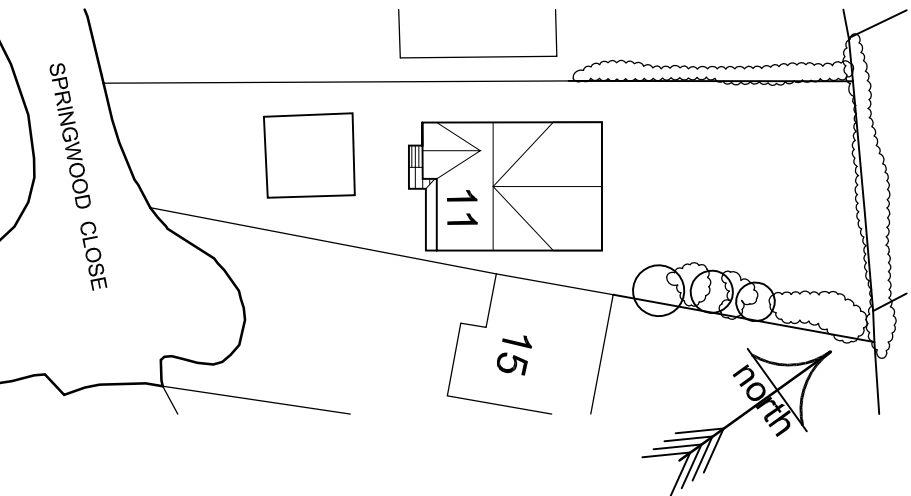

site plan Scale: 1/500

TITLE
PLANS AS EXISTING

REVISION:

PROJECT
PROPOSED EXTENSION
AT
11 SPRINGWOOD CLOSE
THURGOLAND
SHEFFIELD
S35 7AB

FOR
MR & MRS ANDERS
SCALE (A3)
1/100 + 1/500 + 1/1250
DATE
MAY 2019

PROJECT NO	DRAWING NO	REVISION
418	01	-

Barber Design Limited
21 Mountbatten Drive
Burncross
Sheffield
S35 1WF
Tel: (0114) 2460608
Mob: 0776 7072109
Email: todd@barberdesignltd.co.uk

© COPYRIGHT EXISTS ON THE DESIGNS AND INFORMATION SHOWN ON THIS DRAWING
All dimensions to be verified on site prior to commencing any work DO NOT SCALE FROM DRAWING