




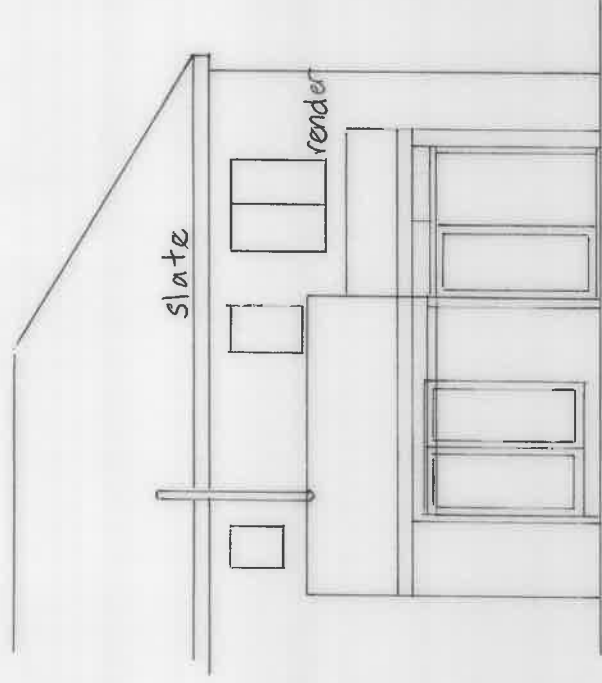

Existing Rear

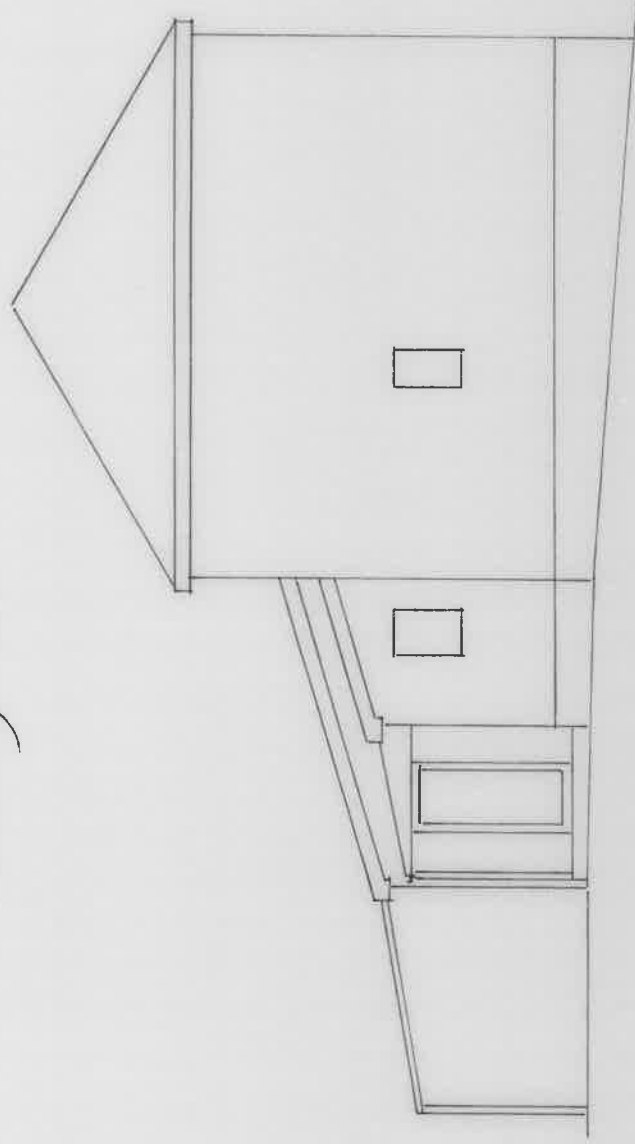


Existing Side

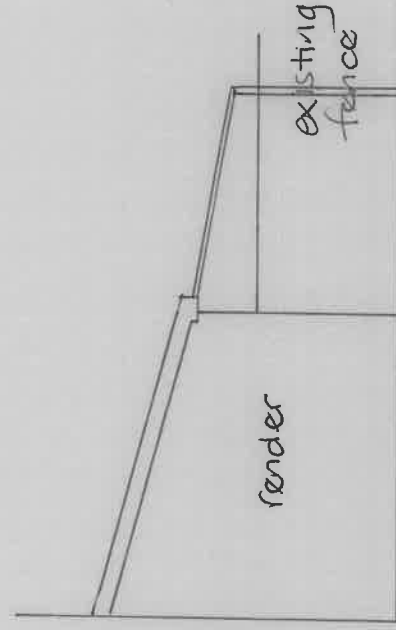


Existing Side

1:100

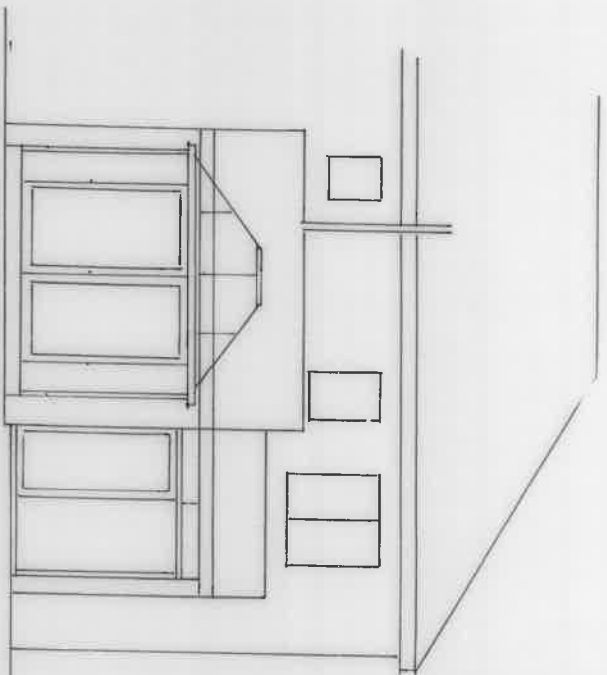


Glass roof
White pvc frames

Proposed Rear

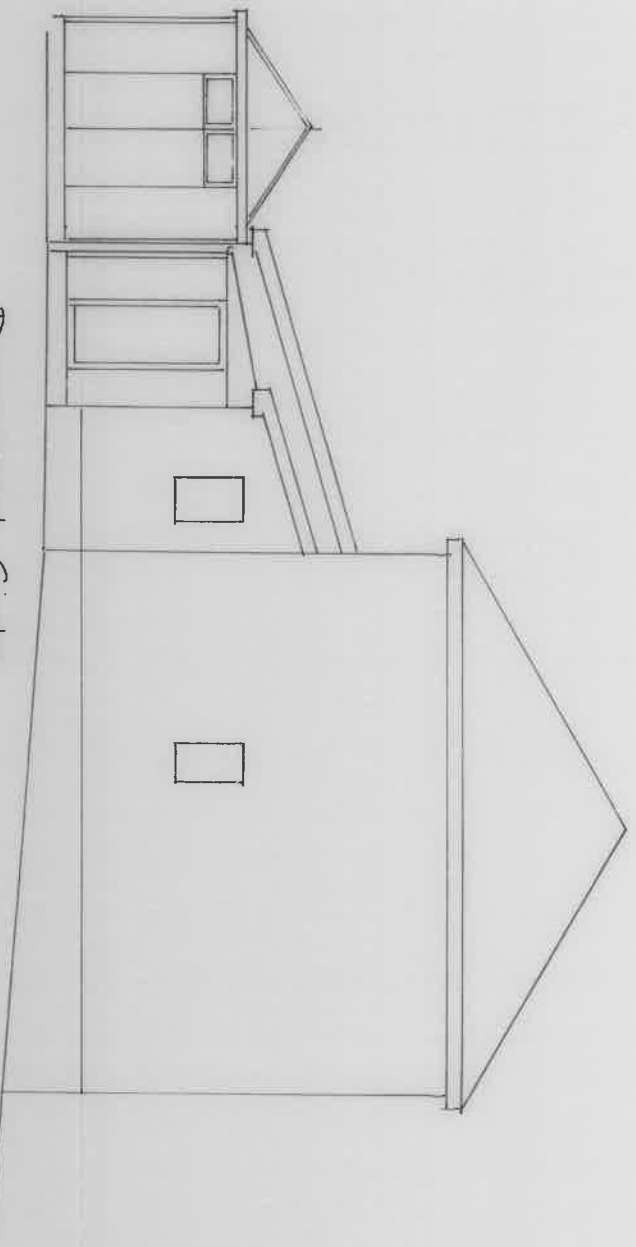

Proposed Side

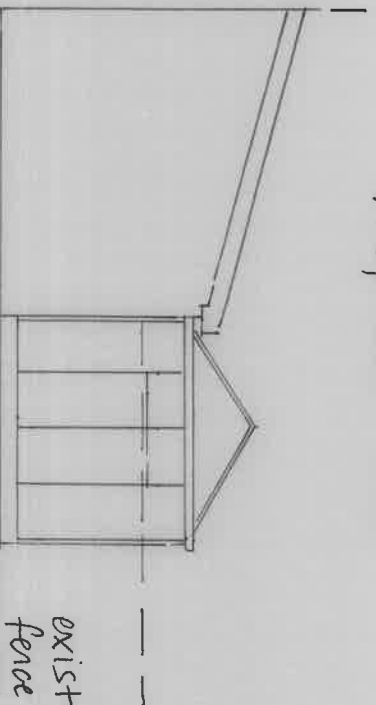

existing
fence retained

Proposed Side

1:100