


Eastern Elevation


Northern Elevation

Western Elevation

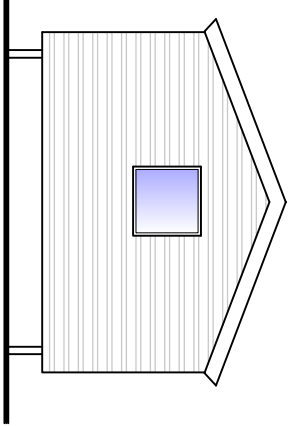

Southern Elevation

NOTE: ELEVATIONS SHOW WINDOW AND DOOR POSITIONS HOWEVER THIS COULD VARY DUE TO MANUFACTURERS SPECIFICATIONS

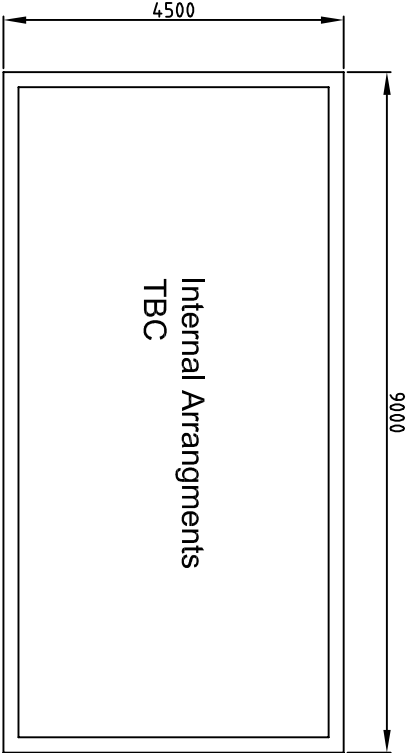

Floor plan Size

MISS A HAWLEY		
PROJECT		
PROPOSED TEMP DWELLING		
OFF BROWN EDGE ROAD		
INDICATIVE ELEVATIONS		
DRAWING NUMBER	REV	
2013-CAH-HBR-55	----	
SCALE @ A4	PLANS BY	
1 : 100	C HUNTER - 07920402413	