


Access to be topped
with dense wearing
course, 6mm aggregate
as per specification.
Boundary with roadway
to have concrete kerbs
as per spec.

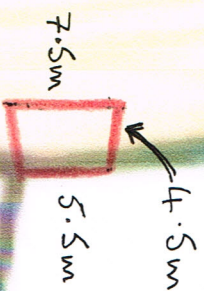

Legend:

Site plan of
access in verge
of Edderthorpe
lane

Acknowledgements & notes:

Created by: RSPB

© Crown Copyright. All rights reserved. RSPB licence 100021787.

Map scale = 1:500

Date printed: 10/06/2015

