




PROPOSED REAR/SIDE EXTENTION
FOR MR + MRS R MARSH
7, STATION ROAD
BOLTON-UPON-DEARNE
BARNSELEY S63 8AA
7th AUG 2019
SCALE 1:50

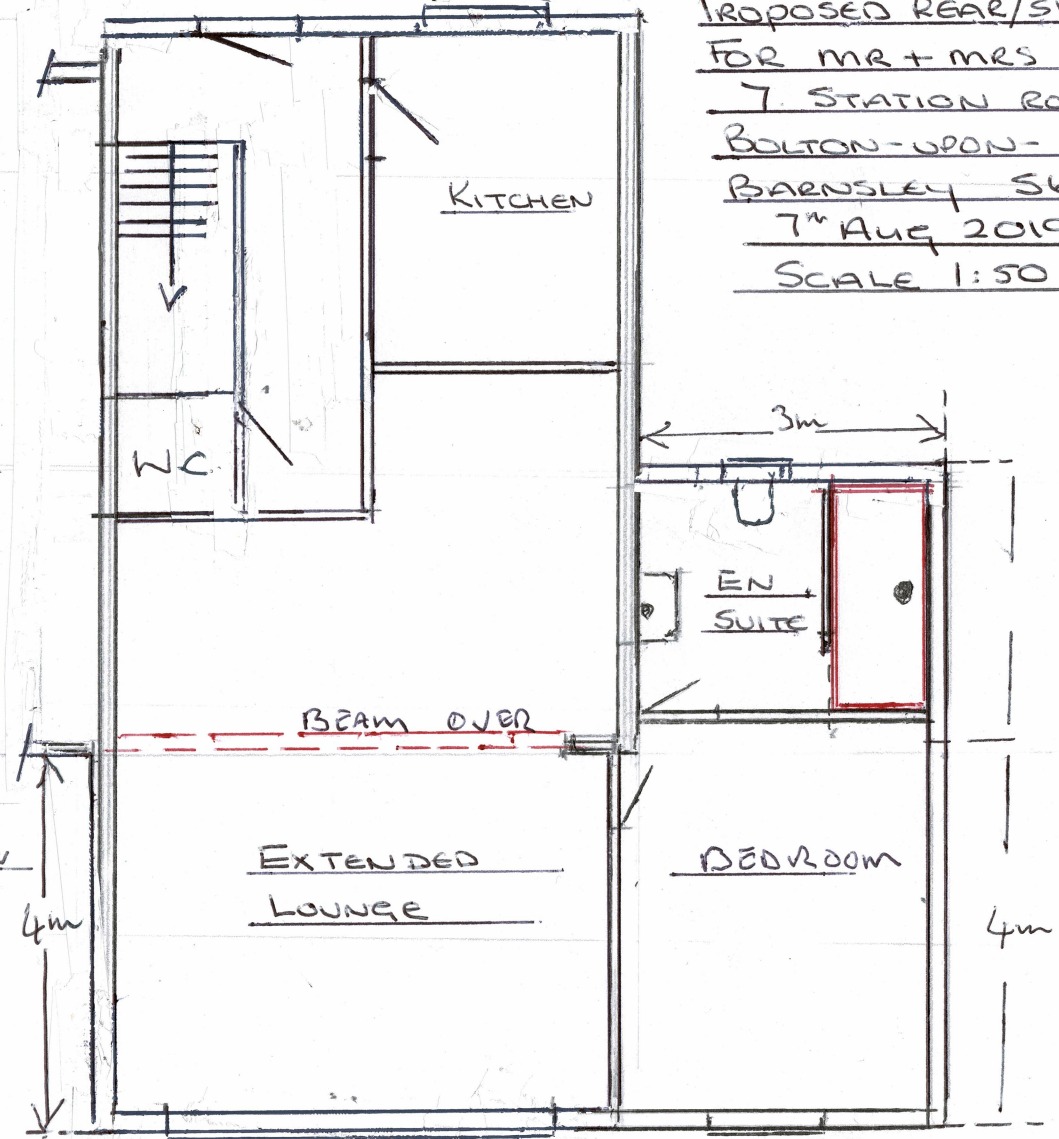


EXISTING REAR ELEVATION

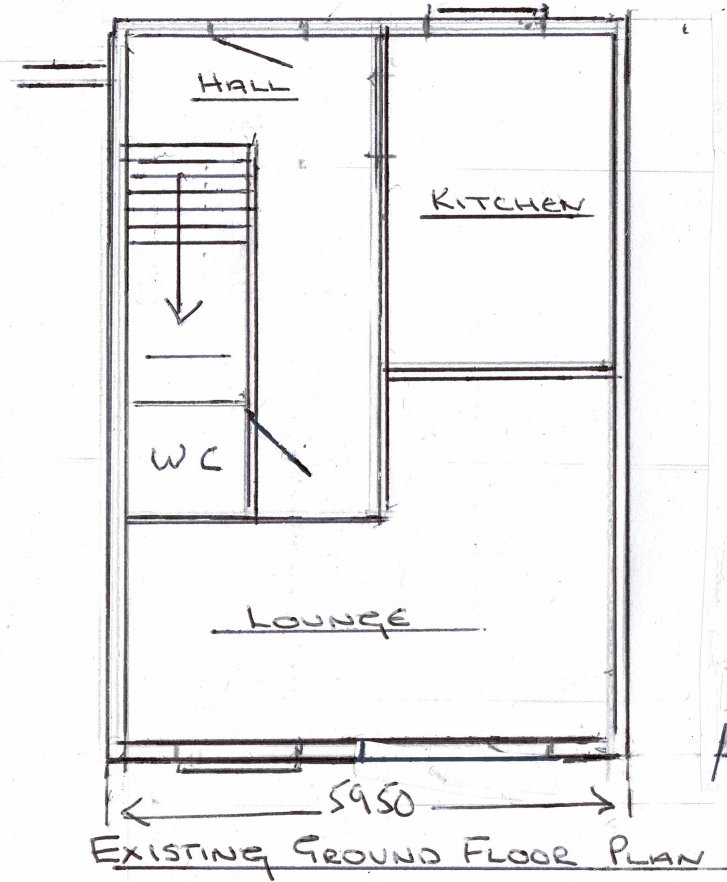

PROPOSED GROUND FLOOR PLAN

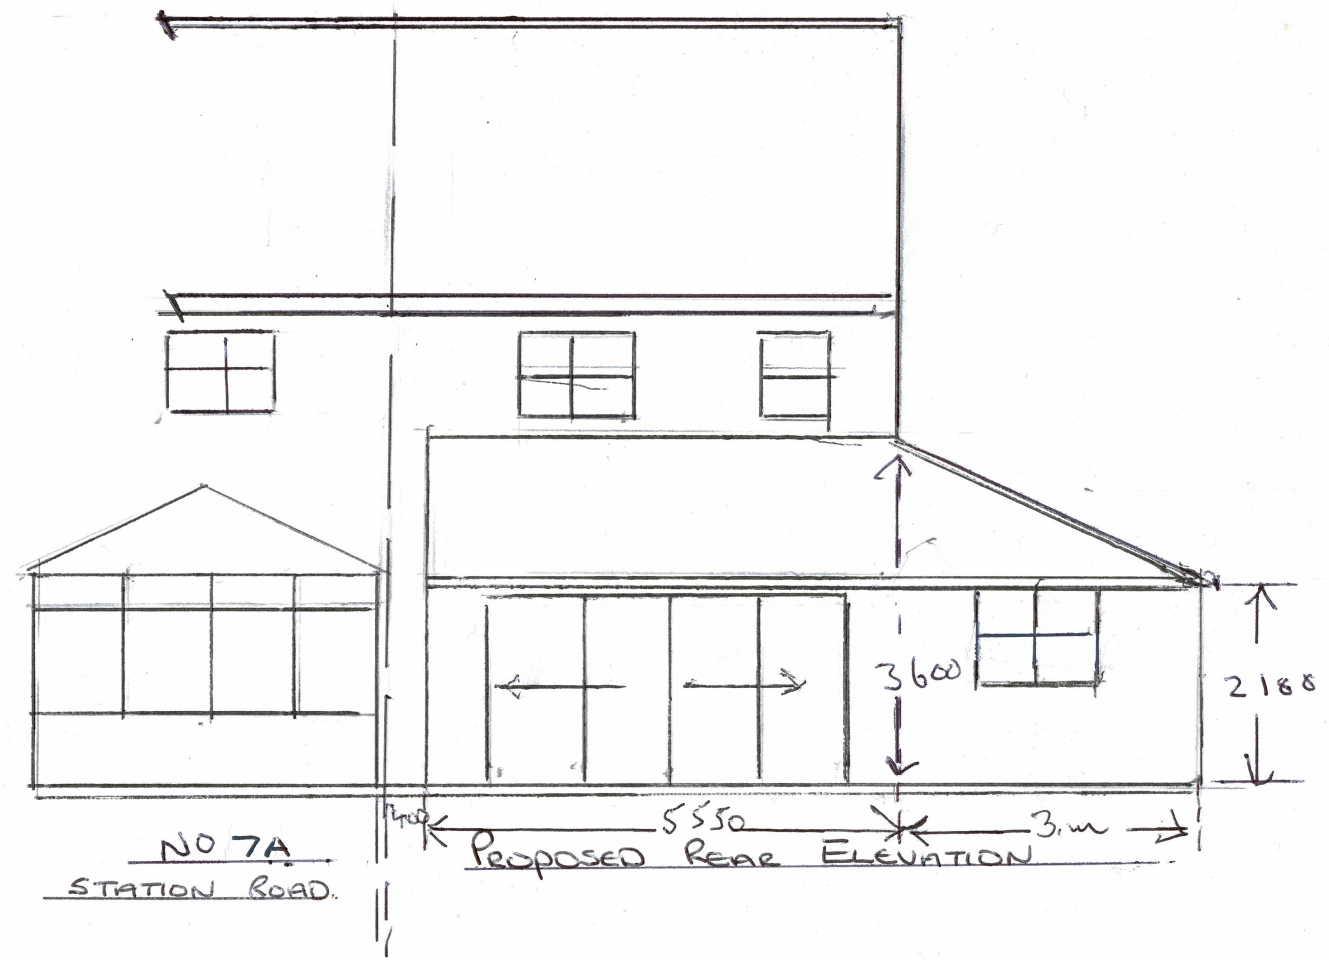

PROPOSED REAR ELEVATION

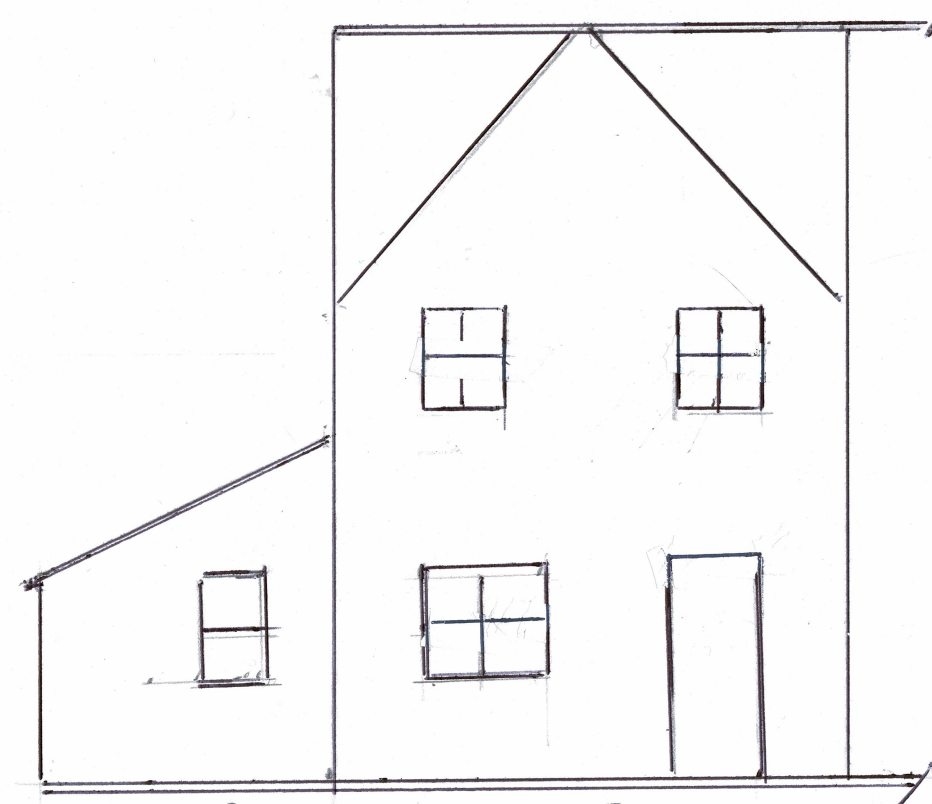

PROPOSED FRONT ELEVATION



EXISTING FRONT ELEVATION