


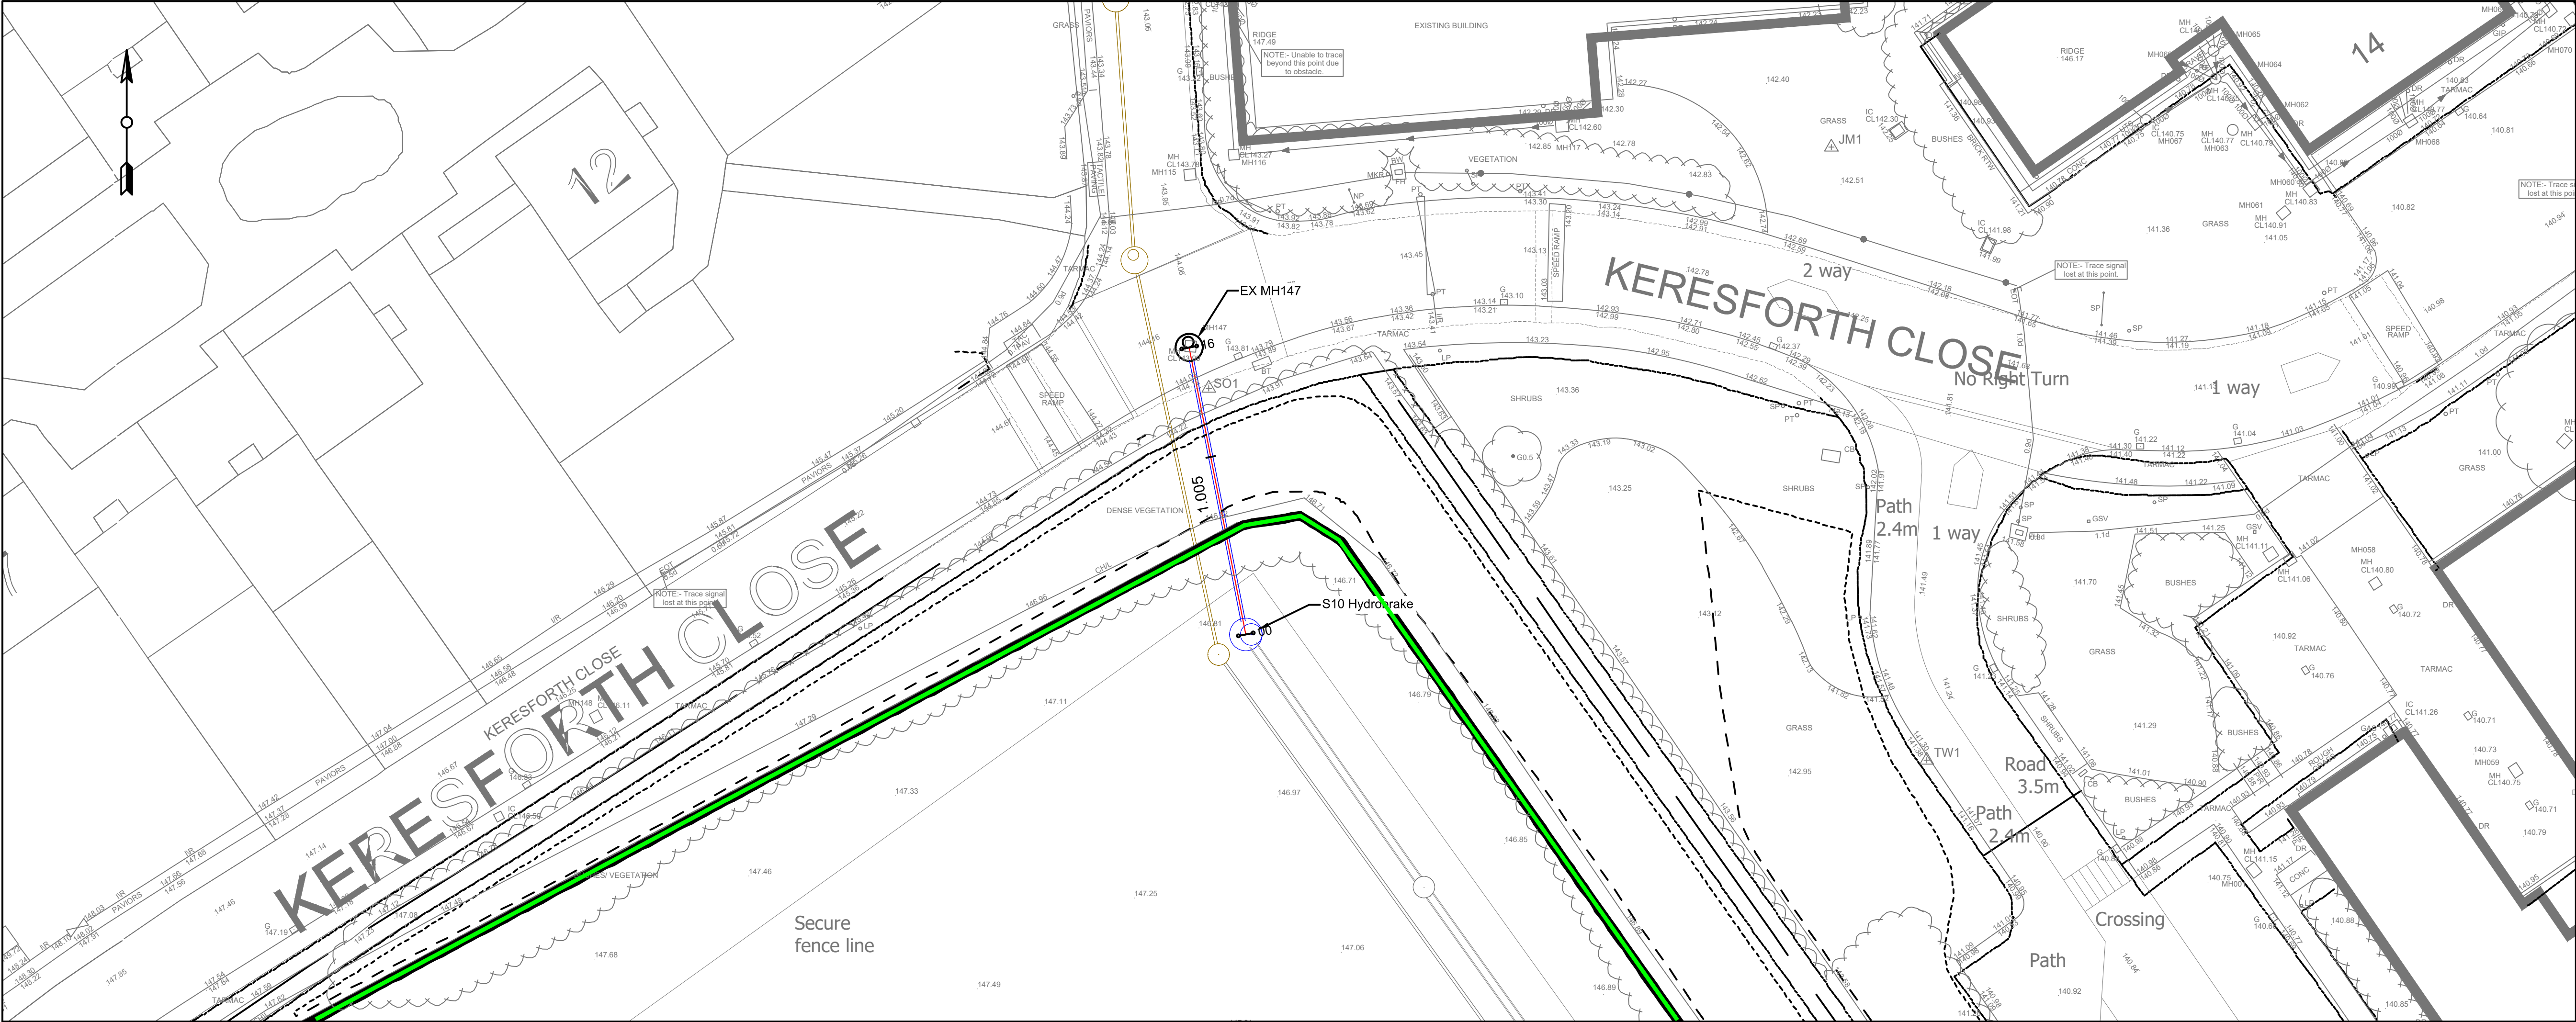

GENERAL NOTES

- THIS DRAWING IS TO BE READ IN CONJUNCTION WITH ALL ENGINEER'S, ARCHITECT'S OR OTHER RELEVANT DRAWINGS AND SPECIFICATIONS.
- ALL DIMENSIONS AND LEVELS ARE TO BE CHECKED ON SITE BY THE CONTRACTOR PRIOR TO PREPARING ANY WORKING DRAWINGS OR COMMENCING ON SITE.
- THE CONTRACTOR MUST ENSURE AND WILL BE HELD RESPONSIBLE FOR THE OVERALL STABILITY OF THE BUILDING/STRUCTURE/EXCAVATION AT ALL STAGES OF THE WORK.
- ALL WORK BY THE CONTRACTOR MUST BE CARRIED OUT IN SUCH A WAY THAT ALL REQUIREMENTS UNDER THE HEALTH AND SAFETY AT WORK ACT ARE SATISFIED.
- ALL WORK IS TO BE CARRIED OUT IN COMPLIANCE WITH THE REQUIREMENTS OF THE RELEVANT STATUTORY AUTHORITIES AND REGULATIONS.

NOTES:


- Connection to existing sewers subject to approval from Yorkshire Water.
- Location of all existing services to be confirmed by the contractor prior to construction of the below drainage system.

KEY

- SURFACE WATER SEWER PUT FORWARD FOR S106 ADOPTION
- ON SITE PRIVATE SEWERS
- FOUL WATER SEWER PUT FORWARD UNDER A SEPARATE S104 APPLICATION
- SITE BOUNDARY

S106 SEWER SCALE: H 1:200,V 1:40. DATUM: 142.000

Cover and Invert	S10 Hydrobrake 146.814	1.005 Start Invert 142.58 End Invert 142.510 Ø225 @ 1:225	EX MH147 144.008
------------------	---------------------------	--	---------------------

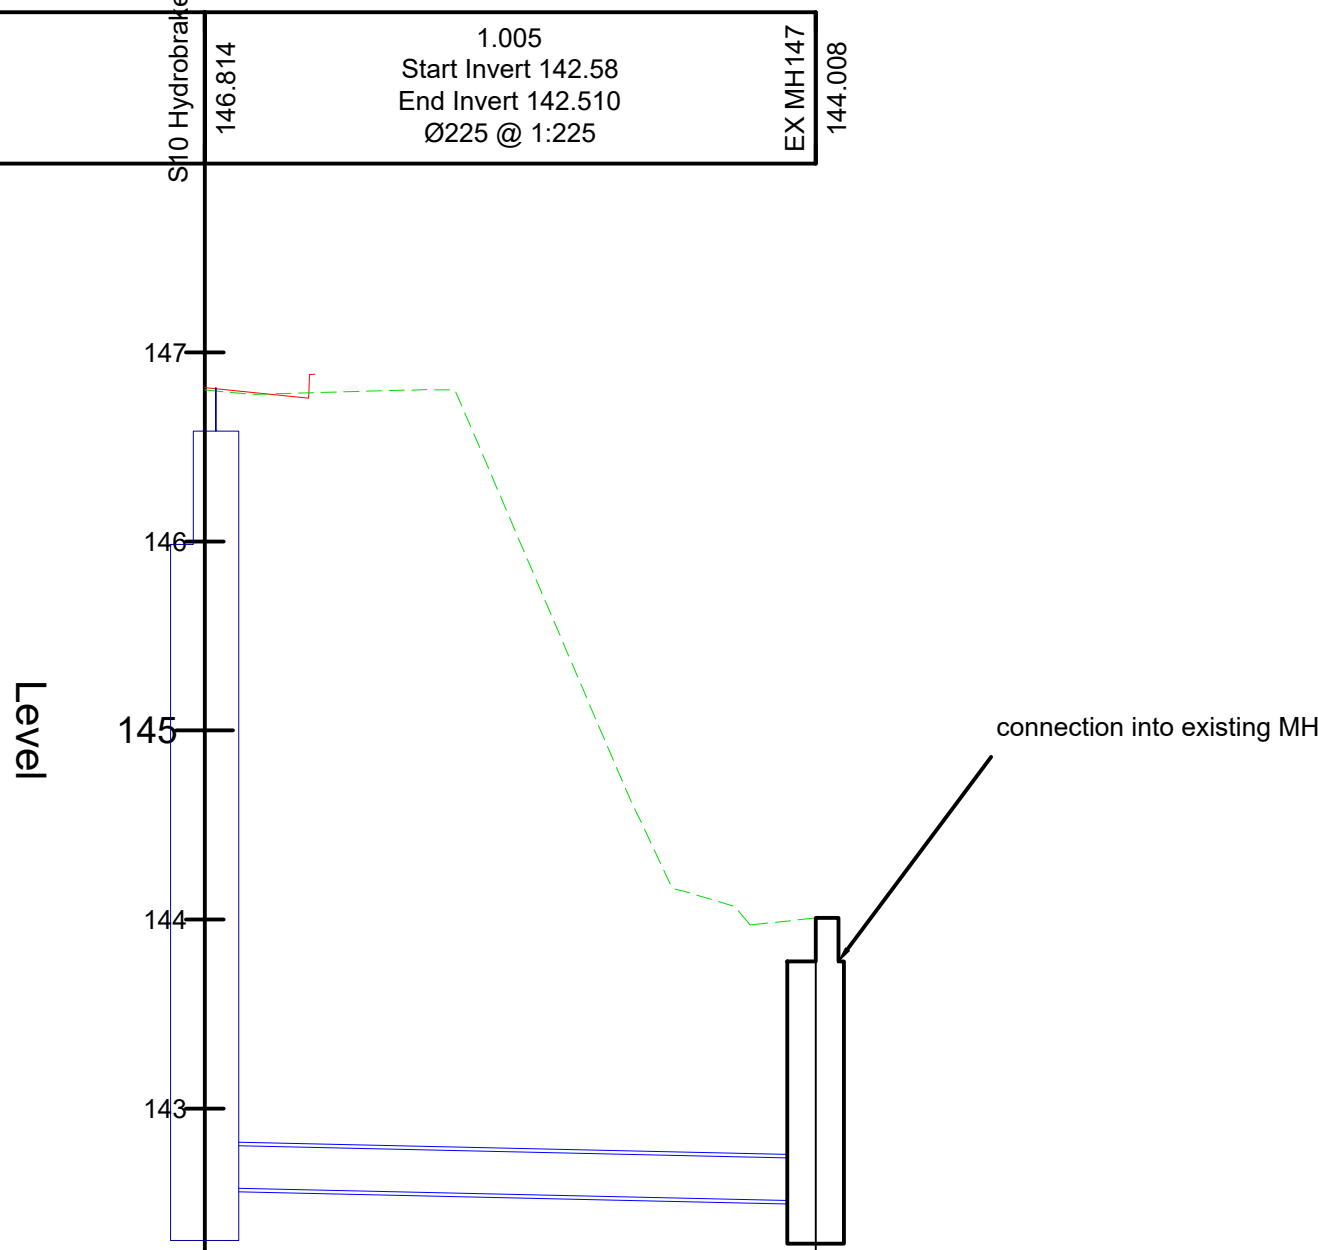

Chainage	00.000	10.000	16.164
Existing Levels	146.801	145.224	144.008

Structure Table				
Structure Name	Easting	Sump	Cover Level	Connected Pipes
S10 Hydrobrake	433353.466mN 405615.663mN	142.527	146.814	1.005 Inv. 142.582 1.004 Inv. 142.582
EX MH147	433350.339mN 405631.521mN	142.510	144.008	1.005 Inv. 142.510

Pipe Table					
Pipe Name	Pipe Details	Plan Length (m)	Slope	Start Invert Level	End Invert Level
1.005	Ø225mm Vitrified Clay @1:225	16.164	0.44%	142.582	142.510

Rev	Date	Description	By
P01	16.04.21	ISSUED FOR CONSTRUCTION	DB

Amendments			
Project			
TRINITY ACADEMY, BARNSELY			
Title			
S106 DRAINAGE APPLICATION			
Client			
DEPARTMENT FOR EDUCATION			

Energy, Environment & Design			
5th Floor One Cornwall Street Birmingham B3 2DX t 0121 212 7700 m a k@watermangroup.com www.watermangroup.com			
Drawing Status			
PRELIMINARY			
Designed by	DB	Checked by	MN
Drawn by	DB	Date	05/03/21
Scales @ A1		AS SHOWN	
work to figured dimensions only		Computer File No	
TRIN-WSE-TEMP-XX-DR-D-00031		16164-TEMP-XX-DR-D-00031.dwg	
Publisher	Zone	Category	Number
TRIN-WSE-TEMP-XX-DR-D-00031			
Revision			P01