




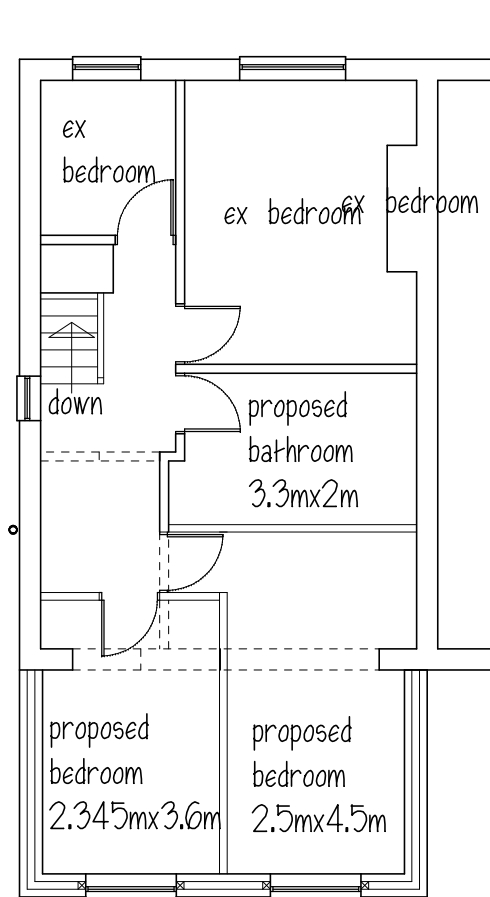


FIRST FLOOR

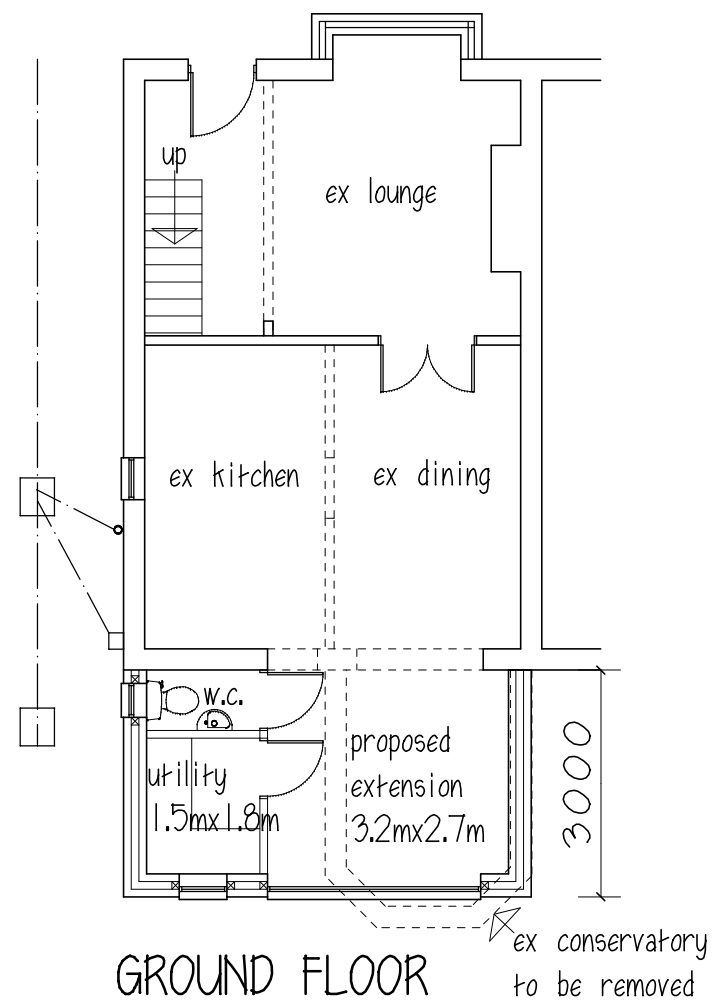


GROUND FLOOR

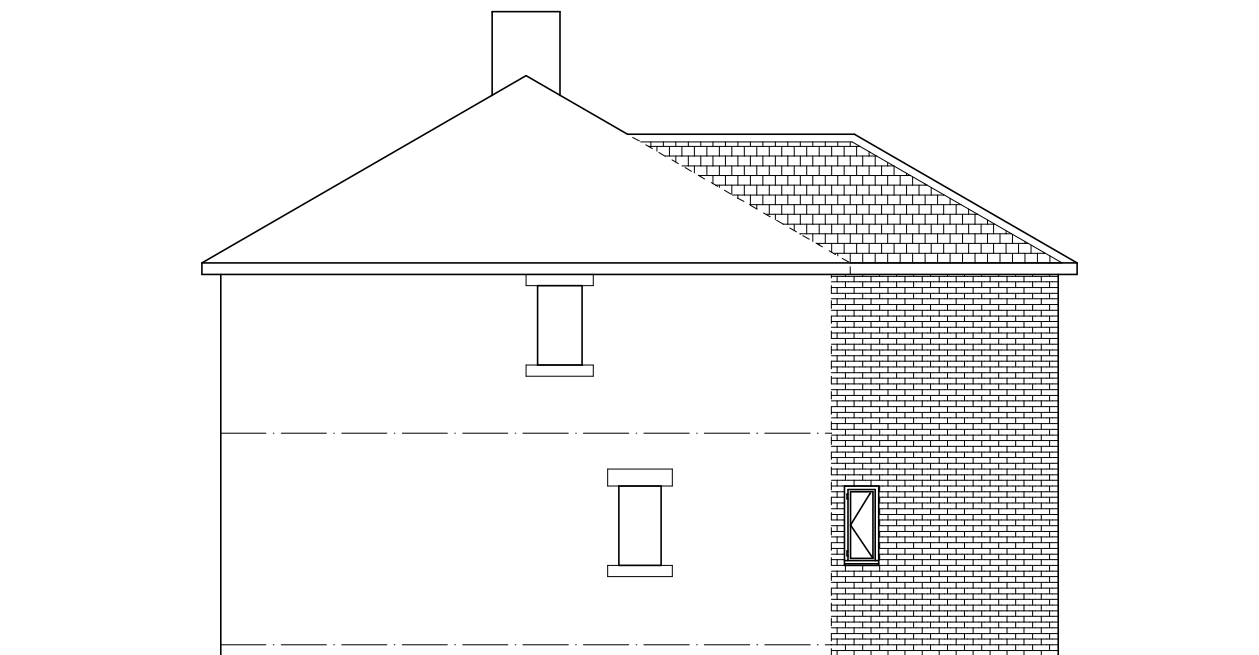

SIDE ELEVATION

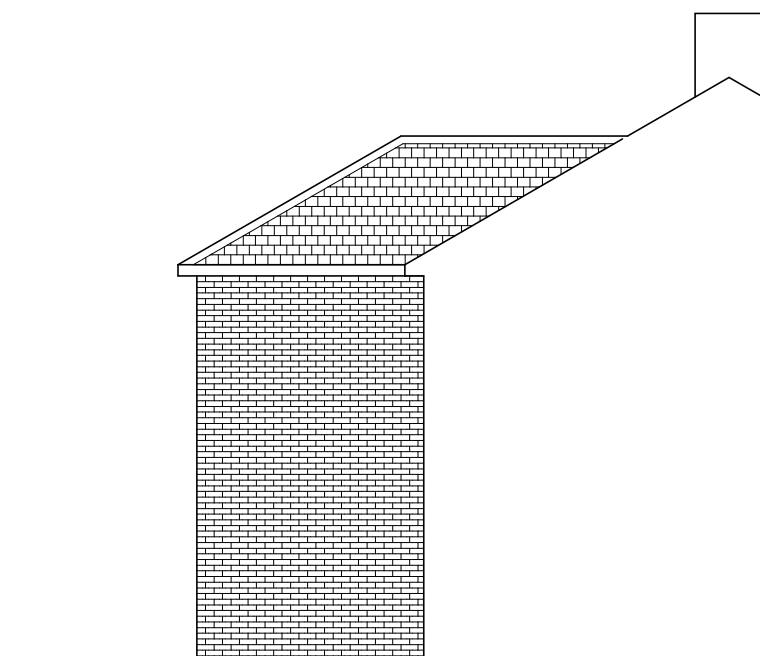

SIDE ELEVATION

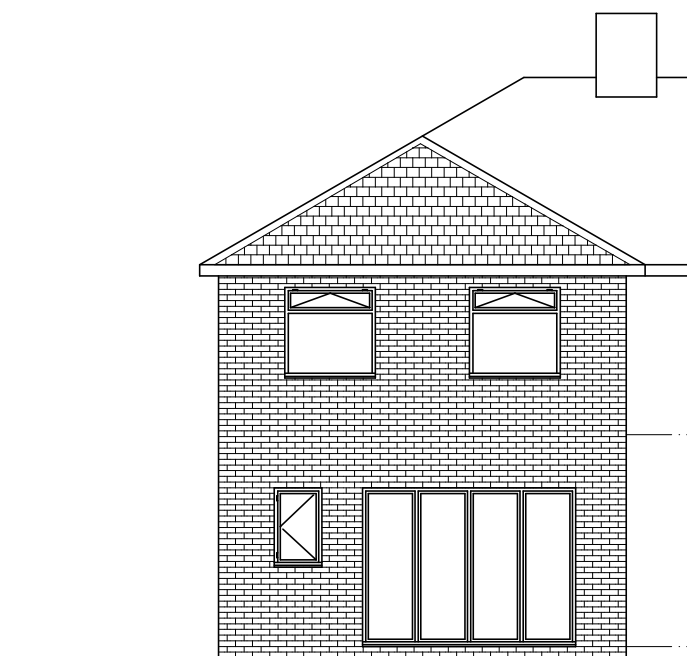

REAR ELEVATION

ROOF - concrete tiles to match
WALLS - brick to match
WINDOWS & DOORS - white Upvc

Mr & Mrs S FIRTH

PROPOSED REAR EXTENSION
3 HAWTHORNE ST.
SHAFTON

PLANS & ELEVATIONS

1:100@A3 JDEC17

Peter Thompson

"Linwood"
Barnsley Road
Dodworth

Barnsley S75 3JR m. 07973251730
e-mail peter-thompson@hotmail.co.uk



M.C.I.A.T.