



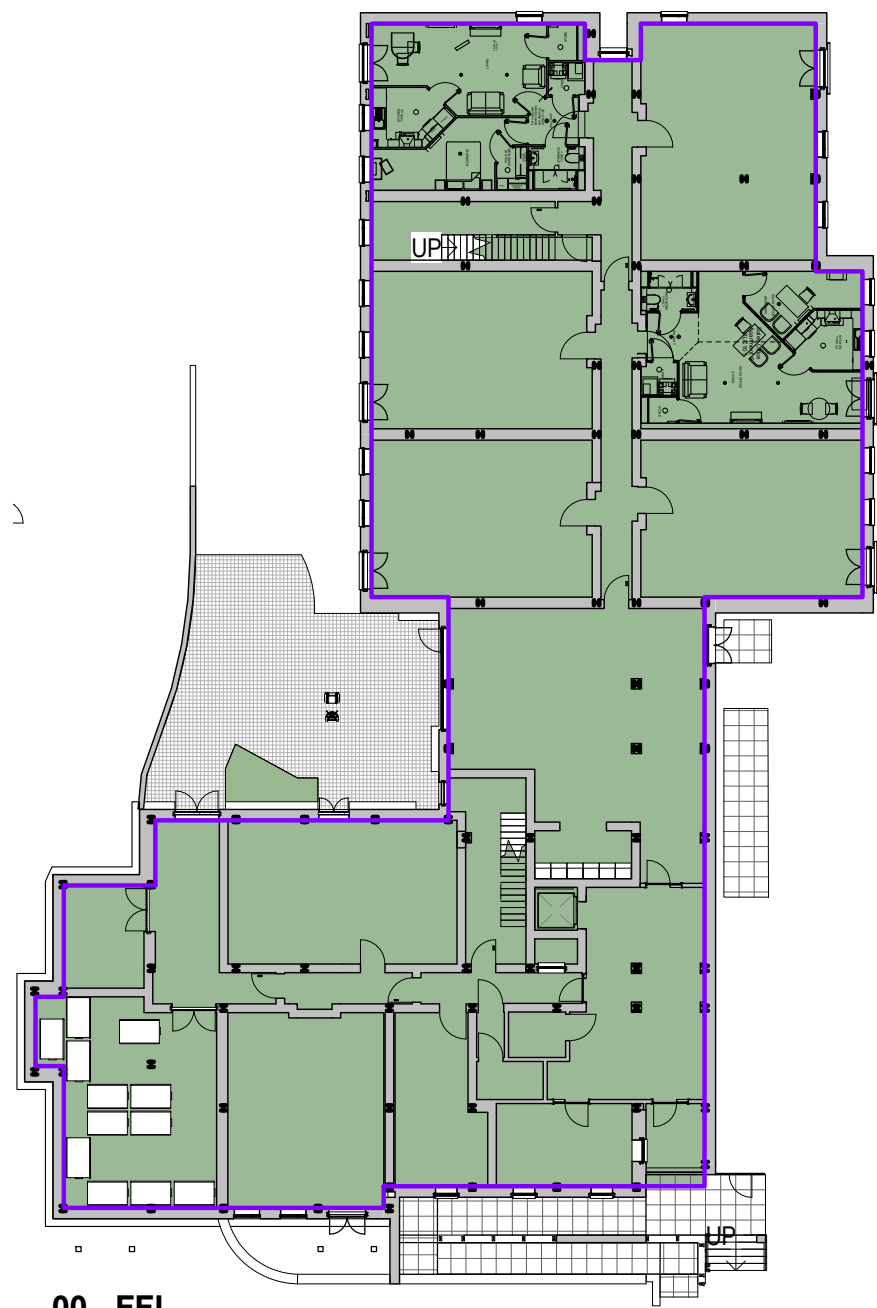


00 - FFL


GROSS INTERNAL AREAS

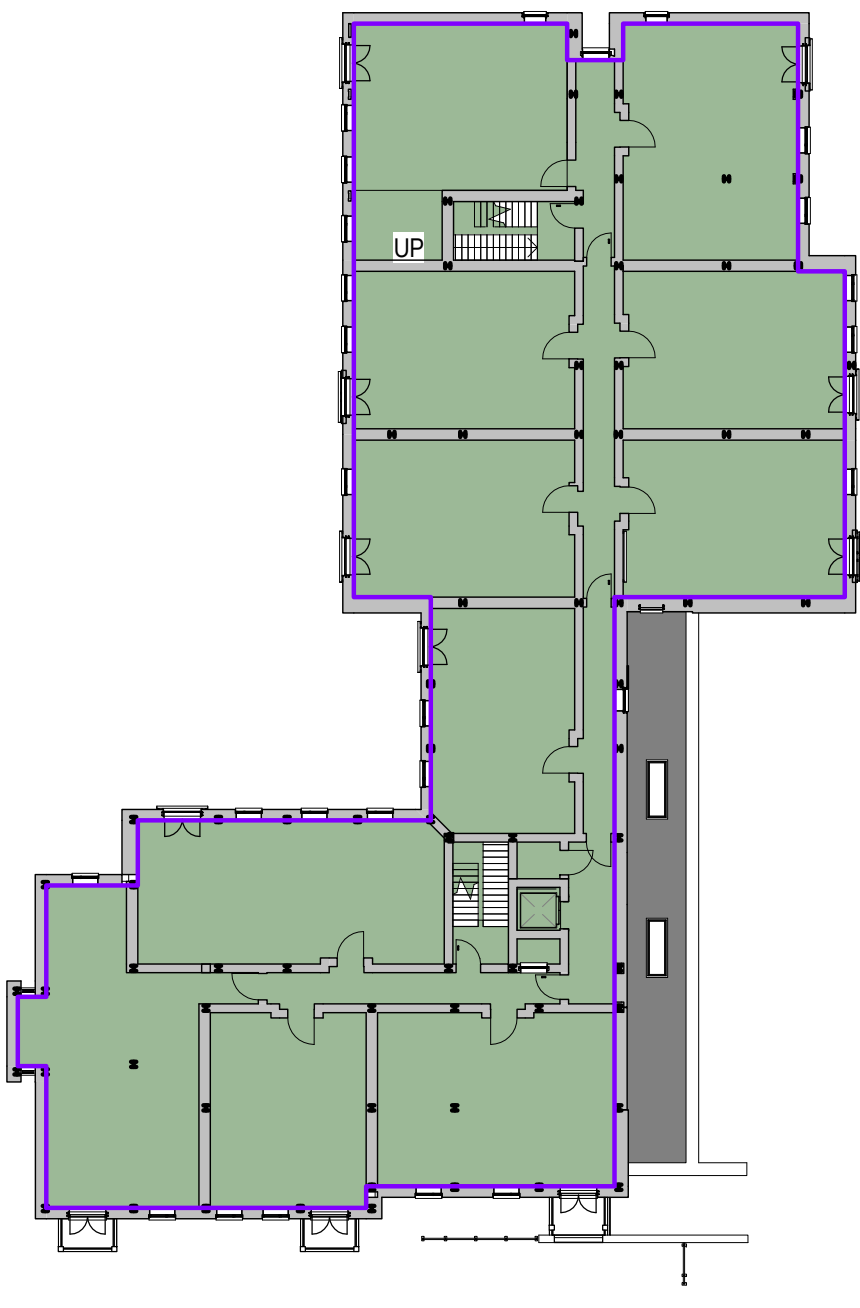


01 - FFL

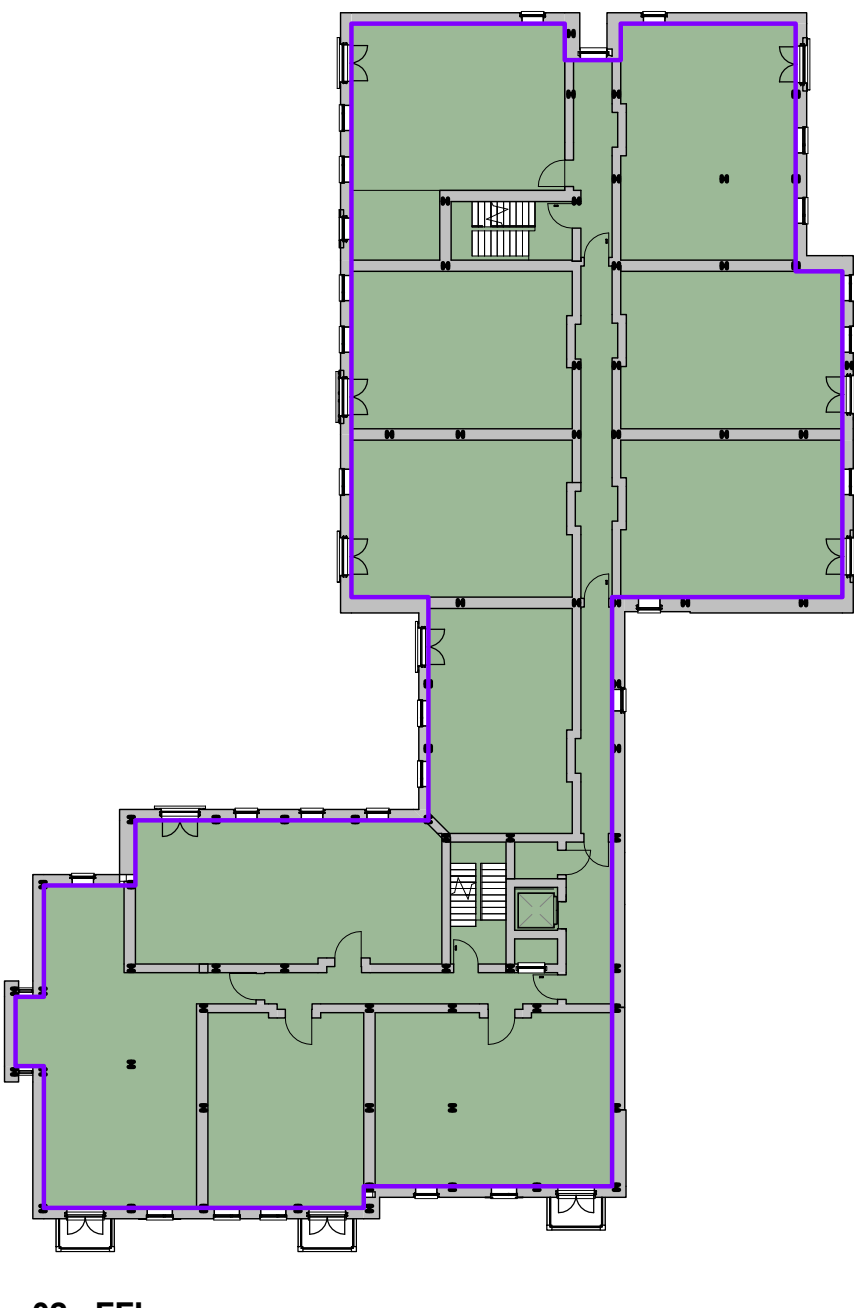

02 - FFL

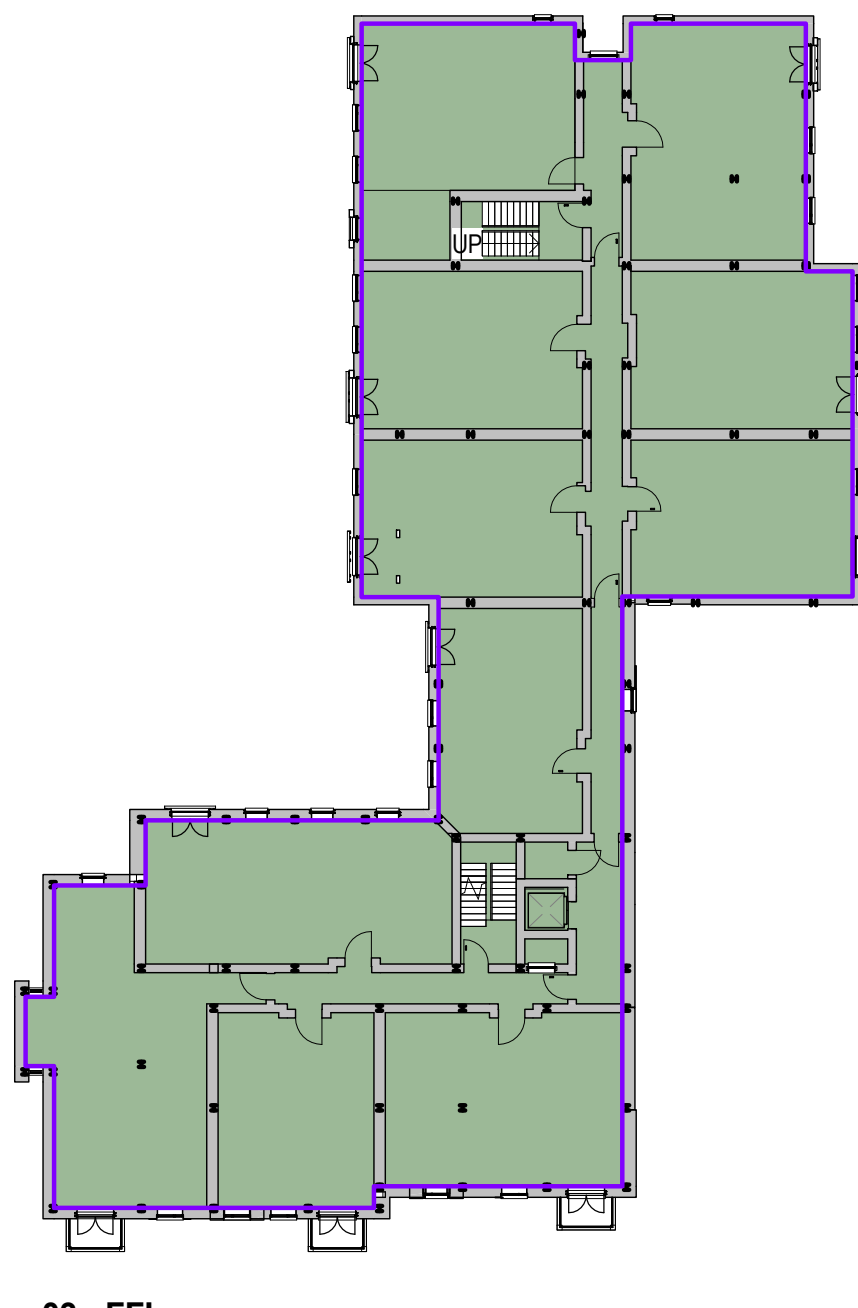

03 - FFL

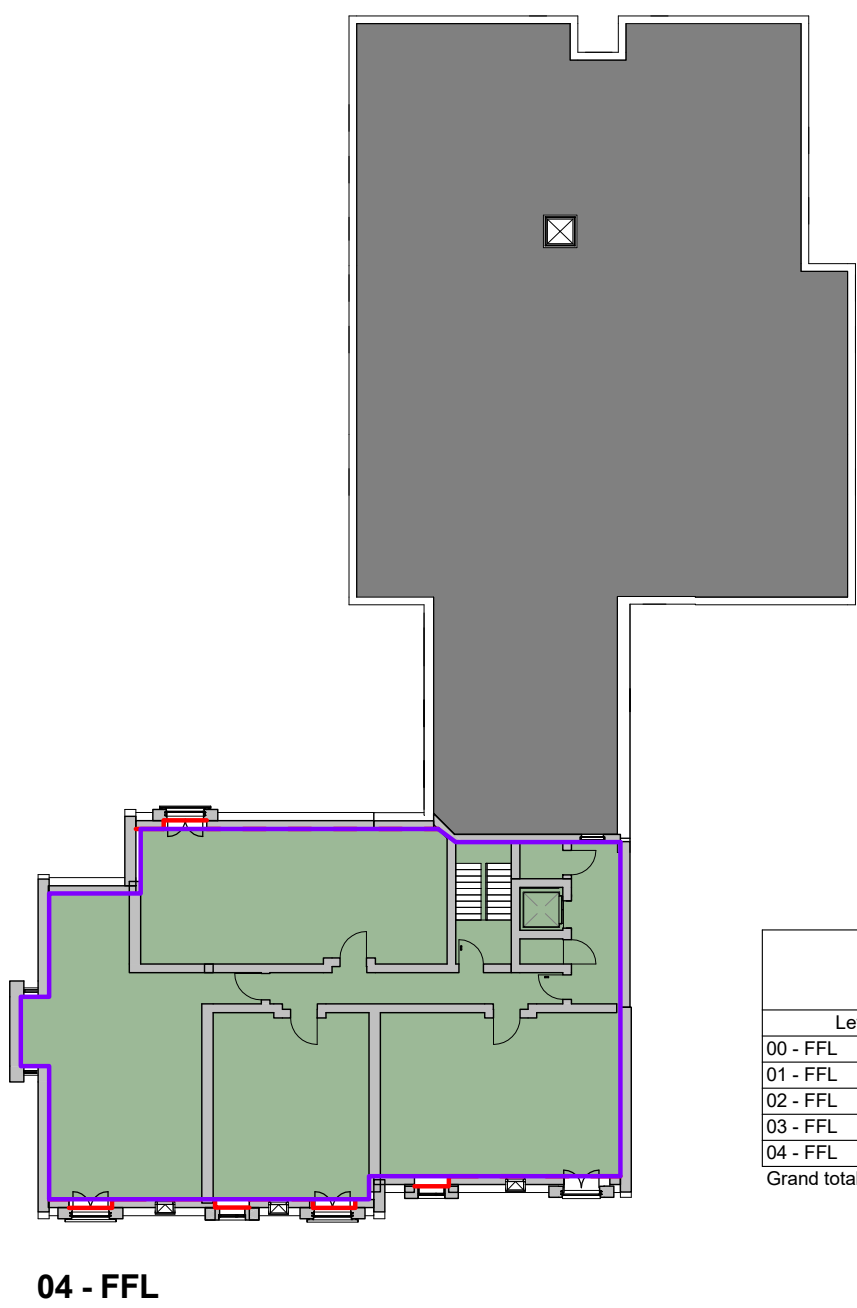


04 - FFL

Area Schedule (GIA)	
Level	Area
00 - FFL	885.47 m²
01 - FFL	818.24 m²
02 - FFL	818.24 m²
03 - FFL	818.00 m²
04 - FFL	314.08 m²
Grand total: 5	3654.04 m²


- notes
- DO NOT SCALE FROM THIS DRAWING - USE FIGURED DIMENSIONS ONLY.
 - TO BE READ IN CONJUNCTION WITH ALL OTHER CONSULTANTS / SPECIALISTS DRAWINGS. REPORT ANY DISCREPANCIES BEFORE AFFECTED WORK COMMENCES.
 - ALL SETTING OUT DIMENSIONS TO BE CHECKED ON SITE BY CONTRACTOR BEFORE WORK COMMENCES.

revisions			
A	ABu	Planning Application	15-11-17
B	ABu	Addition of two units at Level 00 added.	24-01-18
C	ABu	Units areas brought up to LPA standards	26-01-18
D	ABu	Mobility Scooter store moved external to the building. Unit areas adjusted to suit Space Standards.	07-02-18

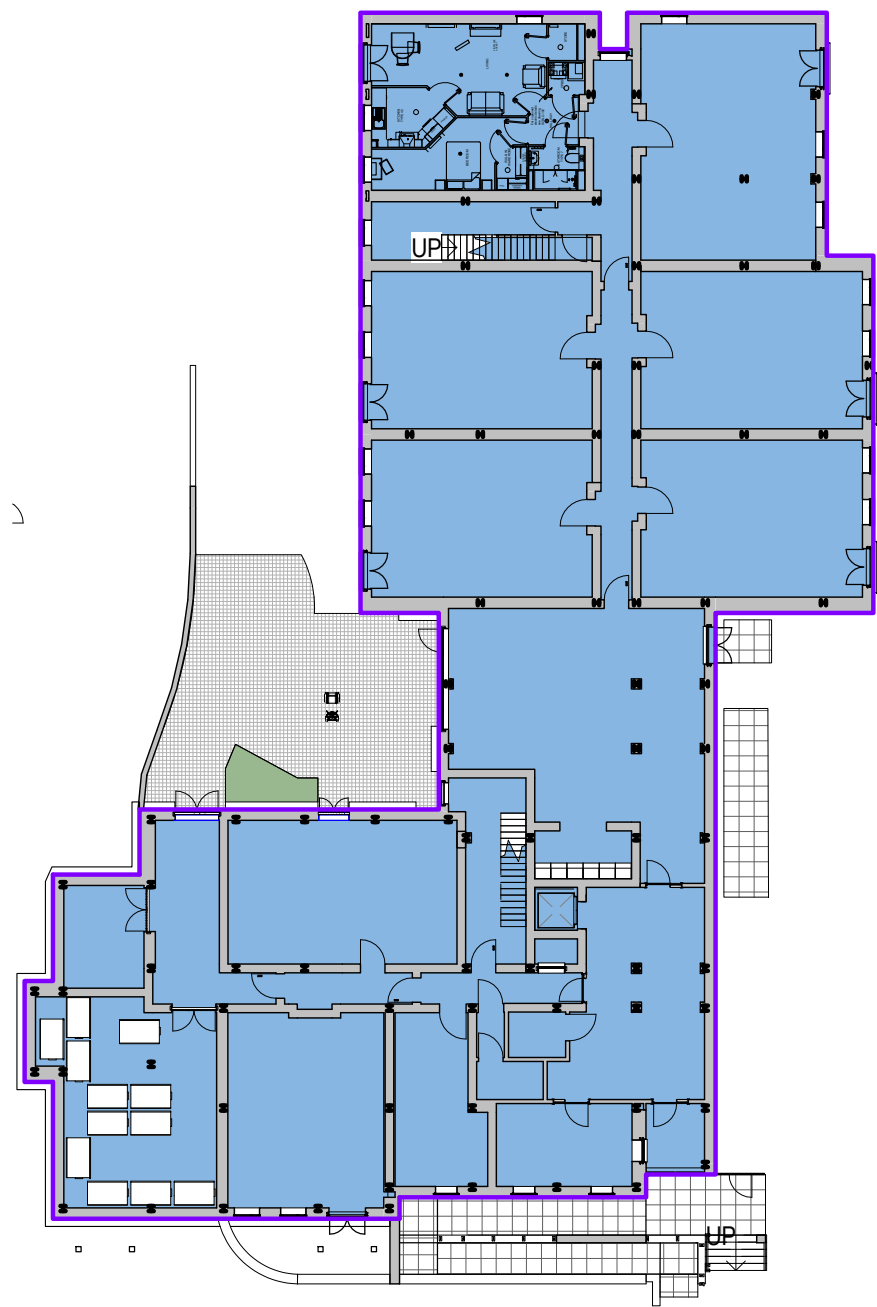


00 - FFL


GROSS EXTERNAL AREAS

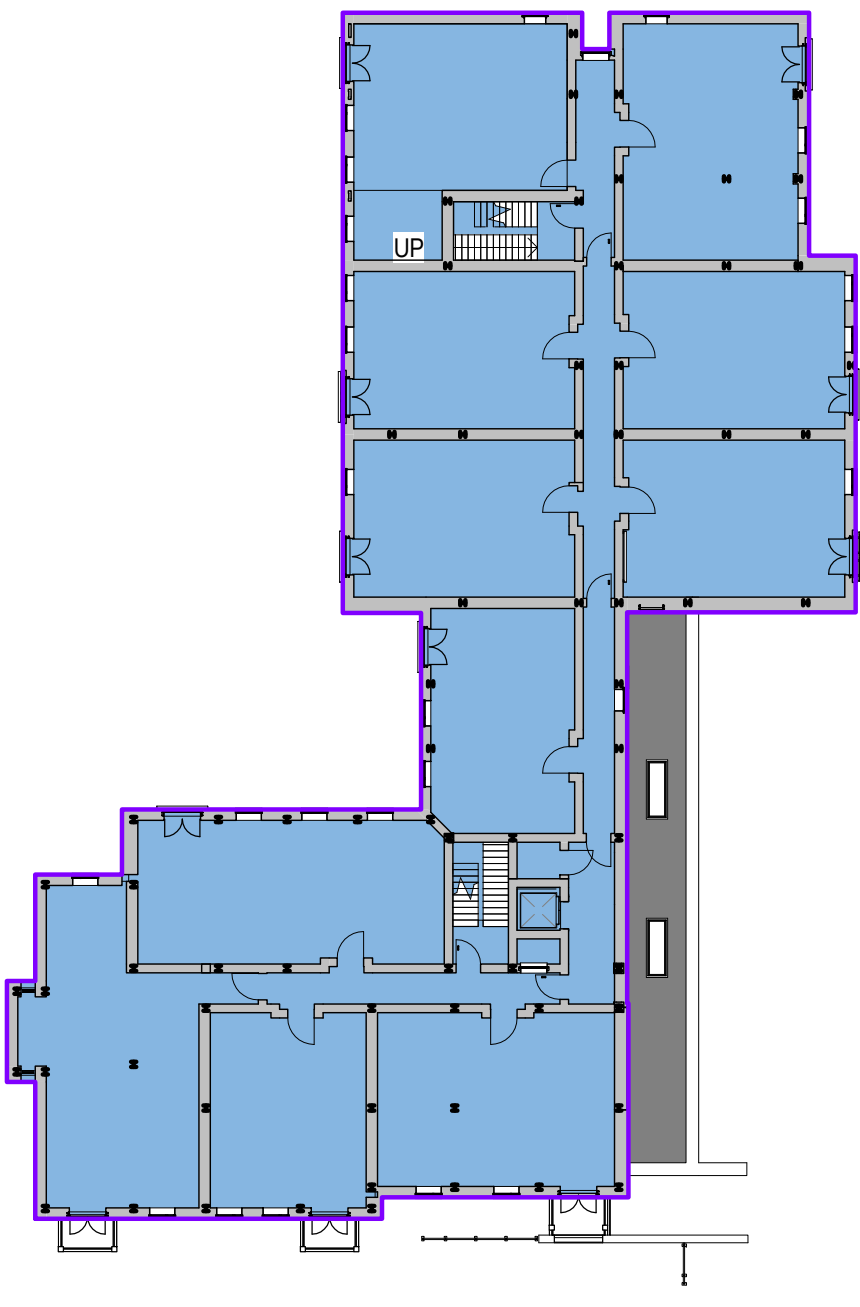


01 - FFL

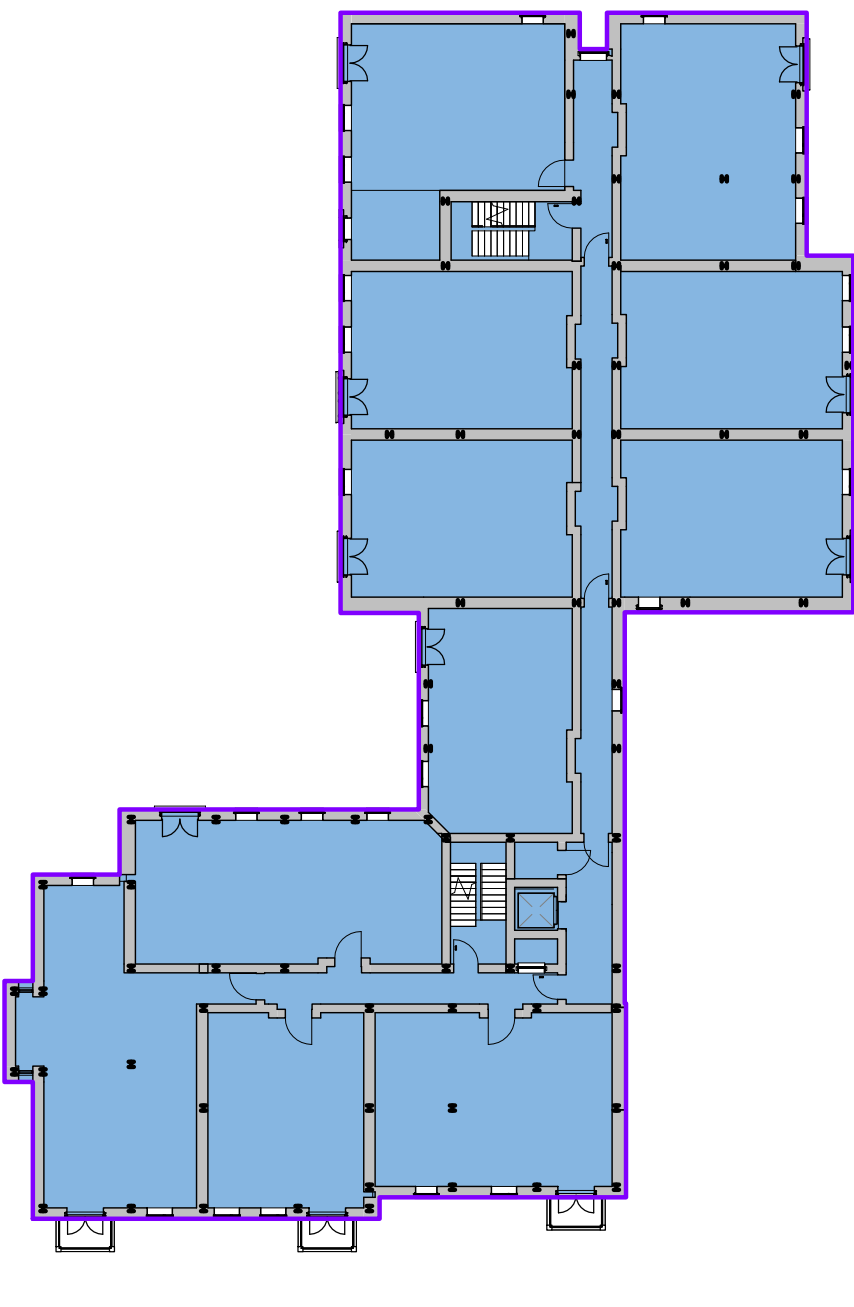

02 - FFL

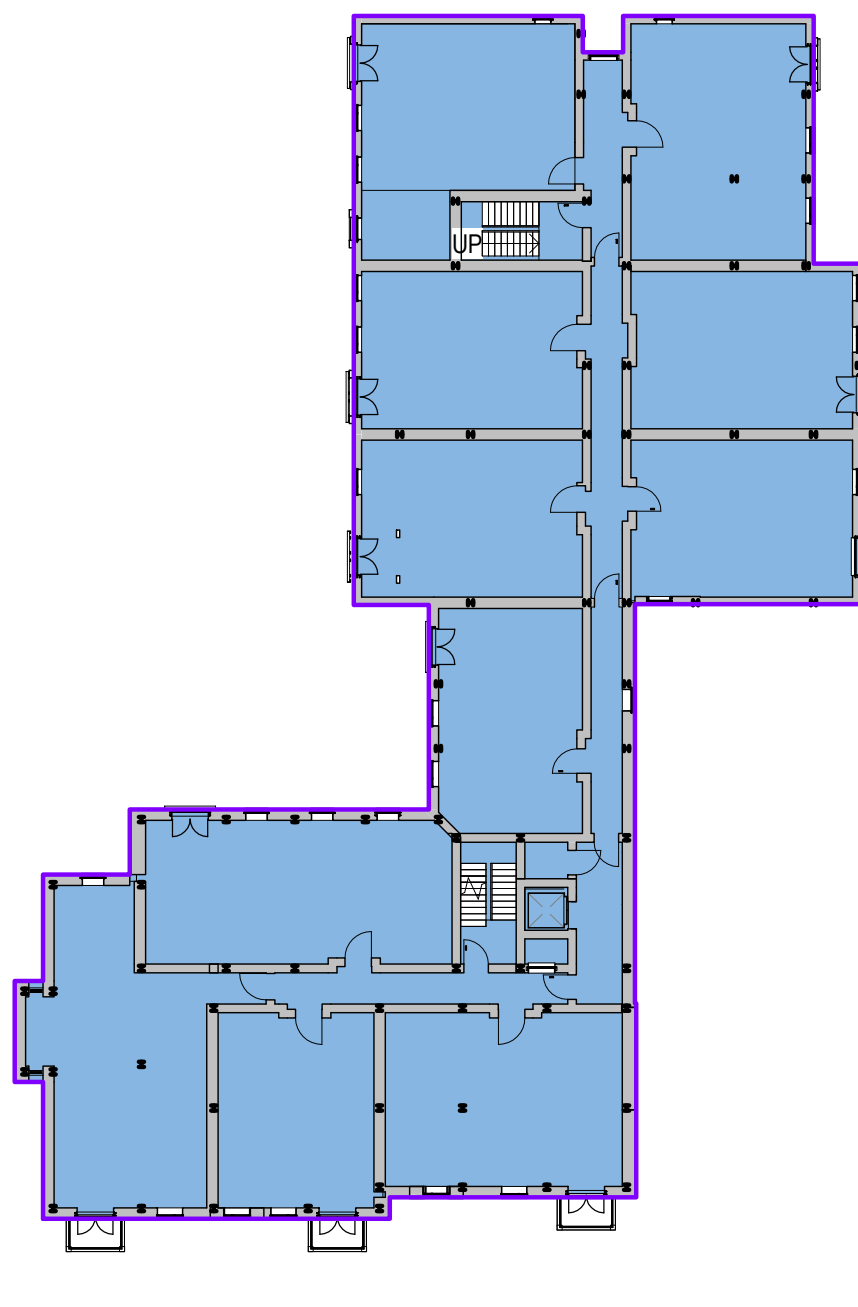

03 - FFL

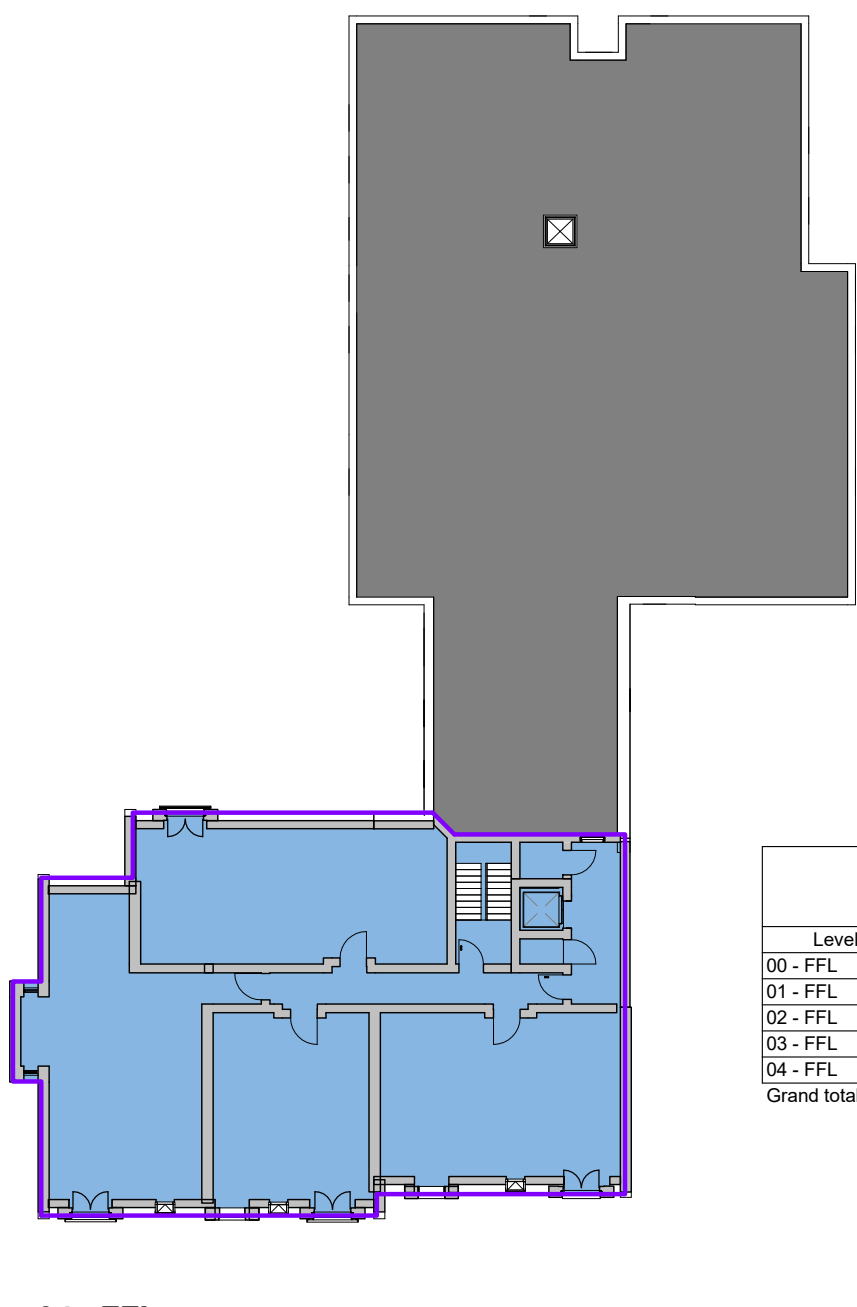

04 - FFL

Area Schedule (GEA)		
Level	Area	Perimeter
00 - FFL	960.30 m²	172.2 m
01 - FFL	897.90 m²	172.3 m
02 - FFL	897.90 m²	172.3 m
03 - FFL	884.44 m²	171.5 m
04 - FFL	350.85 m²	80.1 m
Grand total: 5	3991.38 m²	768.2 m

© McCarthy & Stone Retirement Lifestyles Limited
All rights reserved. The reproduction of all or any part of this drawing/document and/or construction of any building or part of a building or structure to which this drawing/document relates without the written permission of the copyright owner is prohibited

McCarthy & Stone
Later Life, Greater Life

client
Retirement Living Housing
M&S Berneslai Close,
Barnsley

project

drawing title
Areas - GIA & GEA

job number
017146

drawing number
NE-2473-3-AC-131

revision
D

drawing status
Information

scale
1 : 300 @ A1

date
11/09/17

drawn by
ABu

checked by
ADC

seven architecture
seven architecture offices at :
61 Oxford Street, MANCHESTER, M1 6EQ
t: 0161 236 5655
Clarendon House, Victoria Avenue, HARROGATE, North Yorks, HG1 1DY
t: 01423 709 807
24 Greville Street, LONDON, EC1N 8SS
t: 0203 036 0691
Galleri 6, Doc Victoria, CAERNARFON, Gwynedd, LL55 1SQ
t: 01286 685 253
www.sevenarchitecture.co.uk