
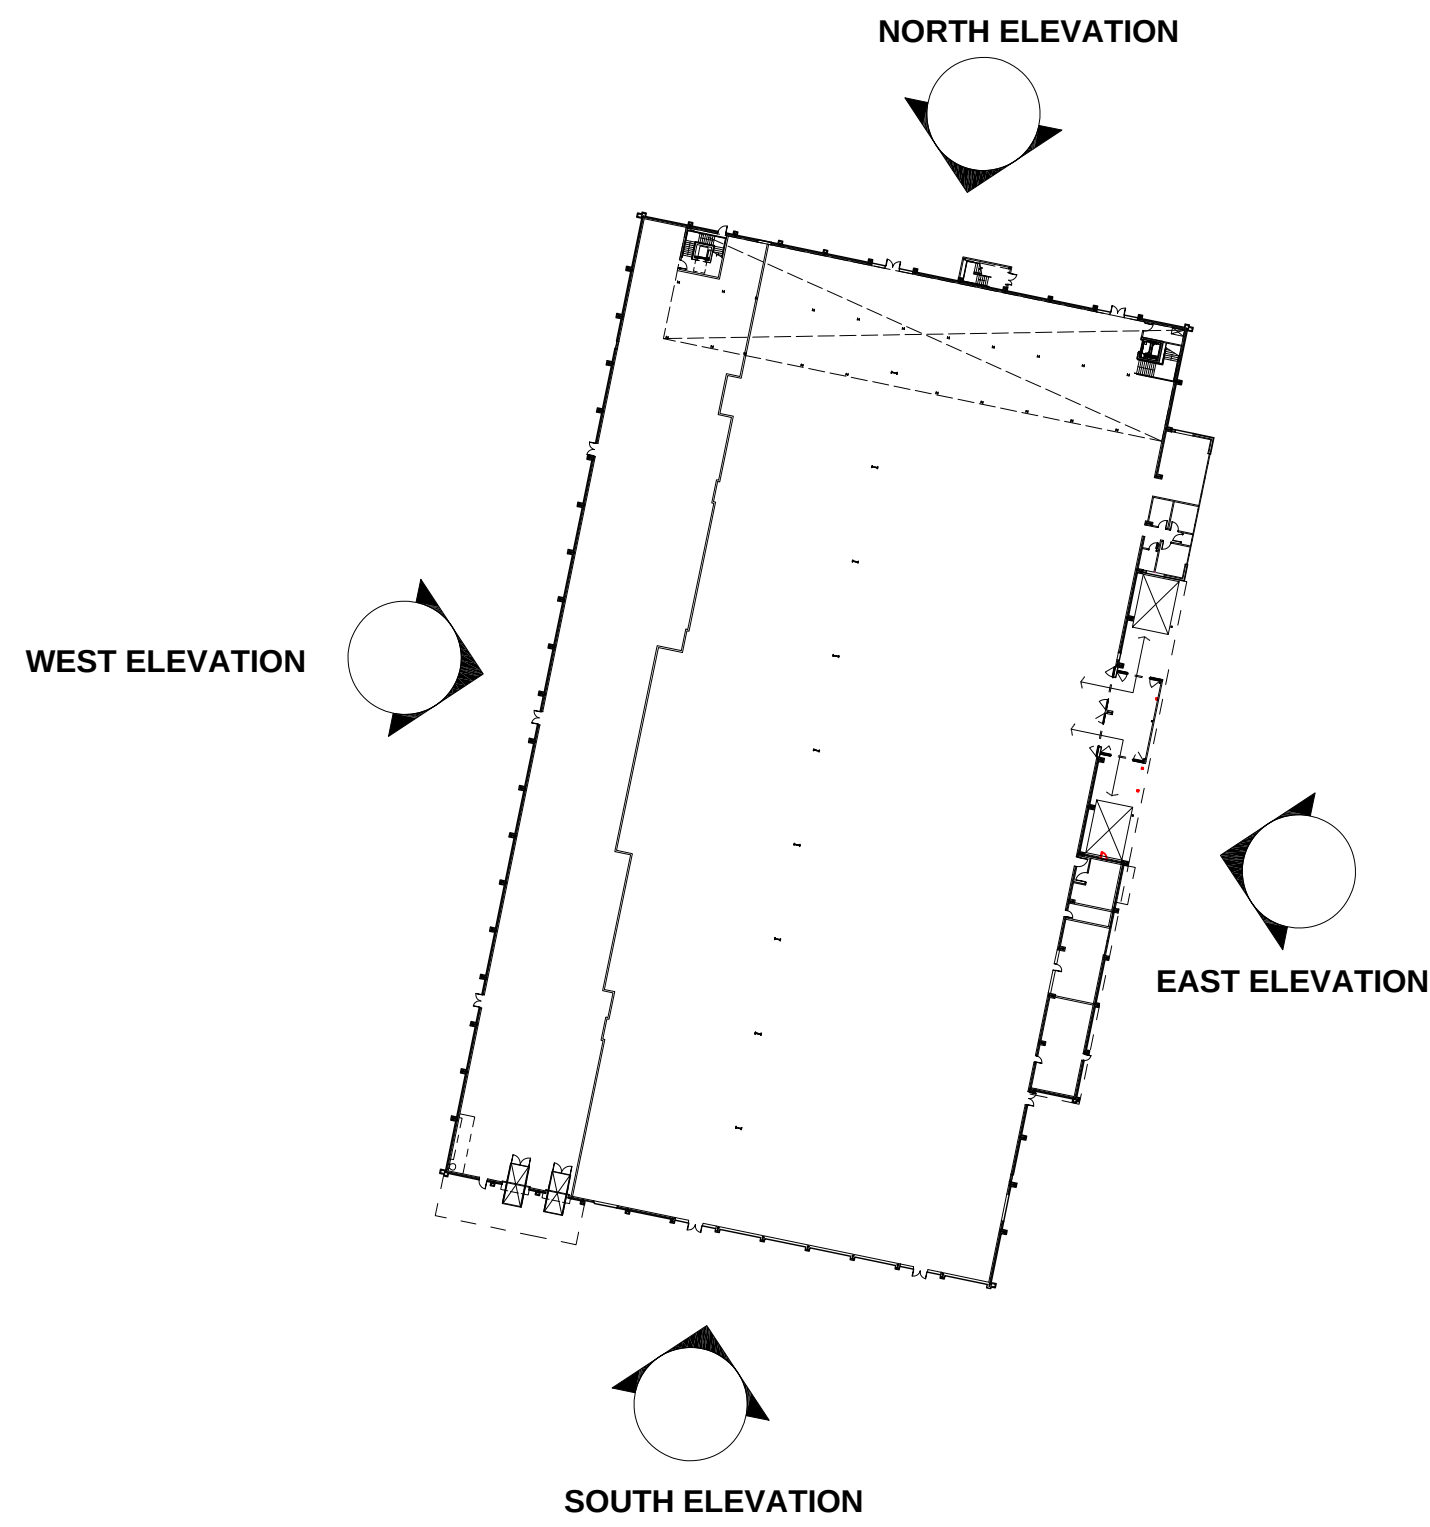
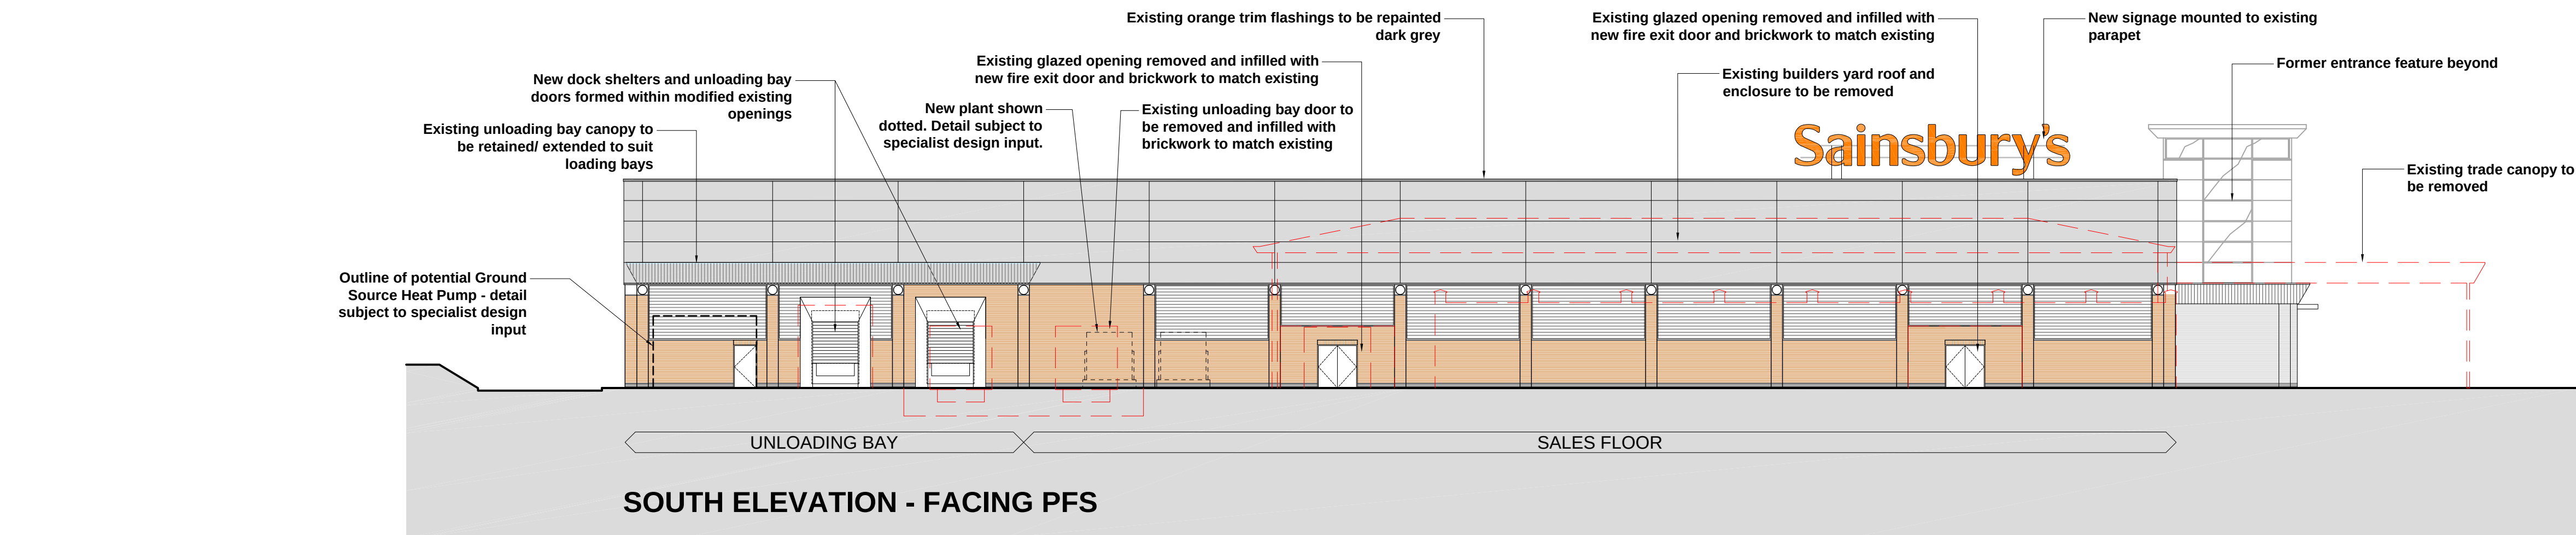
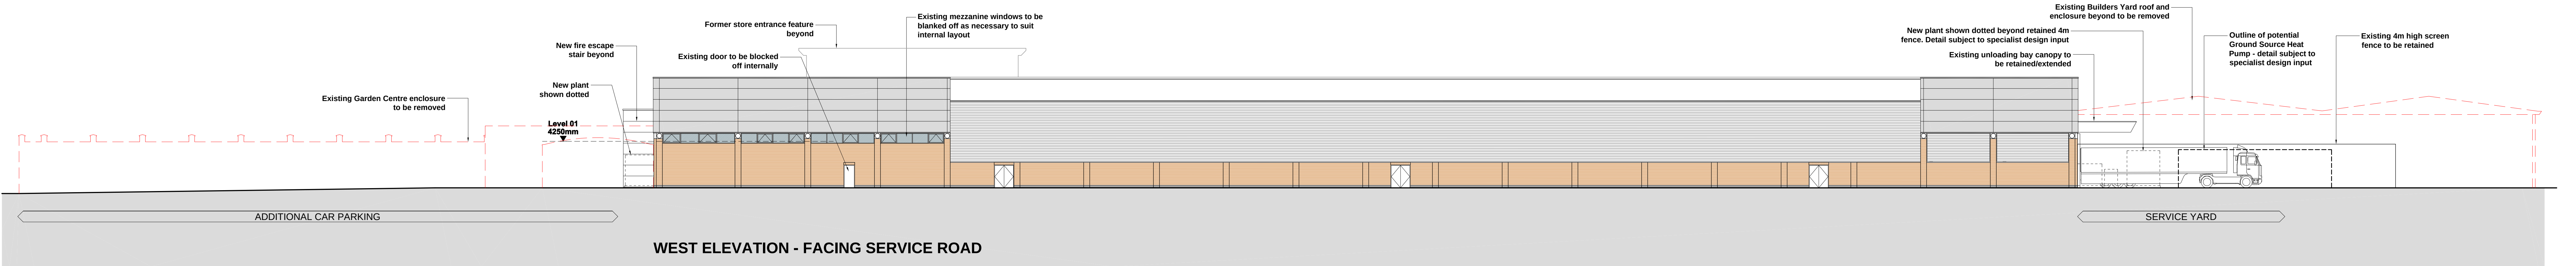
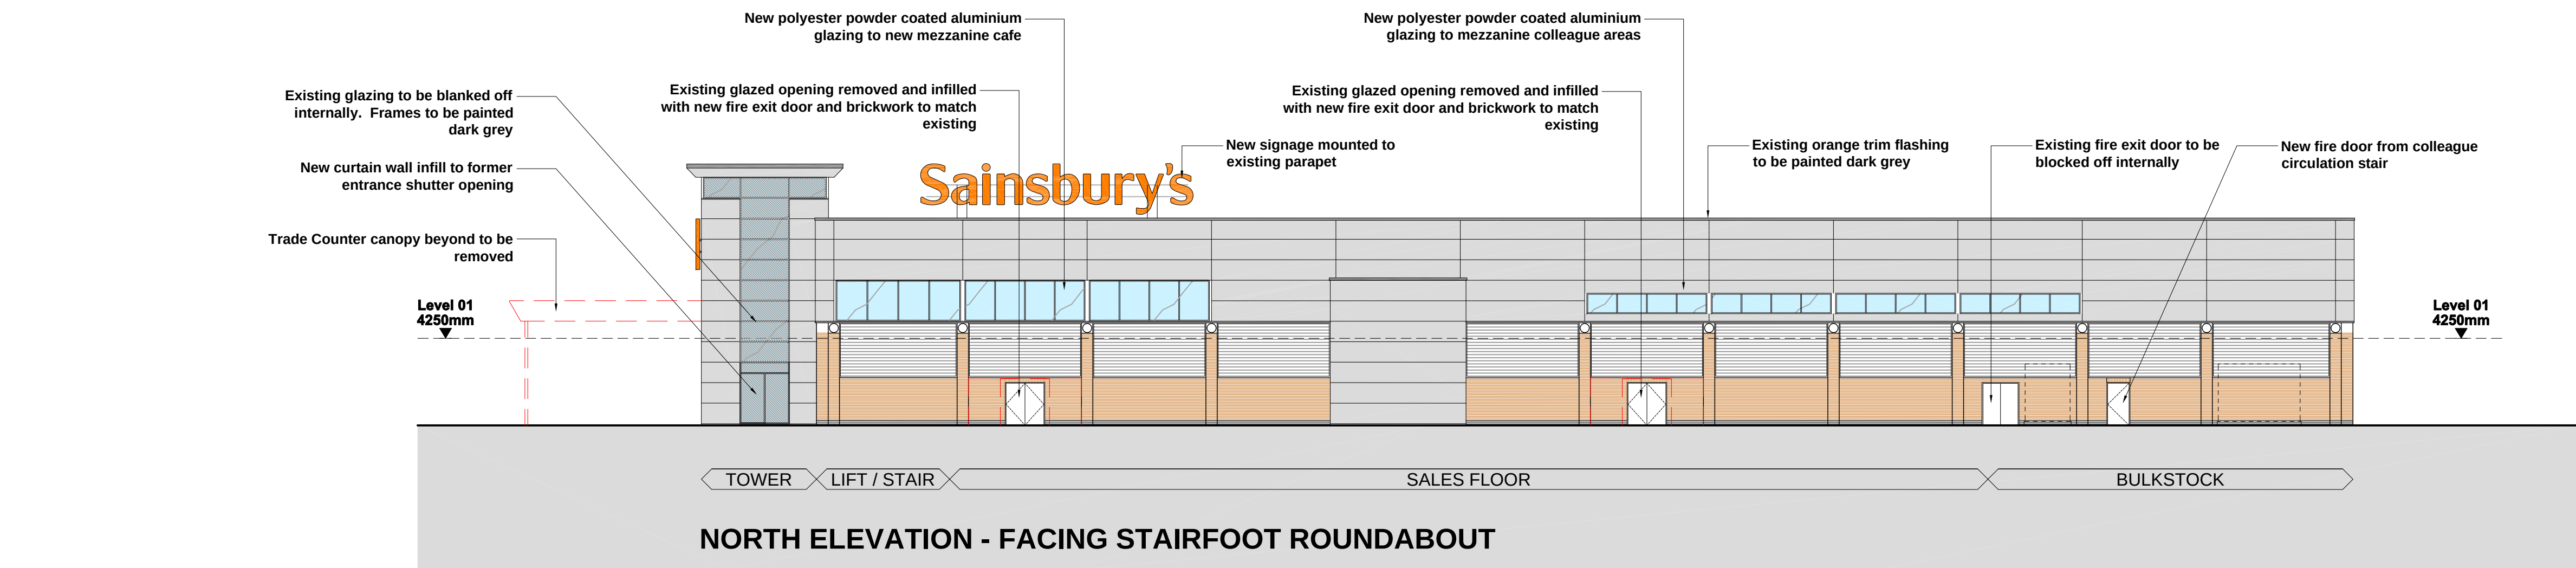


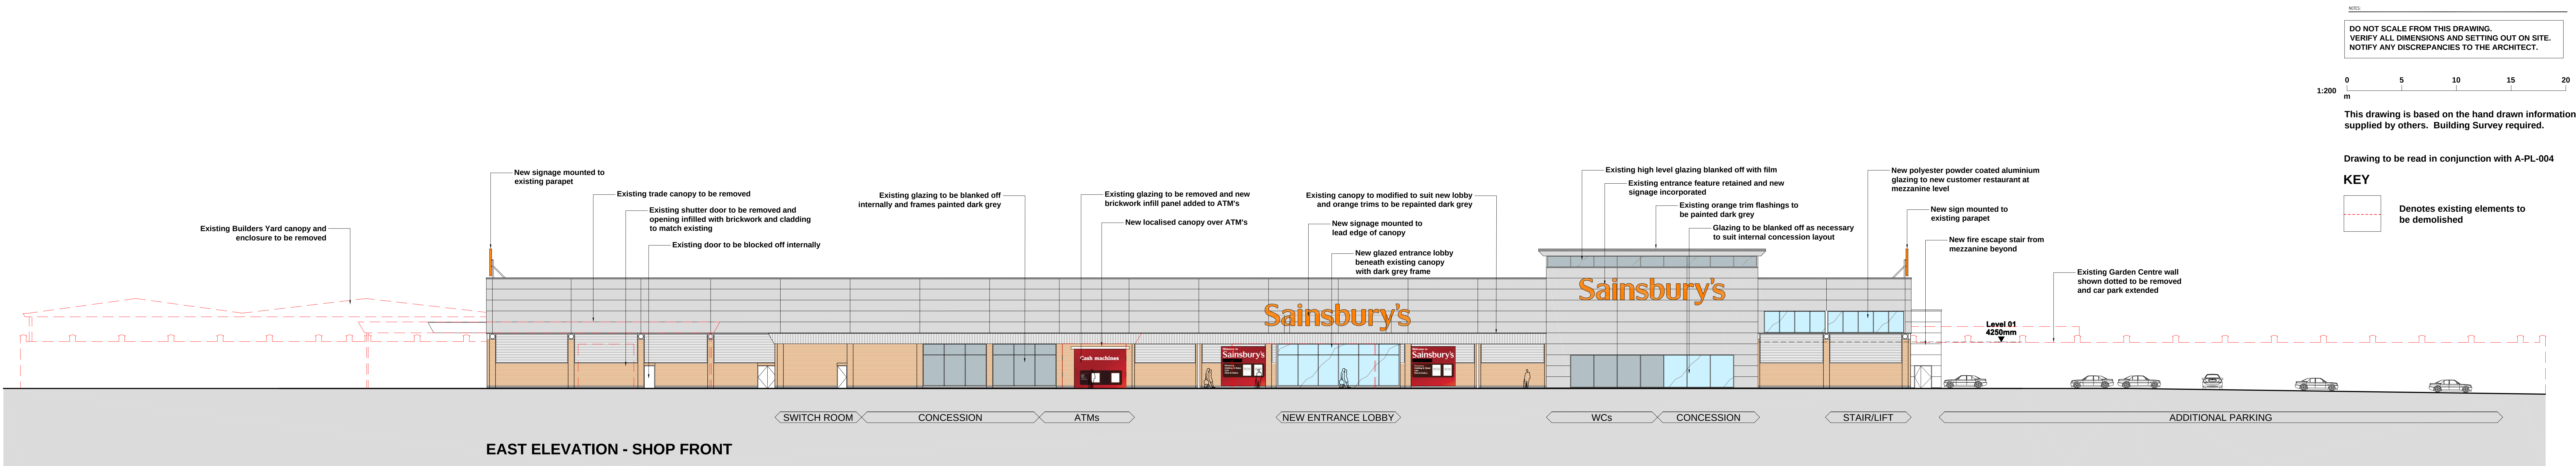

REVISION * BY DATE CHECKED DATE

INITIAL ISSUE

PLANNING

PLT DATE

Sainsbury's

CLIENT

STORE ACQUISITION
STAIRFOOT BUSINESS PARK
BARNSELEY

PROJECT

PROPOSED ELEVATIONS

DRAWN BY

PC

SCALE

1:200 @ A0

DATE

AUG 2013

Hadfield Cawkwell Davidson

17 Broomgrove Rd, Sheffield, S10 2LZ. T 0114 266 8181 F 0114 266 6246 www.hcd.co.uk

Architecture | Engineering | Interior Design | Masterplanning | Urban Design

2011-350

A-PL-005 | *

© Hadfield Cawkwell Davidson 2013. All rights reserved. No part of this publication may be reproduced without prior written permission.