


ABBREVIATIONS

AR	ASSUMED ROUTE	OSA	OUTSIDE SURVEY AREA
AV	AIR VALVE	P	POST / POLE
B	BOLLARD	RL	RIDGE LEVEL
BH	BORERHOLE	RE	ROOFTOP EYE
BT	BRITISH TELECOM CHAMBER	RS	ROAD SIGN
CATV	CABLE TV	RWP	RAINWATER PIPE
CP	CABLE PIT	S	STAY
CL	COVER LEVEL	SC	STOP COCK
CR	CABLE RISER	ST	STOP TAP
CP	DOWN PIPE	SV	STOP VALVE
EL	EAVES LEVEL	SVP	SOIL VENT PIPE
EP	ELECTRICITY POLE	TC	TRAFFIC CONTROL
ER	EARTH ROD	TCB	TELEPHONE CALL BOX
FH	FIRE HYDRANT	TER	TAKEN FROM RECORDS
FL	FLOOR LEVEL or FENCE LEVEL	TH	THRESHOLD LEVEL
G	GULLY	TL	TRAFFIC LIGHTS
GPR	TRACED BY G.P.R.	TP	TELEGRAPH POLE
GV	GAS VALVE	UTGA	UNABLE TO GAN ACCESS
IC	INSPECTION CHAMBER	UTL	UNABLE TO LOCATE
IL	INVERT LEVEL	UTR	UNABLE TO RAISE
JB	JUNCTION BOX	UTS	UNABLE TO SURVEY
KW	KERB WHER	UTT	UNABLE TO TRACE
LB	LITTER BIN or LETTER BOX	VL	WATER LEVEL or WALL LEVEL
LP	LAMP POST	VP	VENT PIPE
MH	MANHOLE	WM	WATER METER
NL	NOT LOCATED	WVO	WASH OUT VALVE
NT	NO TRACE	WP	WATER PIPE

All services to be field verified.
This drawing and the information contained within has been issued in confidence and remains the Copyright of CT Surveys Ltd.
Disclosure of this information to Third Parties and unauthorised copying or replication of data is forbidden without gaining approval from CT Surveys Ltd.

CT SURVEYS IS A MEMBER OF:

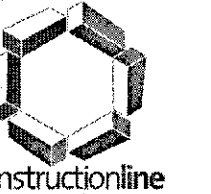


SURVEY NOTES:
The survey is fitted to National Grid and Datum using GPS, and has been drawn at a scale factor of 1.000
Due to the scale factor any setting out or design works should strictly use the control co-ordinates as shown on the drawing.

SURVEY REVISIONS

PREVIOUS DWG NO.	
REVISION NO.	
DATE	
REVISION NOTES:	


LAYOUT VIEWS

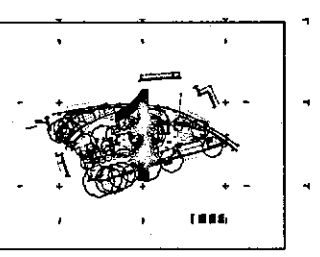


CLIENT:
Michael Clynych Associates

PROJECT TITLE:
Property off Manchester Road, Thurlstone, S36 9PT

DRAWING NUMBER:
4393JA/1

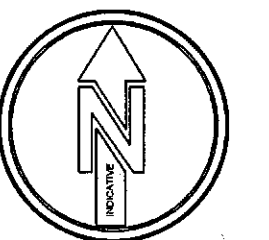

SCALE: 1:200 @ A1	SURVEY DATE: December 2018
LEVEL DATUM: OSGB by GPS	GRID DATUM: OSGB fixed at ST02
BENCHMARK USED: Nail at ST02 surveyed by GPS	B/M VALUE: 204.936m
	SHEET NUMBER: 1 of 1

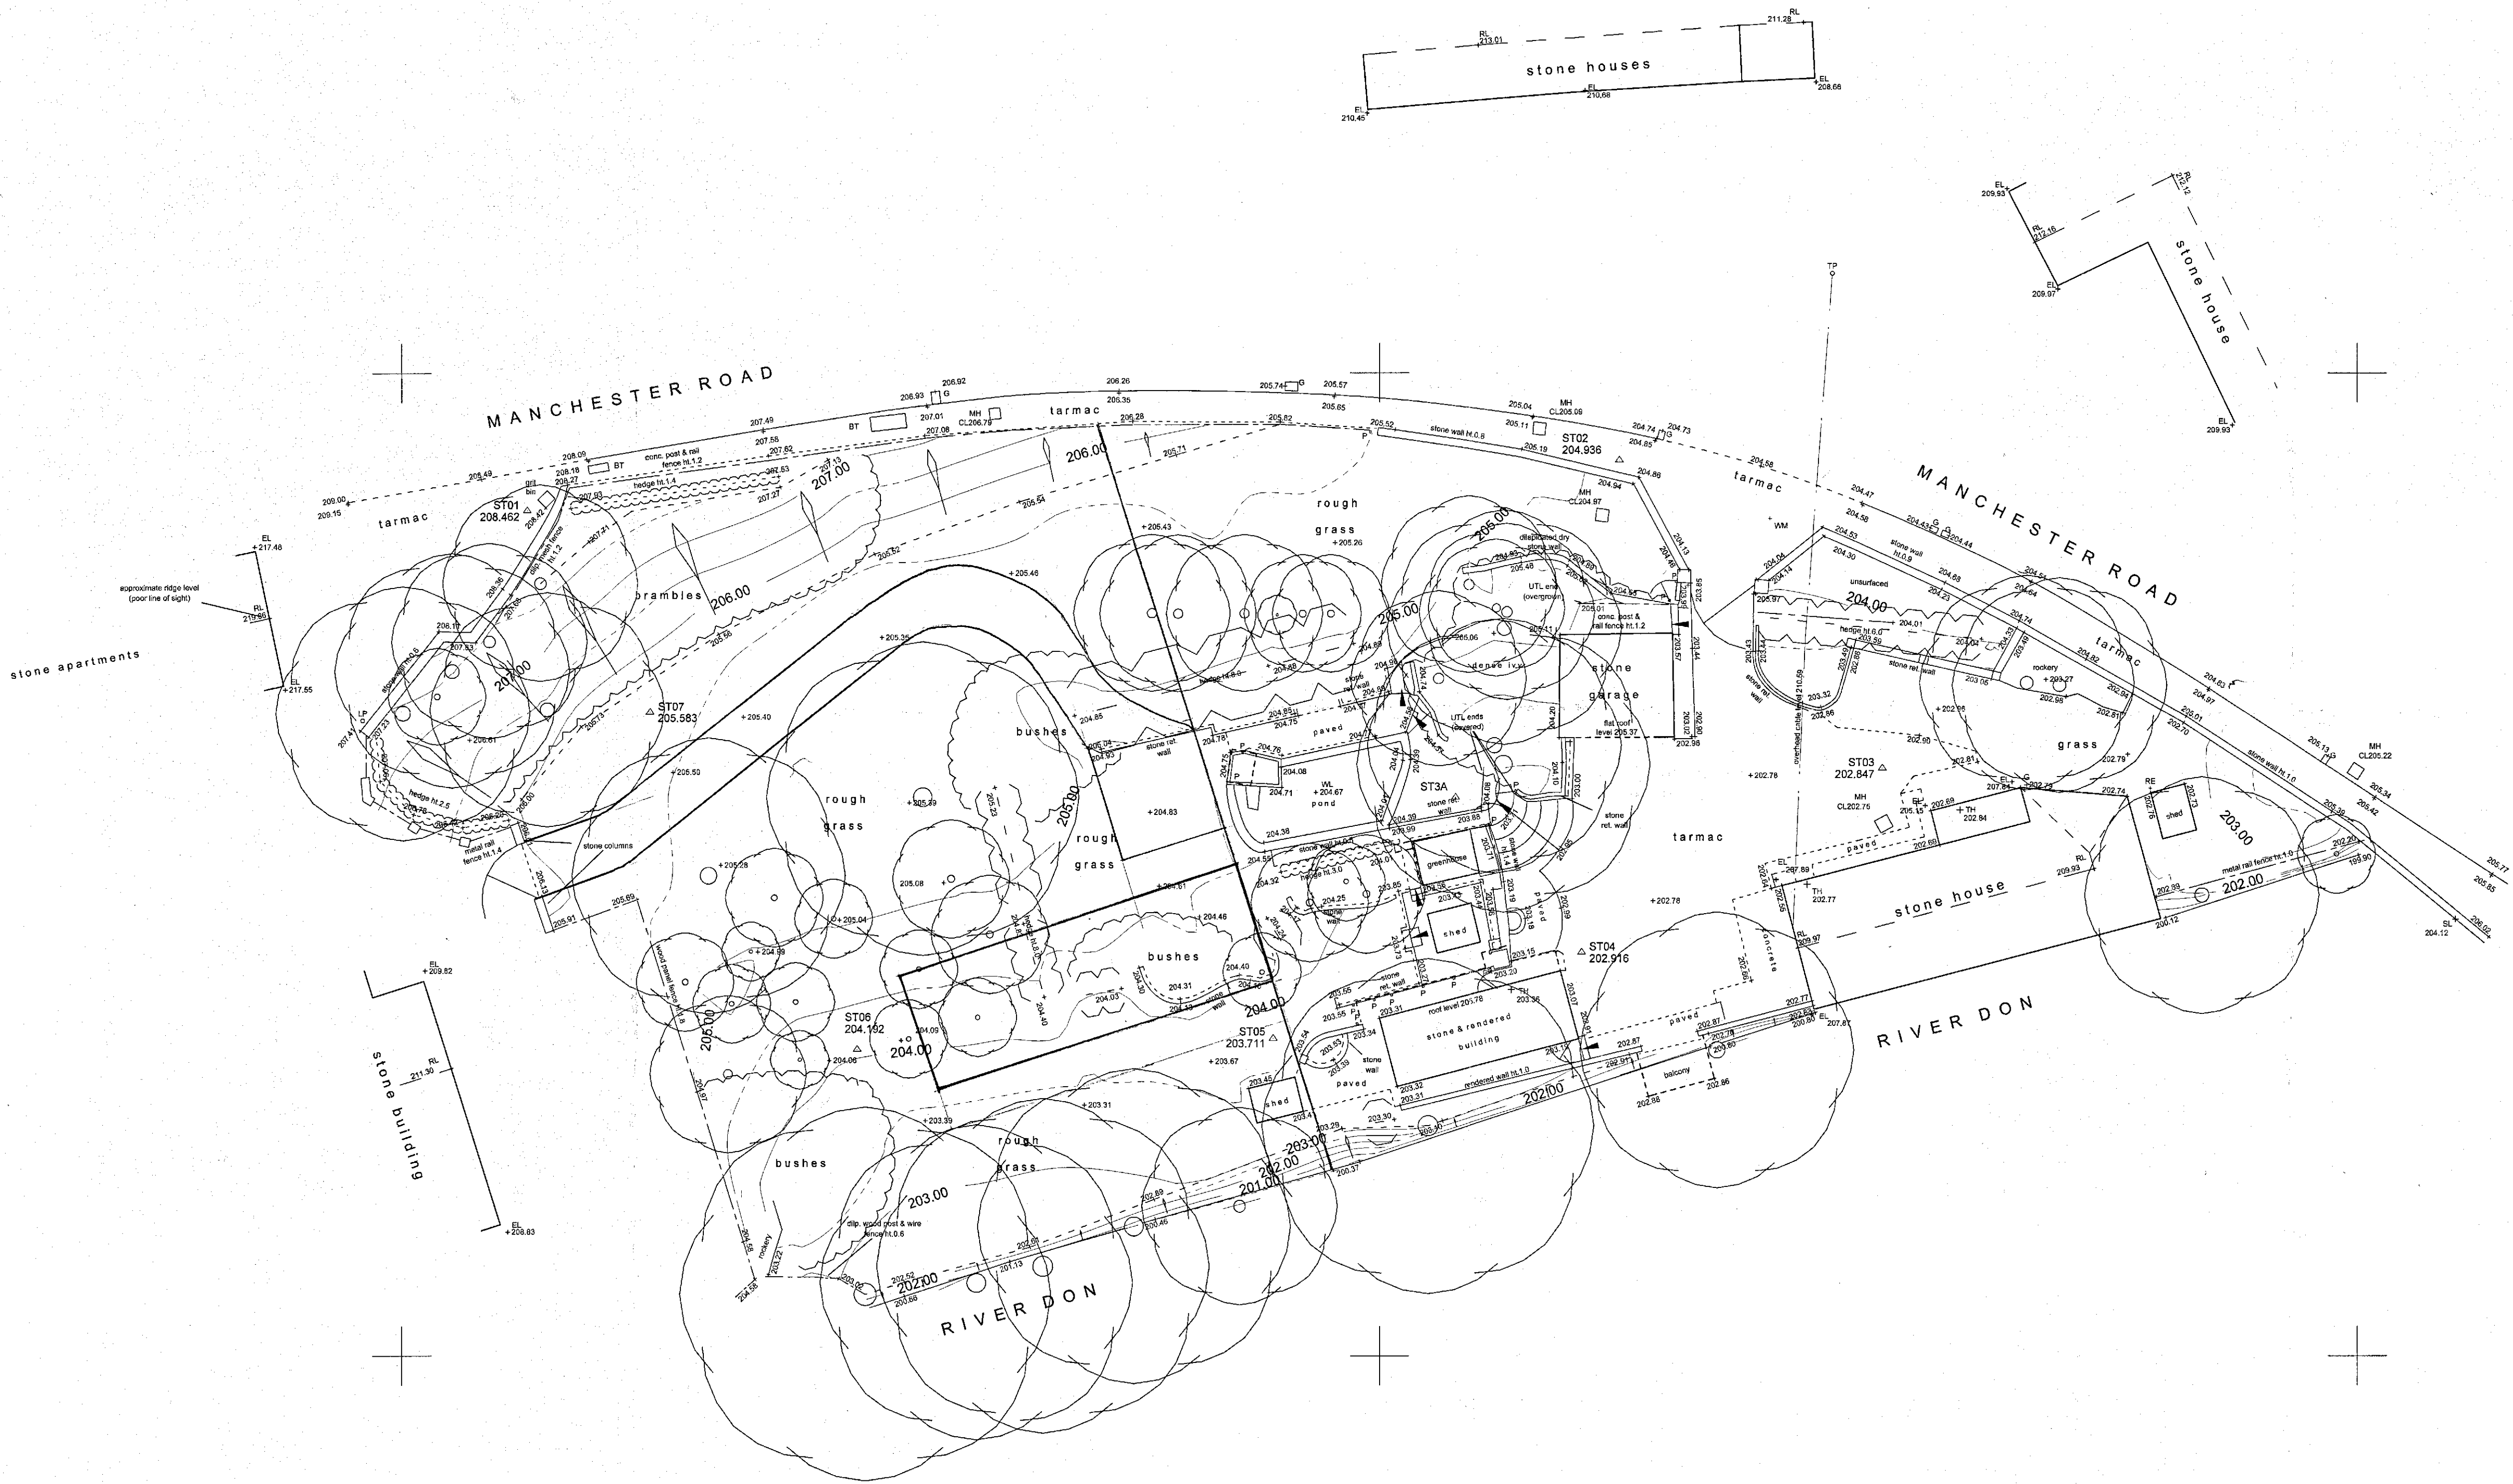

Station	Easting	Northing	Level
ST01	423456.406	403492.967	206.482
ST02	423512.285	403495.525	204.936
ST03	423525.703	403478.813	202.847
ST04	423510.342	403470.482	202.916
ST05	423494.560	403496.125	203.711
ST06	423473.281	403465.560	204.192
ST07	423462.689	403482.689	205.583
ST3A	423503.874	403478.319	204.355