




NOTES









All dimensions to be verified on site. Do not scale this drawing. All discrepancies to be clarified with project Landscape Architect.

This drawing is the property of Urban Wilderness Ltd and is issued on the condition it is not reproduced, retained or disclosed to any unauthorised person, either wholly or in part without written consent of Urban Wilderness Ltd.







KEY

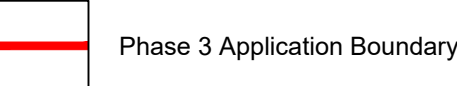

SOFT LANDSCAPE TYPOLOGIES

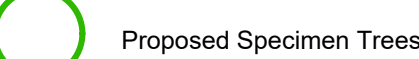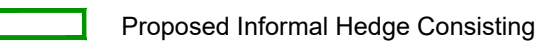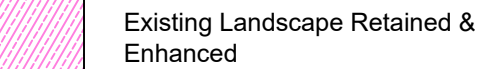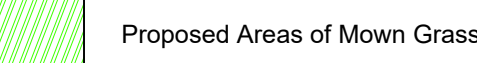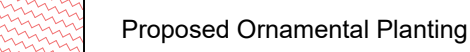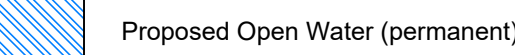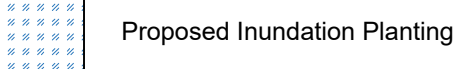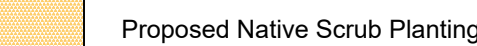

FOOTPATHS

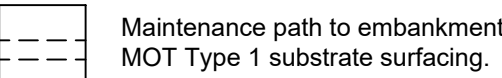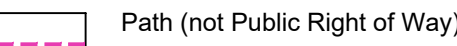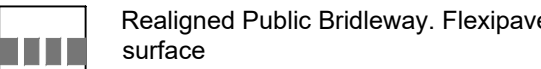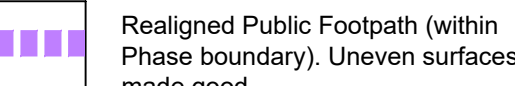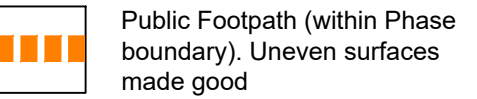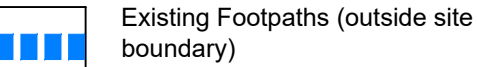

S278 Roundabout

For planting details to Section 278 roundabout, refer to UW drawing: 334-UW-P-025 Planting Plan Section 278 Roundabout

D Soft landscape revisions following revised architectural layout 31 Mar 22

C Soft landscape revisions following revised architectural layout and S278 Roundabout design 11 Mar 22

B Minor revisions to Arch. layout 10 Dec 21

A Revisions made in and around basin 7 Dec 21

- First Issue 3 Dec 21

rev details date



7 Saw Mill Yard, Water Lane, Holbeck, Leeds, LS15 3JH
www.urbanwilderness.co.uk
design@urbanwilderness.co.uk
0113 472 0930
registered in Scotland SC379799

client
Firethorn Trust

project
Gateway 36 Phase 3

drawing title
Phase 3 Softworks

drawing status
PLANNING

drawn by
SDJ

checked by
TBR

date
3 Dec 21

scale
1:1000

paper size
A1

job/dwg no.
441-UW-P-002

rev.
D

General Note
Roundabout layout as per
Howard Civil Engineering
As-Built Kerb Drawing
14122021/1 Rev A

General Note
Planting outside of redline and
associated with roundabout
spine road will be installed
simultaneously with the
planting for this development
to ensure that a consistent
planting approach is achieved
across the wider Phase 3
entrance area.

Planting Schedule

No.	Area	Botanical Name	Common Name	Height	Specification
6	ACA	Acer campestre	Common Maple	350-425cm	BR - Large Feathered - 5 brks
28	BPE	Betula pendula	Common Silver Birch	350-425cm	BR - Large Feathered - 5 brks
12	CBF	Carpinus betulus 'Frans Fontaine'	Hornbeam 'Frans Fontaine'	500-600cm	RB - Extra Heavy Standard - Clear Stem min. 200
4	PCH	Pyrus calleryana 'Chariclee'	Flowering Pear 'Chariclee'	500-600cm	RB - Extra Heavy Standard - Clear Stem min. 200
10	QPGP	Quercus palustris 'Green Pillar'	Pin Oak 'Green Pillar'	500-600cm	RB - Extra Heavy Standard - Clear Stem min. 200
2	Qu	Quercus robur	Red Oak	500-600cm	RB - Extra Heavy Standard - Clear Stem min. 200
11	SAL	Salix alba	White Willow	350-425cm	BR - Heavy Standard - Clear Stem 175-200 - 5 brks
12	SAU	Sorbus aucuparia	Rowan	350-425cm	BR - Large Feathered - 5 brks
Total 85					

No.	Area	Abb.	Botanical Name	Common Name	Percentage	Girth	Height	Specification
972	970.3m ²	ACA	Acer campestre	Common Maple	7.5%		40-60cm	B 1 + 1 - Transplant
197	194.1m ²	ACA	Acer campestre	Common Maple	7.5%	6-8cm	200-250cm	Feathered; Bareroot; Planted at 1/8sq.m
649	648.9m ²	AGL	Alnus glutinosa	Common Alder	5%		40-60cm	B 1 + 1 - Transplant
197	194.1m ²	AGL	Alnus glutinosa	Common Alder	5%	6-8cm	200-250cm	Feathered; Bareroot; Planted at 1/8sq.m
1231	1229.2m ²	BPU	Betula pubescens	Downy Birch	9.5%		40-60cm	B 1 + 1 - Transplant
197	194.1m ²	Bou	Betula pubescens	Downy Birch	1.5%		200-250cm	Feathered; Bareroot; Planted at 1/8sq.m
649	648.9m ²	Cic	Cytisus scoparius	Common Broom	5%		40-60cm	155cc min. 1 + 0 - Seedlings - Cell grown
1296	1293.8m ²	IAQ	Ilex aquifolium	Common Holly	10%		40-60cm	155cc min. 1 + 0 - Seedlings - Cell grown
972	970.3m ²	Lvu	Ligustrum vulgare	Common Privet	7.5%		40-60cm	B 0/1 - Branched - 2 brks
649	648.9m ²	MDY	Malus sylvestris	Common Crab Apple	5%		40-60cm	B 1 + 1 - Transplant - seed raised
1296	1293.8m ²	P ay	Pinus sylvestris	Scots Pine	10%		40-60cm	1 + 2 - Transplant
1231	1229.2m ²	PSF	Prunus spinosa	Sloe	8.5%		40-60cm	B 1 + 1 - Transplant - seed raised - Branched - 2 brks
649	648.9m ²	Q pe	Quercus petraea	Bessile Oak	5%		40-60cm	B 0/1 - Branched - 2 brks
649	648.9m ²	Qr	Quercus robur	Common Oak	5%		50-60cm	1 + 1 - Transplant
197	194.1m ²	Qr	Quercus robur	Common Oak	1.5%	6-8cm	200-250cm	Feathered; Bareroot; Planted at 1/8sq.m
649	648.9m ²	Rca	Rosa canina	Dog Rose	5%		40-60cm	B 1 + 1 - Transplant - seed raised - Branched - 3 brks
649	648.9m ²	Sar	Sorbus aria	Whitebeam	5%		40-60cm	1 + 1 - Transplant
649	648.9m ²	Vla	Viburnum lantana	Wayfaring Tree	5%		40-60cm	B 1 + 1 - Transplant - seed raised - Branched - 2 brks
Total 12978								Total 100%

No.	Length	Abb.	Botanical Name	Common Name	Percentage	Height	Specification
1533	229.8m	CBE	Carpinus betulus	Common Hornbeam	50%	40-60cm	B 1 + 1 - Transplant - seed raised
1533	229.8m	EAB	Escalonia Apple Blossom	Escalonia Apple Blossom	50%	40-60cm	B 1 + 1 - Transplant - seed raised
Total 3066							Total 100%

No.	Length	Abb.	Botanical Name	Common Name	Percentage	Percentage	Height	Specification
438	65m	Vop	Viburnum opulus	Guelder Rose	5%		40-60cm	B 1 + 1 - Transplant - seed raised - Proven
4340	650.6m	CMO	Crataegus monogyna	Common Hawthorn	50%		40-60cm	B 1 + 1 - Transplant - seed
871	130.2m	Csa	Cornus sanguinea	Common Dogwood	10%		40-60cm	B 1 + 1 - Transplant - seed
871	130.2m	Cav	Corylus avellana	Common Hazel	10%		40-60cm	B 1 + 1 - Transplant - seed
438	65m	Lvu	Ligustrum vulgare	Common Privet	5%		40-60cm	B 1 + 1 - Transplant - seed
438	65m	IAQ	Ilex aquifolium	Common Holly	5%		40-60cm	B 1 + 1 - Transplant - seed
871	130.2m	Rca	Rosa canina	Dog Rose	10%		40-60cm	B 1 + 1 - Transplant - seed
438	65m	Rca	Rosa canina	Dog Rose	5%		40-60cm	B 1 + 1 - Transplant - seed
Total 3705								Total 100%

No.	Area	Abb.	Botanical Name	Common Name	Percentage	Height	Specification
325	320.8m ²	Csa	Cornus sanguinea	Common Dogwood	8%	40-60cm	B 1 + 1 - Transplant - seed raised - Proven
483	481.2m ²	Cav	Corylus avellana	Common Hazel	12%	40-60cm	B 1 + 1 - Transplant - seed raised - Branch
404	400.8m ²	CMO	Crataegus monogyna	Common Hawthorn	10%	40-60cm	B 1 + 1 - Transplant - seed raised
285	280.6m ²	Cic	Cytisus scoparius	Common Broom	7%	40-60cm	155cc 1 + 0 - Seedling - Bushy - Cell grown
285	280.6m ²	IAQ	Ilex aquifolium	Common Holly	7%	40-60cm	155cc min. 1 + 0 - Seedlings - Cell grown
404	400.8m ²	Lvu	Ligustrum vulgare	Common Privet	10%	40-60cm	B 0/1 - Branched - 2 brks
483	481.2m ²	RSP	Prunus spinosa	Sloe	12%	40-60cm	B 1 + 1 - Transplant - seed raised - Branches
285	280.6m ²	Rf	Rhamnus frangula	Alake Buckthorn	7%	40-60cm	B 1 + 1 - Transplant - seed raised - Leader W.
285	280.6m ²	Rca	Rosa canina	Dog Rose	7%	60-80cm	B 1 + 1 - Transplant - seed raised - Branches
325	320.8m ²	Sni	Sambucus nigra	Common Elder	8%	40-60cm	B 1 + 0 - Seedling - Branched - 2 brks
483	481.2m ²	Vop	Viburnum opulus	Guelder Rose	12%	40-60cm	B 1 + 1 - Transplant - seed raised - Branches
Total 4047							Total 100%

No.	Area	Abb.	Botanical Name	Common Name	Percentage	Girth	Height	Specification
91	85.9m ²	Casp	Cornus alba 'Spectra'	Golden Variegated Dogwood	20%		60-80cm	Branched - Full Pot
91	85.9m ²	C 3m M F	Cornus sanguinea 'Midwinter Fire'	Dogwood 'Midwinter Fire'	20%		60-80cm	Branched - Full Pot
91	85.9m ²	EieGE	Elaeagnus ebbingei 'Gilt Edge'	Elaeagnus 'Gilt Edge'	20%		40-60cm	Full Pot - Bushy
47	43.1m ²	HEBALNE	Hebe 'Red Edge'	Hebe 'Red Edge'	10%		40-60cm	Full Pot - Bushy
47	43.1m ²	H a	Hebe albicans	Shrubby Veronica	10%		40-60cm	Full Pot - Bushy
91	85.9m ²	Vde	Viburnum davidii	David Viburnum	20%		30-40cm	Full Pot - Bushy
Total 458								Total 100%

No.	Area	Abb.	Botanical Name	Common Name	Specification
66	65.1m ²	Gpa	Galium palustre	Marsh Bedstraw	Plug - Established Root 2-3 Months Minimum - Sept-April Planting - British Native
66	65.1m ²	Isa	Isis pseudocircus	Yellow Flag Iris	Plug - Established Root 2-3 Months Minimum - Sept-April Planting - British Native
66	65.1m ²	Lae	Lythrum salicaria	Purple Loosestrife	Plug - Established Root 2-3 Months Minimum - Sept-April Planting - British Native
66	65.1m ²	Pbi	Persicaria bistorta	Common Bistort	Plug - Established Root 2-3 Months Minimum - Sept-April Planting - British Native
66	65.1m ²	Pau	Phragmites australis	Reed	Plug - Established Root 2-3 Months Minimum - Sept-April Planting - British Native
66	65.1m ²	Rf	Ranunculus flammula	Lesser Spearwort	Plug - Established Root 2-3 Months Minimum - Sept-April Planting - British Native
44	43.4m ²	Ser	Sparganium erectum	Branched Bur-reed	Bare Root - Clump - 3 Buds - Minimum 1 Year Old - British Native
Total 440					

