

NOTES:
All dimensions must be checked on site and not scaled from this drawing.

E		
D		
C		
B		
VA	7.2.11	REVISED AS NOTES
	Date	Revisions

© copyright

21 Oakfield Walk
Pogmoor
Barnsley

Client

Job Title

Works to existing Bungalow
creating first floor accommodation.

Drawing Title


Sections / specifications

Scale 1 : 25

Date 7.2.11 Drawn by Steve Camps

Drg. No. RG / 02 Rev. A

- Scheme generally revised.
Drawing RG / 01 Rev B, Drawing RG/02 Rev A dated 7.2.11 to suit planning requirements.
- To minimise increased exposed brickwork:
- Increased dimension in height reduced from 1100mm to 900mm.
- Gutter fascias to be increased to 300mm deep
- New roof slope slightly increased.
- Dormer heights increased to balance visual perspective.

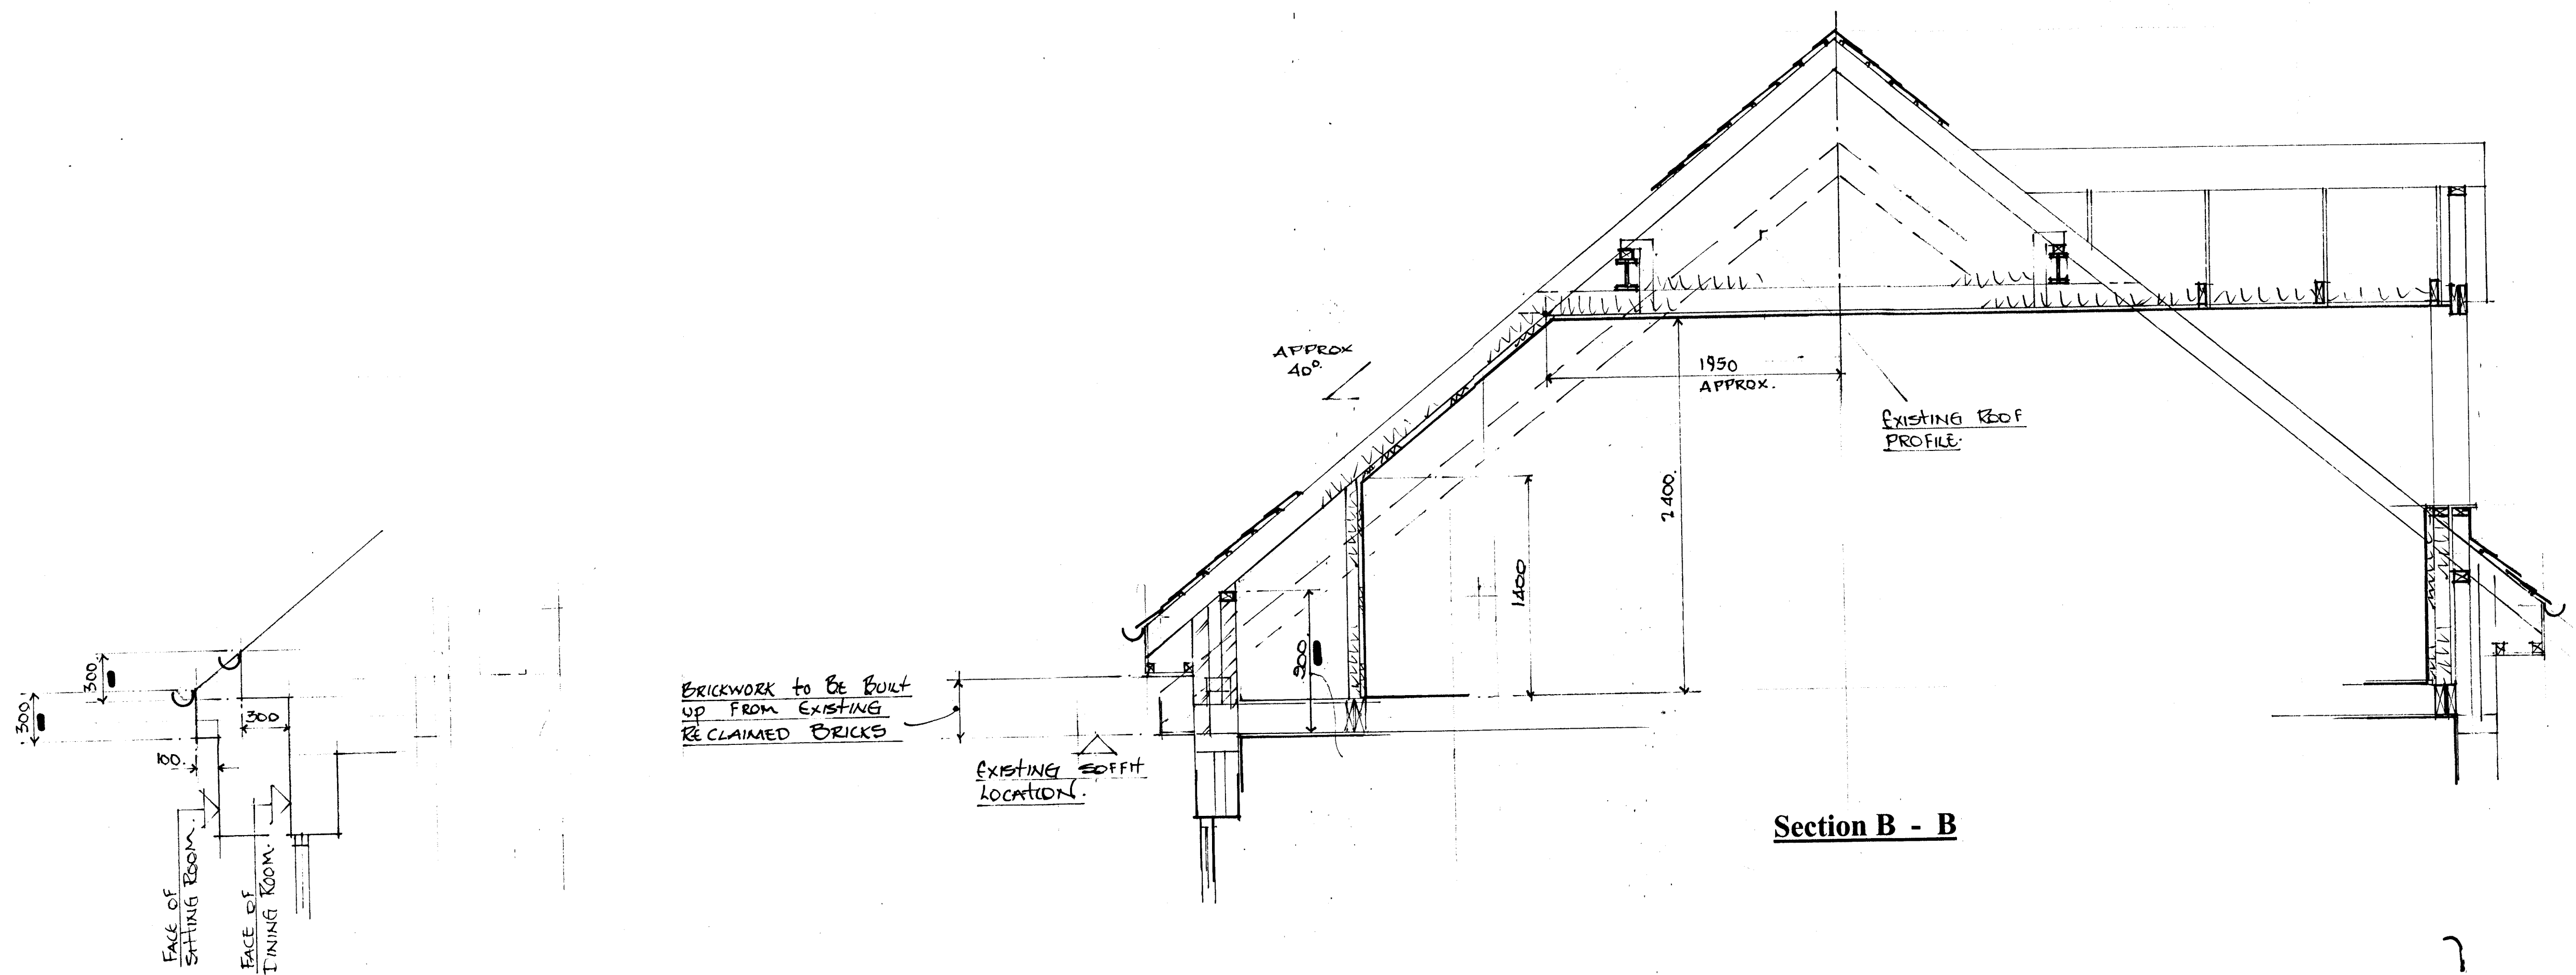

Section B - B