


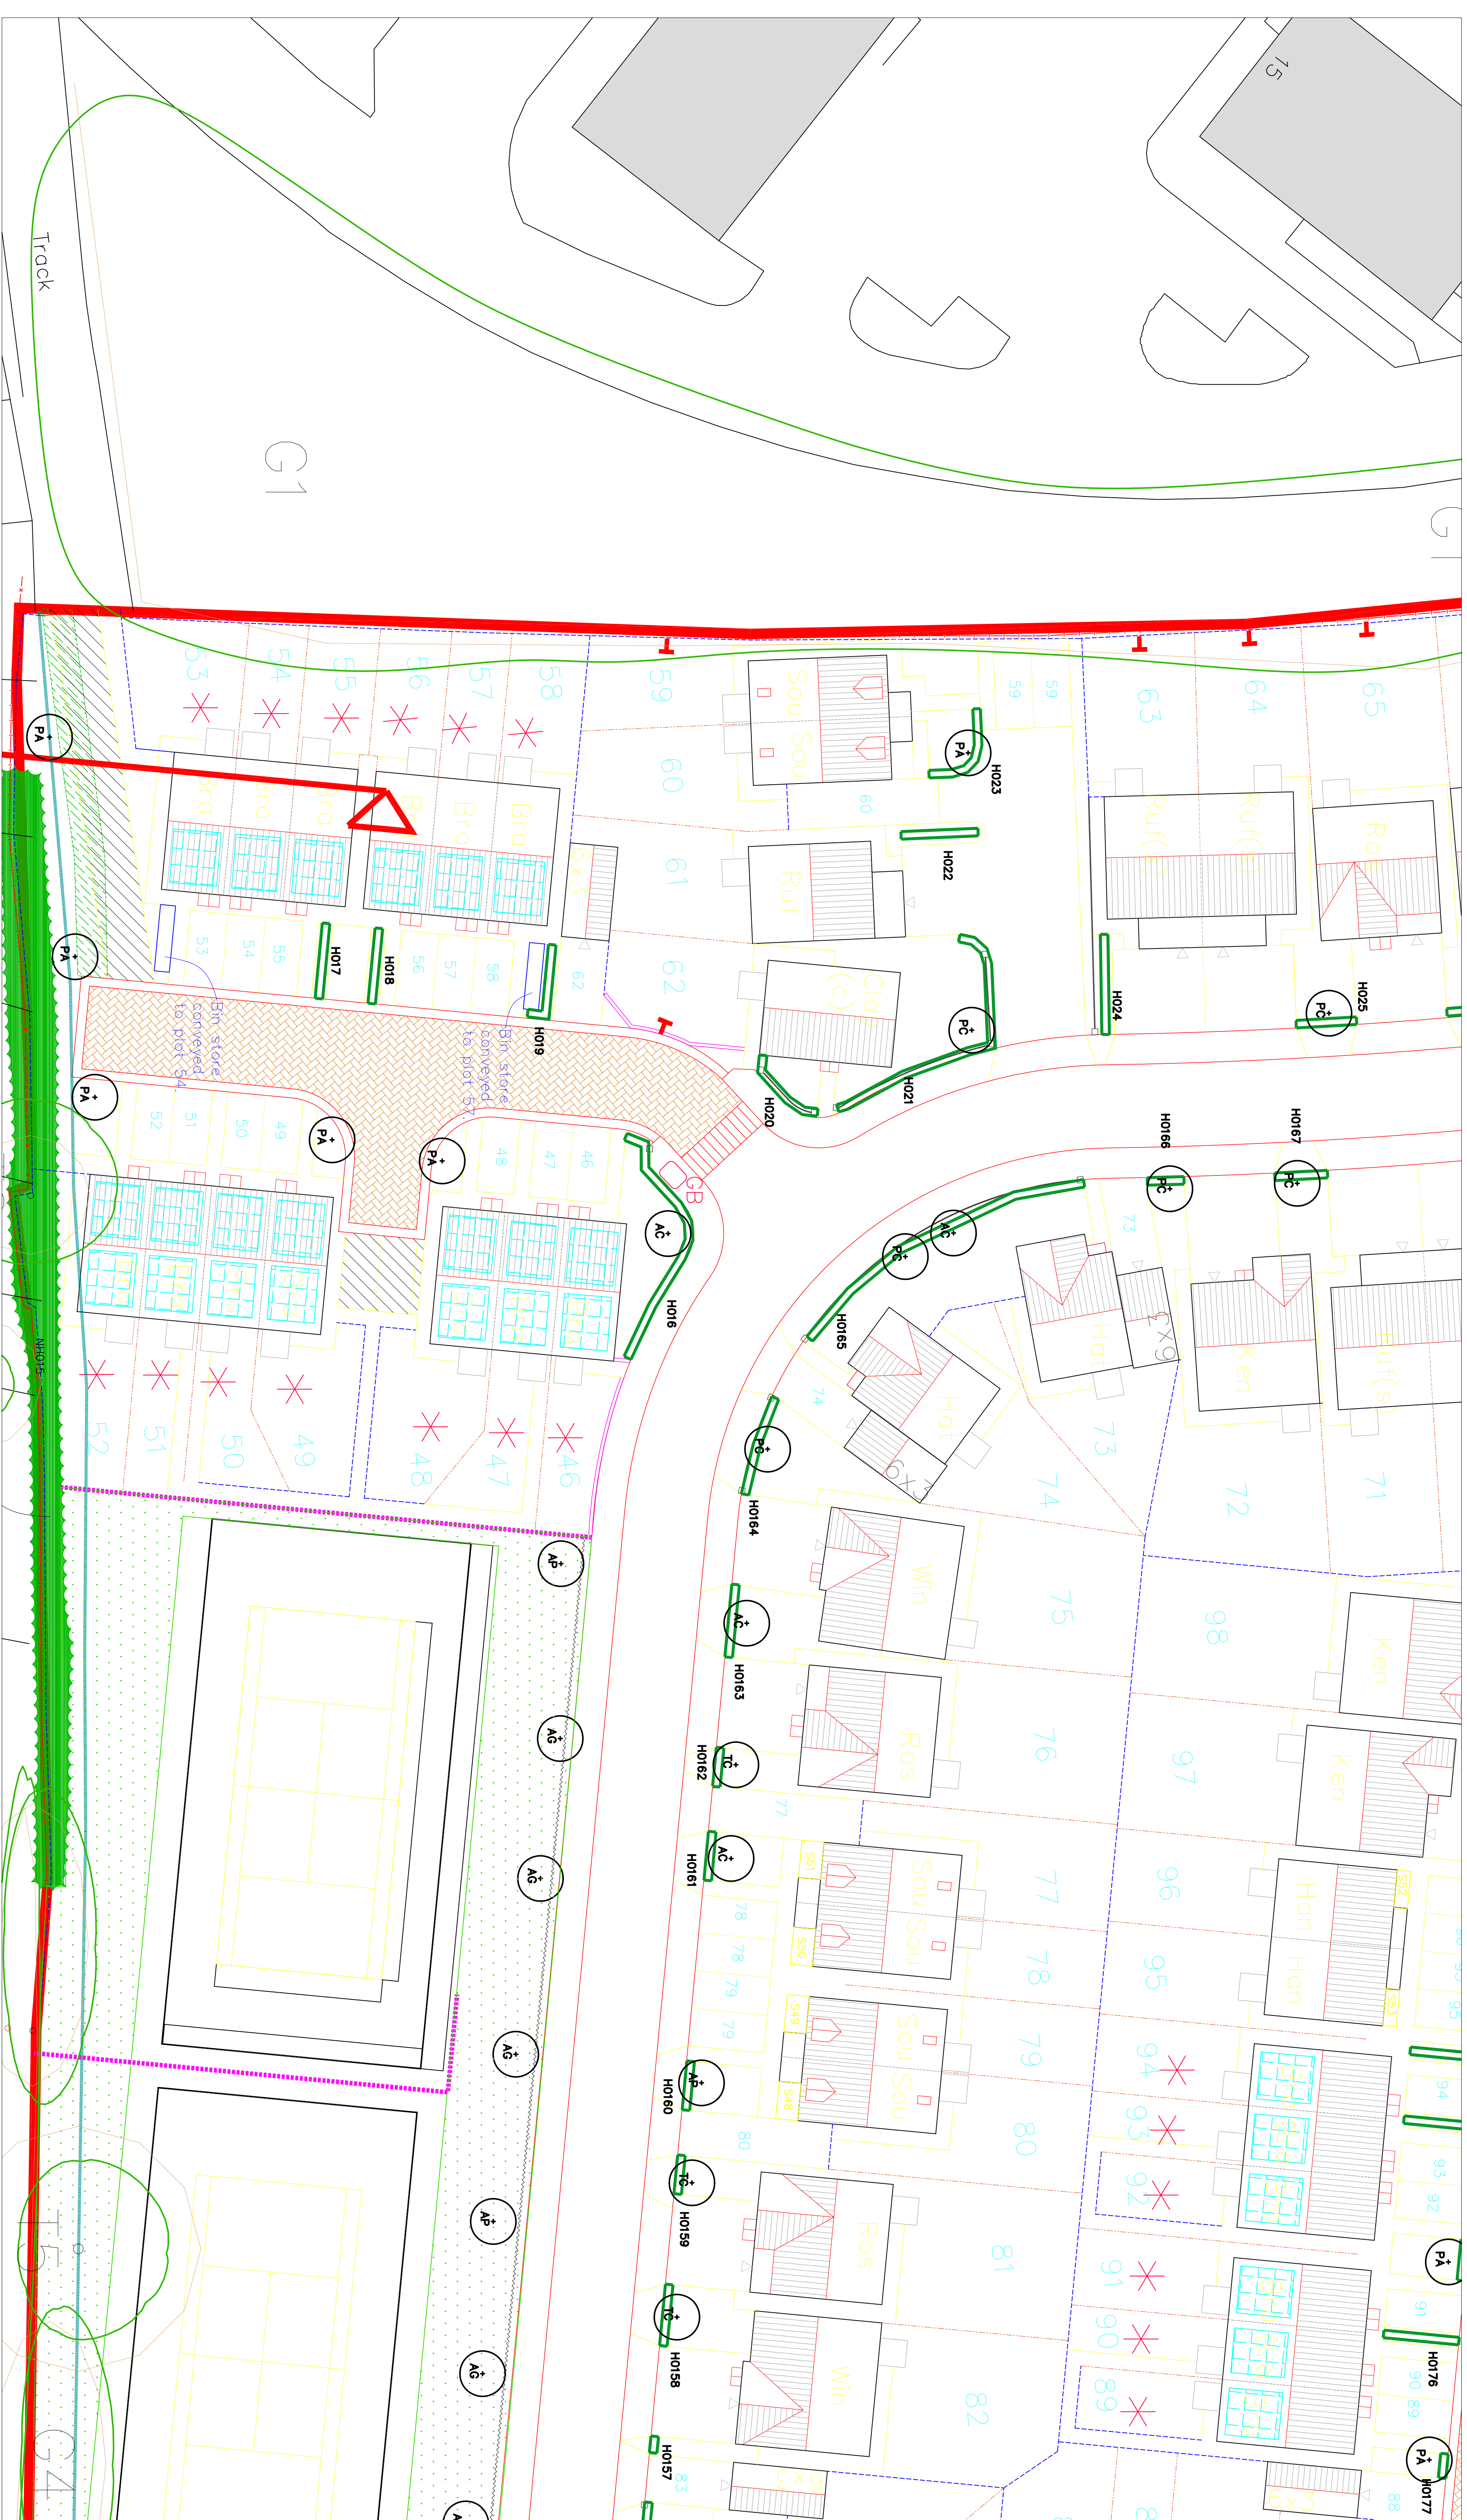


LEGEND




Existing Trees


Refer to drawing Appendix 4: Tree Protection Plan Ref: 1310 for trees to be retained / removed produced by AWA Tree Consultants

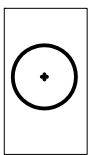

Proposed Trees

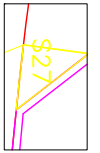

Proposed Shrub Beds

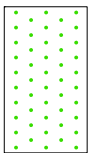

Wildflower Grass;
EM5F Mix by Emorsgate
Sowing Rate: 1.5g/m²



$W1_{Mix}$




Wildflower Grass;

Sowing Rate: 1.5g/m²




Existing Watercourse.

for recommendations to this area

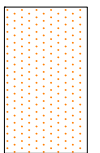

Proposed Bulb Planting

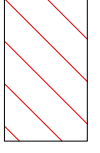

Proposed Footpath

LOCATION PLAN



Note.
To be read in conjunction with
drawings 5685-93-014, 015, 016, 017

Project Withorpe, Barnsley Drawing Name Planting Plan 8 of 13 Drawing No: 56885-93-008	Scale of A1: 1:200		
	Checked: JRK	Date: 13-02-2015	
	Rev	Drawn By: Gredstedt CJT	Plan updated with new housing layout
	Rev	Drawn By: Gredstedt CJT	Drawn 12-02-2015
	Rev	Drawn By: Gredstedt CJT	Plan updated with new housing layout
	Rev	Drawn By: Gredstedt CJT	Drawn 28-11-2016
	Rev	Drawn By: Gredstedt CJT	W1 has amended, roof barrier added
	Rev	Drawn By: Gredstedt CJT	Amended in line with the new layout
	Rev	Drawn By: Gredstedt CJT	Drawn 28-11-2016
	Rev	Drawn By: Gredstedt CJT	Layout updated following comments
	Rev	Drawn By: Gredstedt CJT	Drawn 02-08-2015
	Rev	Drawn By: Gredstedt CJT	Drawn 02-08-2015
	Rev	Drawn By: Gredstedt CJT	Drawn 24-02-2015
	Rev	Drawn By: Gredstedt CJT	Layout updated following comments