


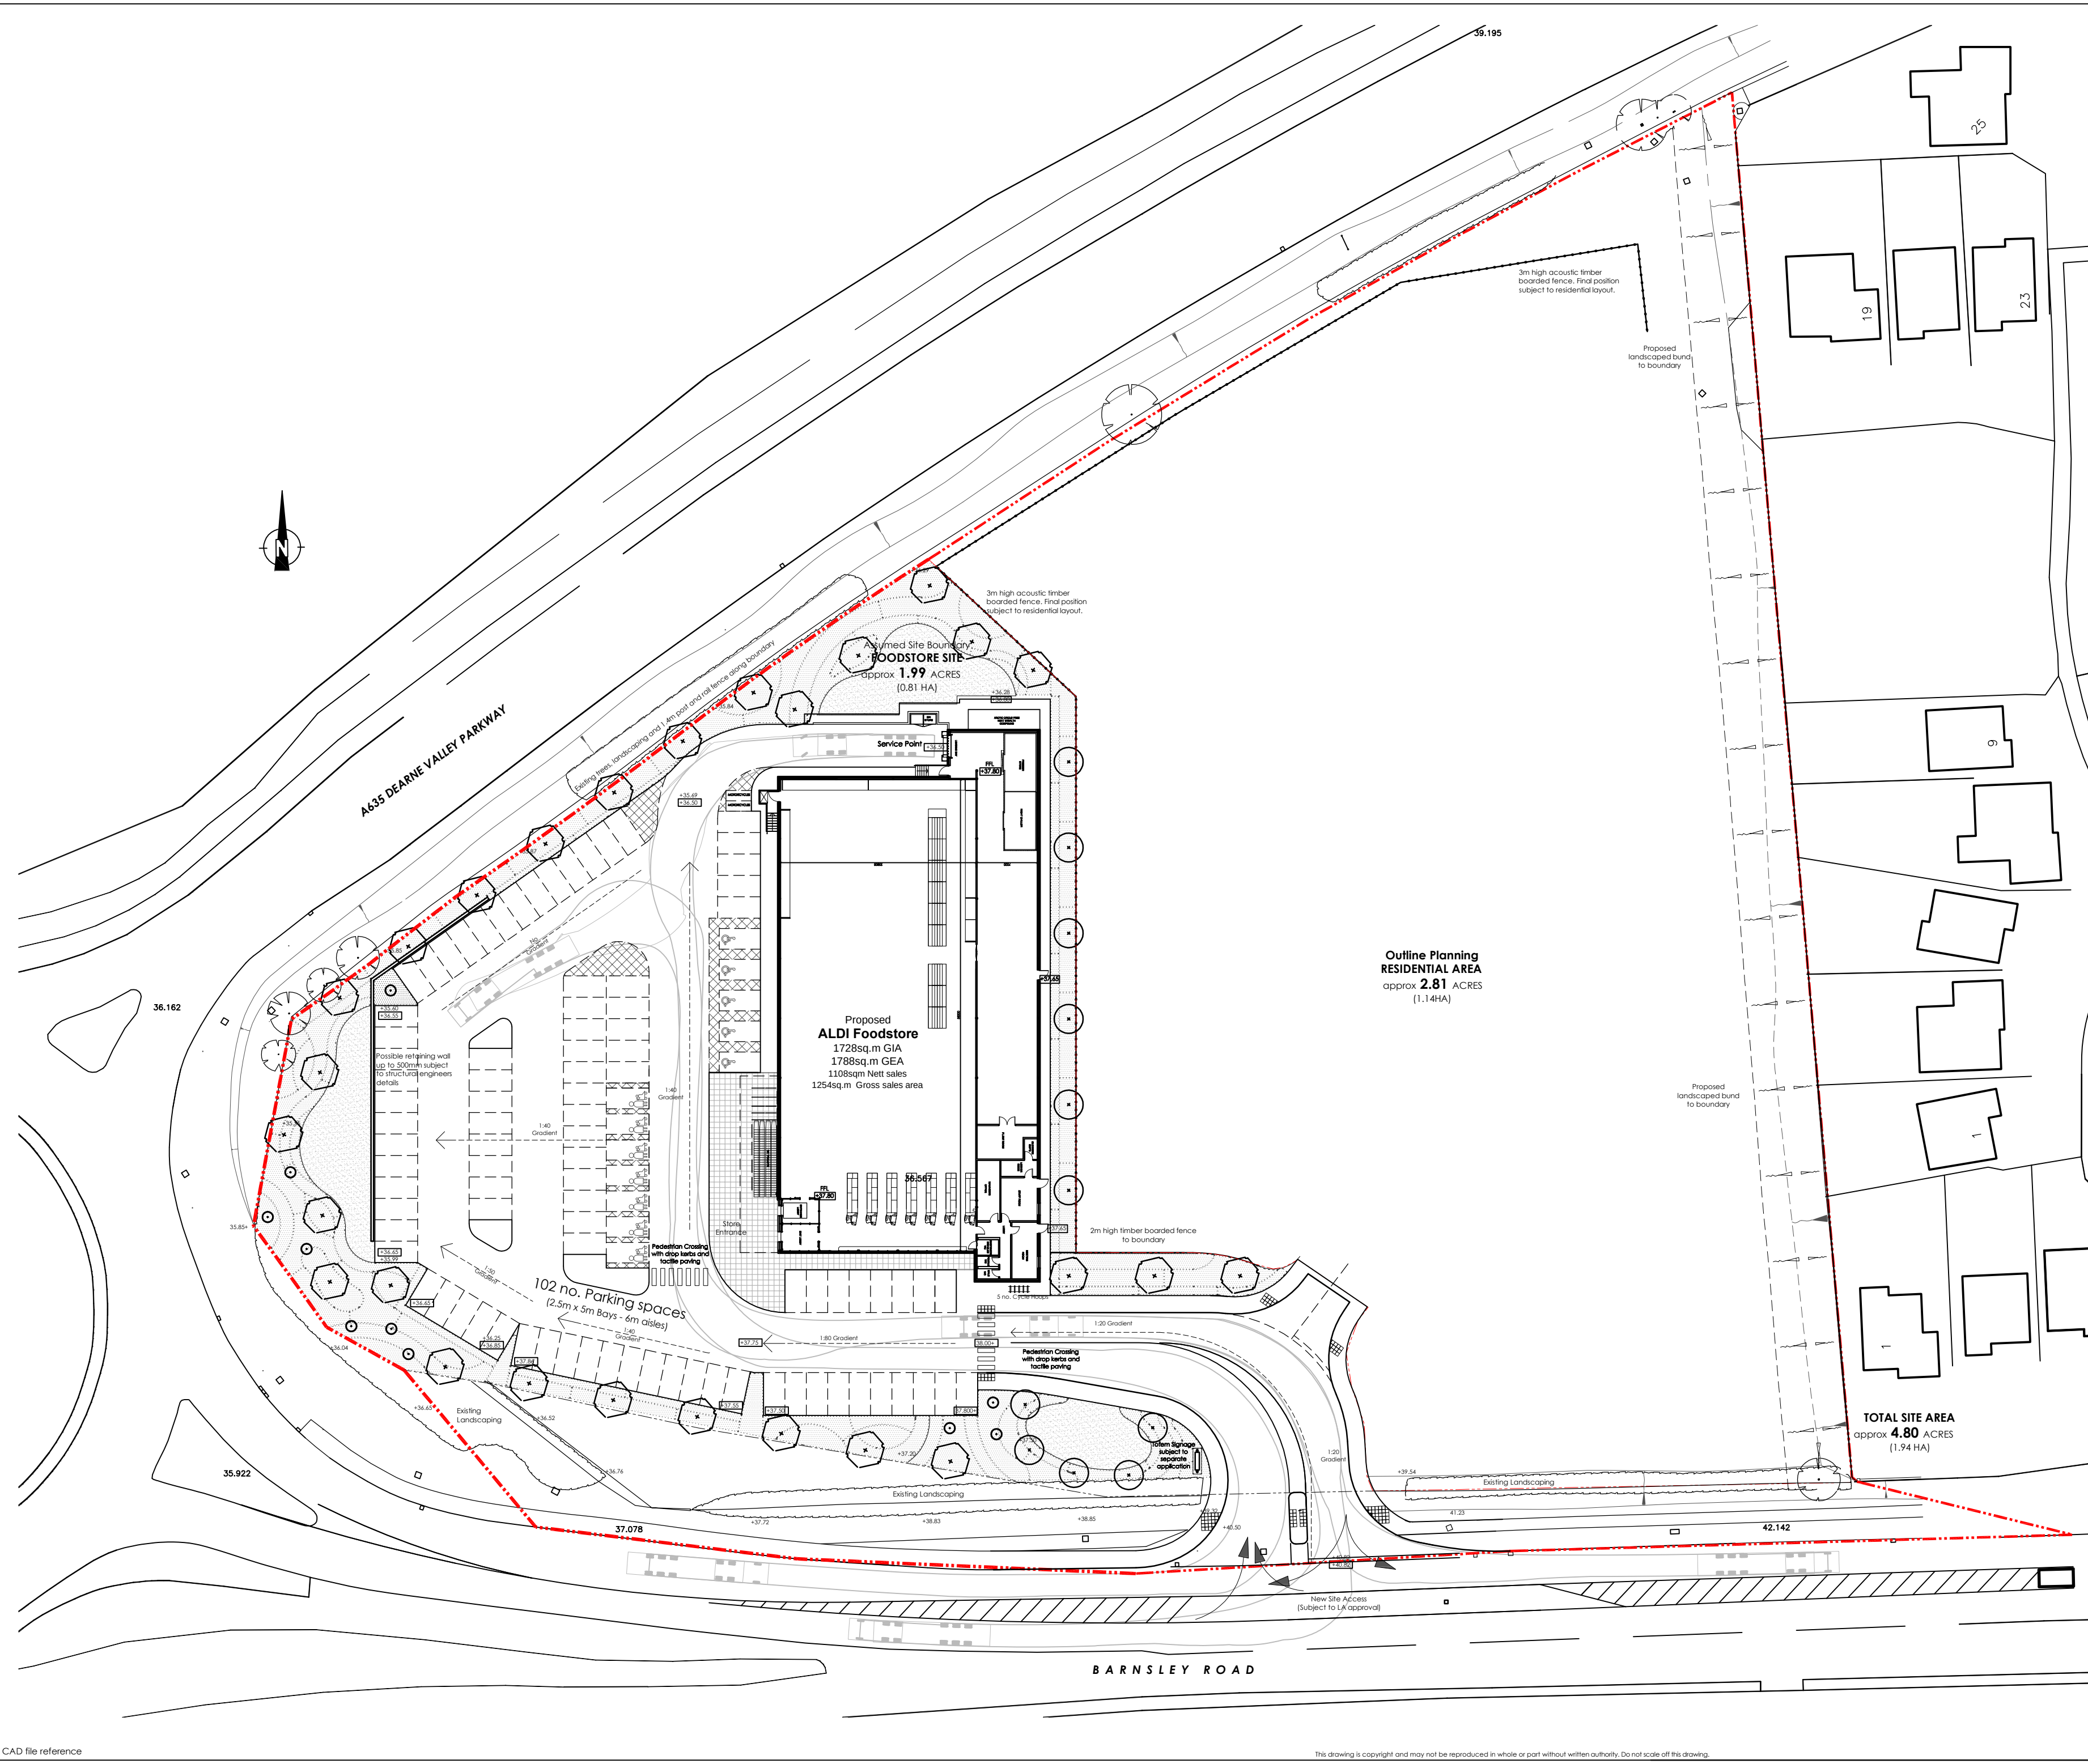

Outline Planning
RESIDENTIAL AREA
approx **2.81** ACRES
(1.14HA)

TOTAL SITE AREA
approx **4.80** ACRES
(1.94 HA)

Revisions	A	Aldi store layout updated with nib	22.10.14
Project Title	Proposed Development		
	Barnsley Road Highgate Goldthorpe		
Client	ALDI Stores Ltd		
Status	PLANNING		
Scale	1:500	Drawing Size	
Drawn By	LH	Checked By	JDB
		Date	08/174
Drawing Title	Proposed Overall Site		
Job-Dwg No	1187-100		
	Rev	A	



THE HARRIS PARTNERSHIP WAKEFIELD
2 St. Johns North, Wakefield, WF1 3QA
t. 01924 291 800 f. 01924 290 072

THE HARRIS PARTNERSHIP MANCHESTER
1st floor Dale House, 35 Dale St,
Manchester M1 2HF
t. 0161 238 8555 f. 0161 244 5809

THE HARRIS PARTNERSHIP MILTON KEYNES
The Old Rectory, 79 High Street
Newport Pagnell, MK16 8AB
t. 01908 211 577 f. 01908 211 722

THE HARRIS PARTNERSHIP READING
101 London Road, Reading, RG1 5BY
t. 0118 950 7700 f. 0118 956 8642

THE HARRIS PARTNERSHIP

ARCHITECTS

www.harrispartnership.com