



Hard Landscape

- Yorkstone paving**
Material: Grey Greenmoor Rustic Yorkstone paving
Size: 600mm x random lengths x 63mm thick
Laying pattern: Transverse stretcher bond
Ref Drawing CHP_PLI_S2_DR_SW5_0810 Detail 04
- Vehicular grade resin bound gravel**
Proposed honey coloured resin bound gravel to footpath surface and South Terrace
Ref Drawing CHP_PLI_S2_DR_SW5_0810 Detail 03
- Grasscrete parking**
Pneumatically applied reinforced grass
Bays edged in 100x100 silver granite setts
Bays divided using geo synthetic parking markers
Ref Drawing CHP_PLI_S2_DR_SW5_0810
- Stone feature wall**
Extracts of history carved into the sandstone wall
Material: Buff Diamond sawn York stone
Edge: 10mm rounded edge
Ref view 3
Ref drawing CHP_PLI_S2_DR_SW3_0804

- Vehicular grade tarmac**
Edge: 100x100 silver granite setts
Ref Drawing CHP_PLI_S2_DR_SW5_0810
- Pedestrian grade hoggin footpath**
Improved access to the historic midden
Ref Drawing CHP_PLI_S2_DR_SW5_0810 Detail 01
- Pedestrian grade resin bonded footpath**
Resin bonded surface to footpaths joining the South Terrace
Ref Drawing CHP_PLI_S2_DR_SW5_0810 Detail 02
- Disabled parking bays**
Bay Size: 6.1 x 3.6m
Granite setts to define edge of bays

- Extension to existing stone retaining wall**
Length of extension: 10500mm
Height: 400mm
- Removable bollards**
Epping Hardwood Timber Bollards
Ref drawing CHP_PLI_S2_DR_SW3_0804
- Base for future Marquee**
27000 x 9000mm
Honey coloured resin bound gravel to marquee base
Resin bound gravel to have hardwood timber edging
- Yorkstone setts**
100 x 100mm
Buff to grey

Soft Landscape

- Screen planting**
Drifts of perennial planting to follow the contours of the mound
Ref CHP_PLI_S2_DR_SW4_310 palette 1b
- Mass shrub planting**
All year round greening of the entrance to the forecourt and midden
Ref CHP_PLI_S2_DR_SW4 palette 1a

1. View from road looking over the grass mounding to the museum



2. Eye level view walking down the proposed footpath towards the museum



3. Exiting the hall with views onto interpretive seating



4. Views driving into proposed disabled parking



DRAWING NOTES:

GENERAL:

1. COPYRIGHT OF THIS DRAWING IS VESTED IN PLINCKE AND IT MUST NOT BE COPIED OR REPRODUCED WITHOUT CONSENT.
2. DO NOT SCALE FROM THIS DRAWING - DIMENSIONS GOVERN. IF IN DOUBT, ASK!
3. ALL DIMENSIONS ARE IN MILLIMETRES UNLESS NOTED OTHERWISE. ONLY FIGURED DIMENSIONS ARE TO BE TAKEN FROM THIS DRAWING.
4. ALL DIMENSIONS SHALL BE VERIFIED ON SITE BEFORE PROCEEDING WITH THE WORK. ALL CONTRACTORS MUST VISIT SITE AND BE RESPONSIBLE FOR TAKING AND CHECKING ALL DIMENSIONS RELATIVE TO THEIR WORK.
5. PLINCKE SHALL BE NOTIFIED IMMEDIATELY BY EMAIL OF ANY DISCREPANCIES.
6. PLINCKE ACCEPTS NO LIABILITY FOR ANY EXPENSE, LOSS OR DAMAGE OF WHATSOEVER NATURE AND HOWEVER ARISING FROM ANY VARIATION MADE TO THIS DRAWING OR IN THE EXECUTION OF THE WORK TO WHICH IT RELATES WHICH HAS NOT BEEN REFERRED TO THEM AND PRIOR APPROVAL OBTAINED.
7. ALL PLINCKE DRAWINGS TO BE READ IN CONJUNCTION WITH ALL RELEVANT ARCHITECTURAL, C&S ENGINEERS AND M&E ENGINEERS DRAWINGS AND SPECIFICATIONS.

REFERENCE FILES:


CONSULTANT	REFERENCE FILE	DATE RECEIVED

HEALTH, SAFETY & ENVIRONMENTAL INFORMATION:

1. IT IS ASSUMED THAT ALL WORKS ON THIS DRAWING WILL BE CARRIED OUT BY A COMPETENT CONTRACTOR AND, WHERE APPROPRIATE, WORKING TO AN APPROVED METHOD STATEMENT.
2. THIS DRAWING IS TO BE READ IN CONJUNCTION WITH ALL OTHER HAZARDS / RISKS WHICH HAVE BEEN IDENTIFIED AND RECORDED WITHIN THE PRE-CONSTRUCTION INFORMATION PACK AND / OR THE CONSTRUCTION PHASE H&S PLAN.
3. IN ADDITION TO THE HAZARDS / RISKS NORMALLY ASSOCIATED WITH THE TYPES OF WORK DETAILED ON THIS DRAWING, NOTE THE FOLLOWING:

ITEM N°	RISK REGISTER DETAILS

P01	PLANNING PROPOSALS	SS	AA	05/05/16
REV	DESCRIPTION	DRAWN	CHECK	DATE
KEY PLAN				

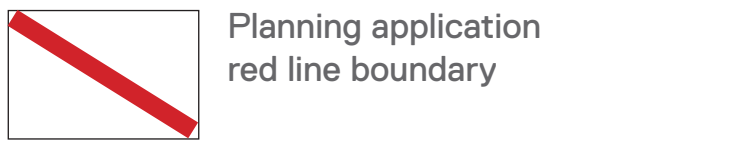

Ref drawing CHP_PLI_S2_DR_PLA_0110 for extent of works

Proposals submitted for LBC



plincke.

MANCHESTER
t: 0161 237 9223
e: north@plincke.co.uk

LONDON
t: 0207 739 3330
e: london@plincke.co.uk

PROJECT TITLE
CANNON HALL PARKS FOR PEOPLE

DRAWING TITLE
FORECOURT: LAYOUT/HARD LANDSCAPE

PROJECT No.
0292

DRAWING No.
CHP_PLI_S2_DR_LC1_0220

REVISION
P01

SCALE BAR @ 1:250

0 2.5 5.0 12.5 22.5m

SCALE @ A1
1:200
DATE
05/05/16