


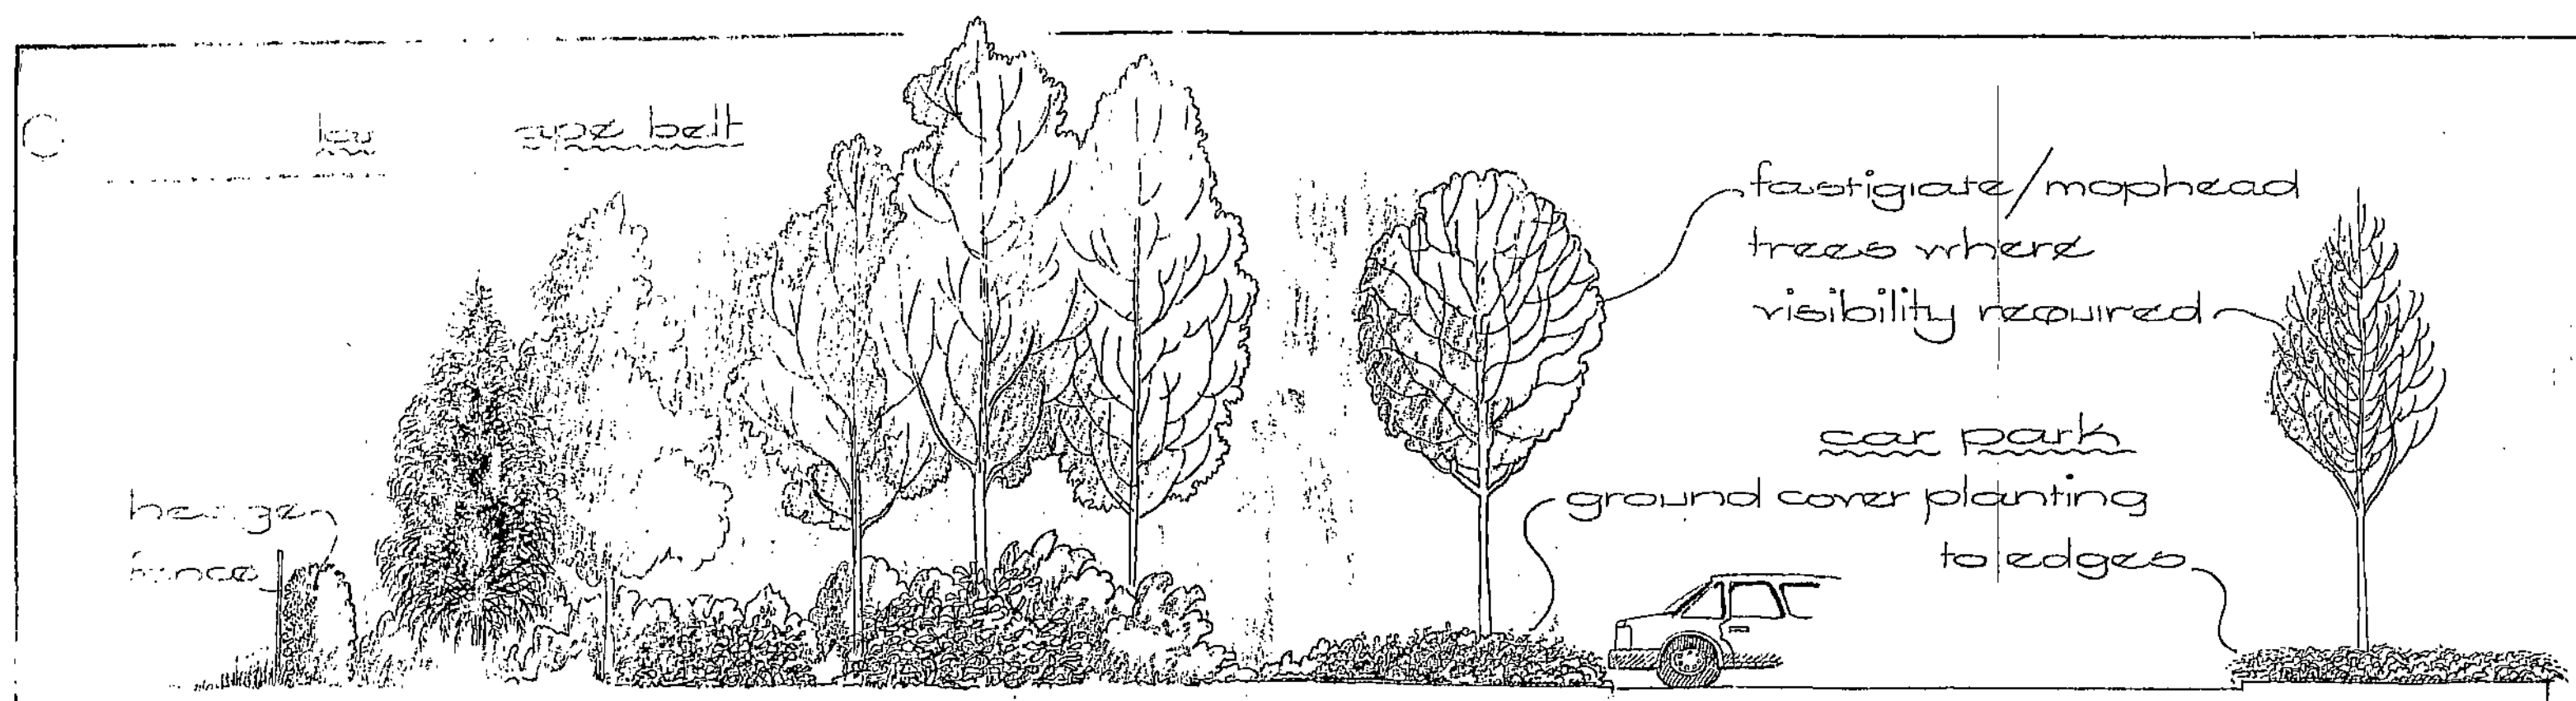

02 FEB 2010
Barnsley Borough Council

BARNISLEY
Barnsley Borough Council
2 JUN 1999
DEPARTMENT OF PLANNING
AMENDED PLANS

BARNISLEY
Barnsley Borough Council
APPROVED TOWN PLANNING
23 JUN 1999



Security fence to outer perimeter with 2m high security fence - green weldmesh
Beech hedge (*Fagus sylvatica*) at 450mm staggered centres.

Heavy tree & shrub planting behind with some ultimately large species -
fraxinus westof glorie, *acer platanoides* 'Emerald Queen', *Tilia petiolaris*,
pinus sylvestris etc. Medium species - *fraxinus ornus*, *sorbus aria lutescens*,
alnus cordata etc. Shrubs - taller species *amelanchier lamarkii*, *viburnum*
tinus, *prunus laurocerasus*, *buddleia davidii*, *cotoneaster cornubia*,
illex pyramidalis etc. at 1 per metre square. Mid height species in drifts
cornus midwinter beauty, *berberis thunbergii* & *b. roseglow*,
spiraea thunbergii, *lonicera ritida baggesens gold*,
photinia fraseri 'red robin', *fuchsia riccartonii*,
weigela florida, *cornus alba elegantissima*,
cornus alba spaethii at 3/m².

Smaller species to front edge & within parking
areas - *Symphoricarpos chenaulti hancock*,
Vinca minor purpurascens, *mahonia*,
aquifolium apollo, *euonymus fortunei*
emerald & gold, *euonymus silver*
queen, *cotoneaster repens* etc. 4/m².

Trees in these areas - maphead
or ascending trees - *sorbus*
intermedia brouwers,
malus tschonoskii,
sorbus in variety to maximise
security & visibility

EXISTING
LANDSCAPED
BOUNDARY

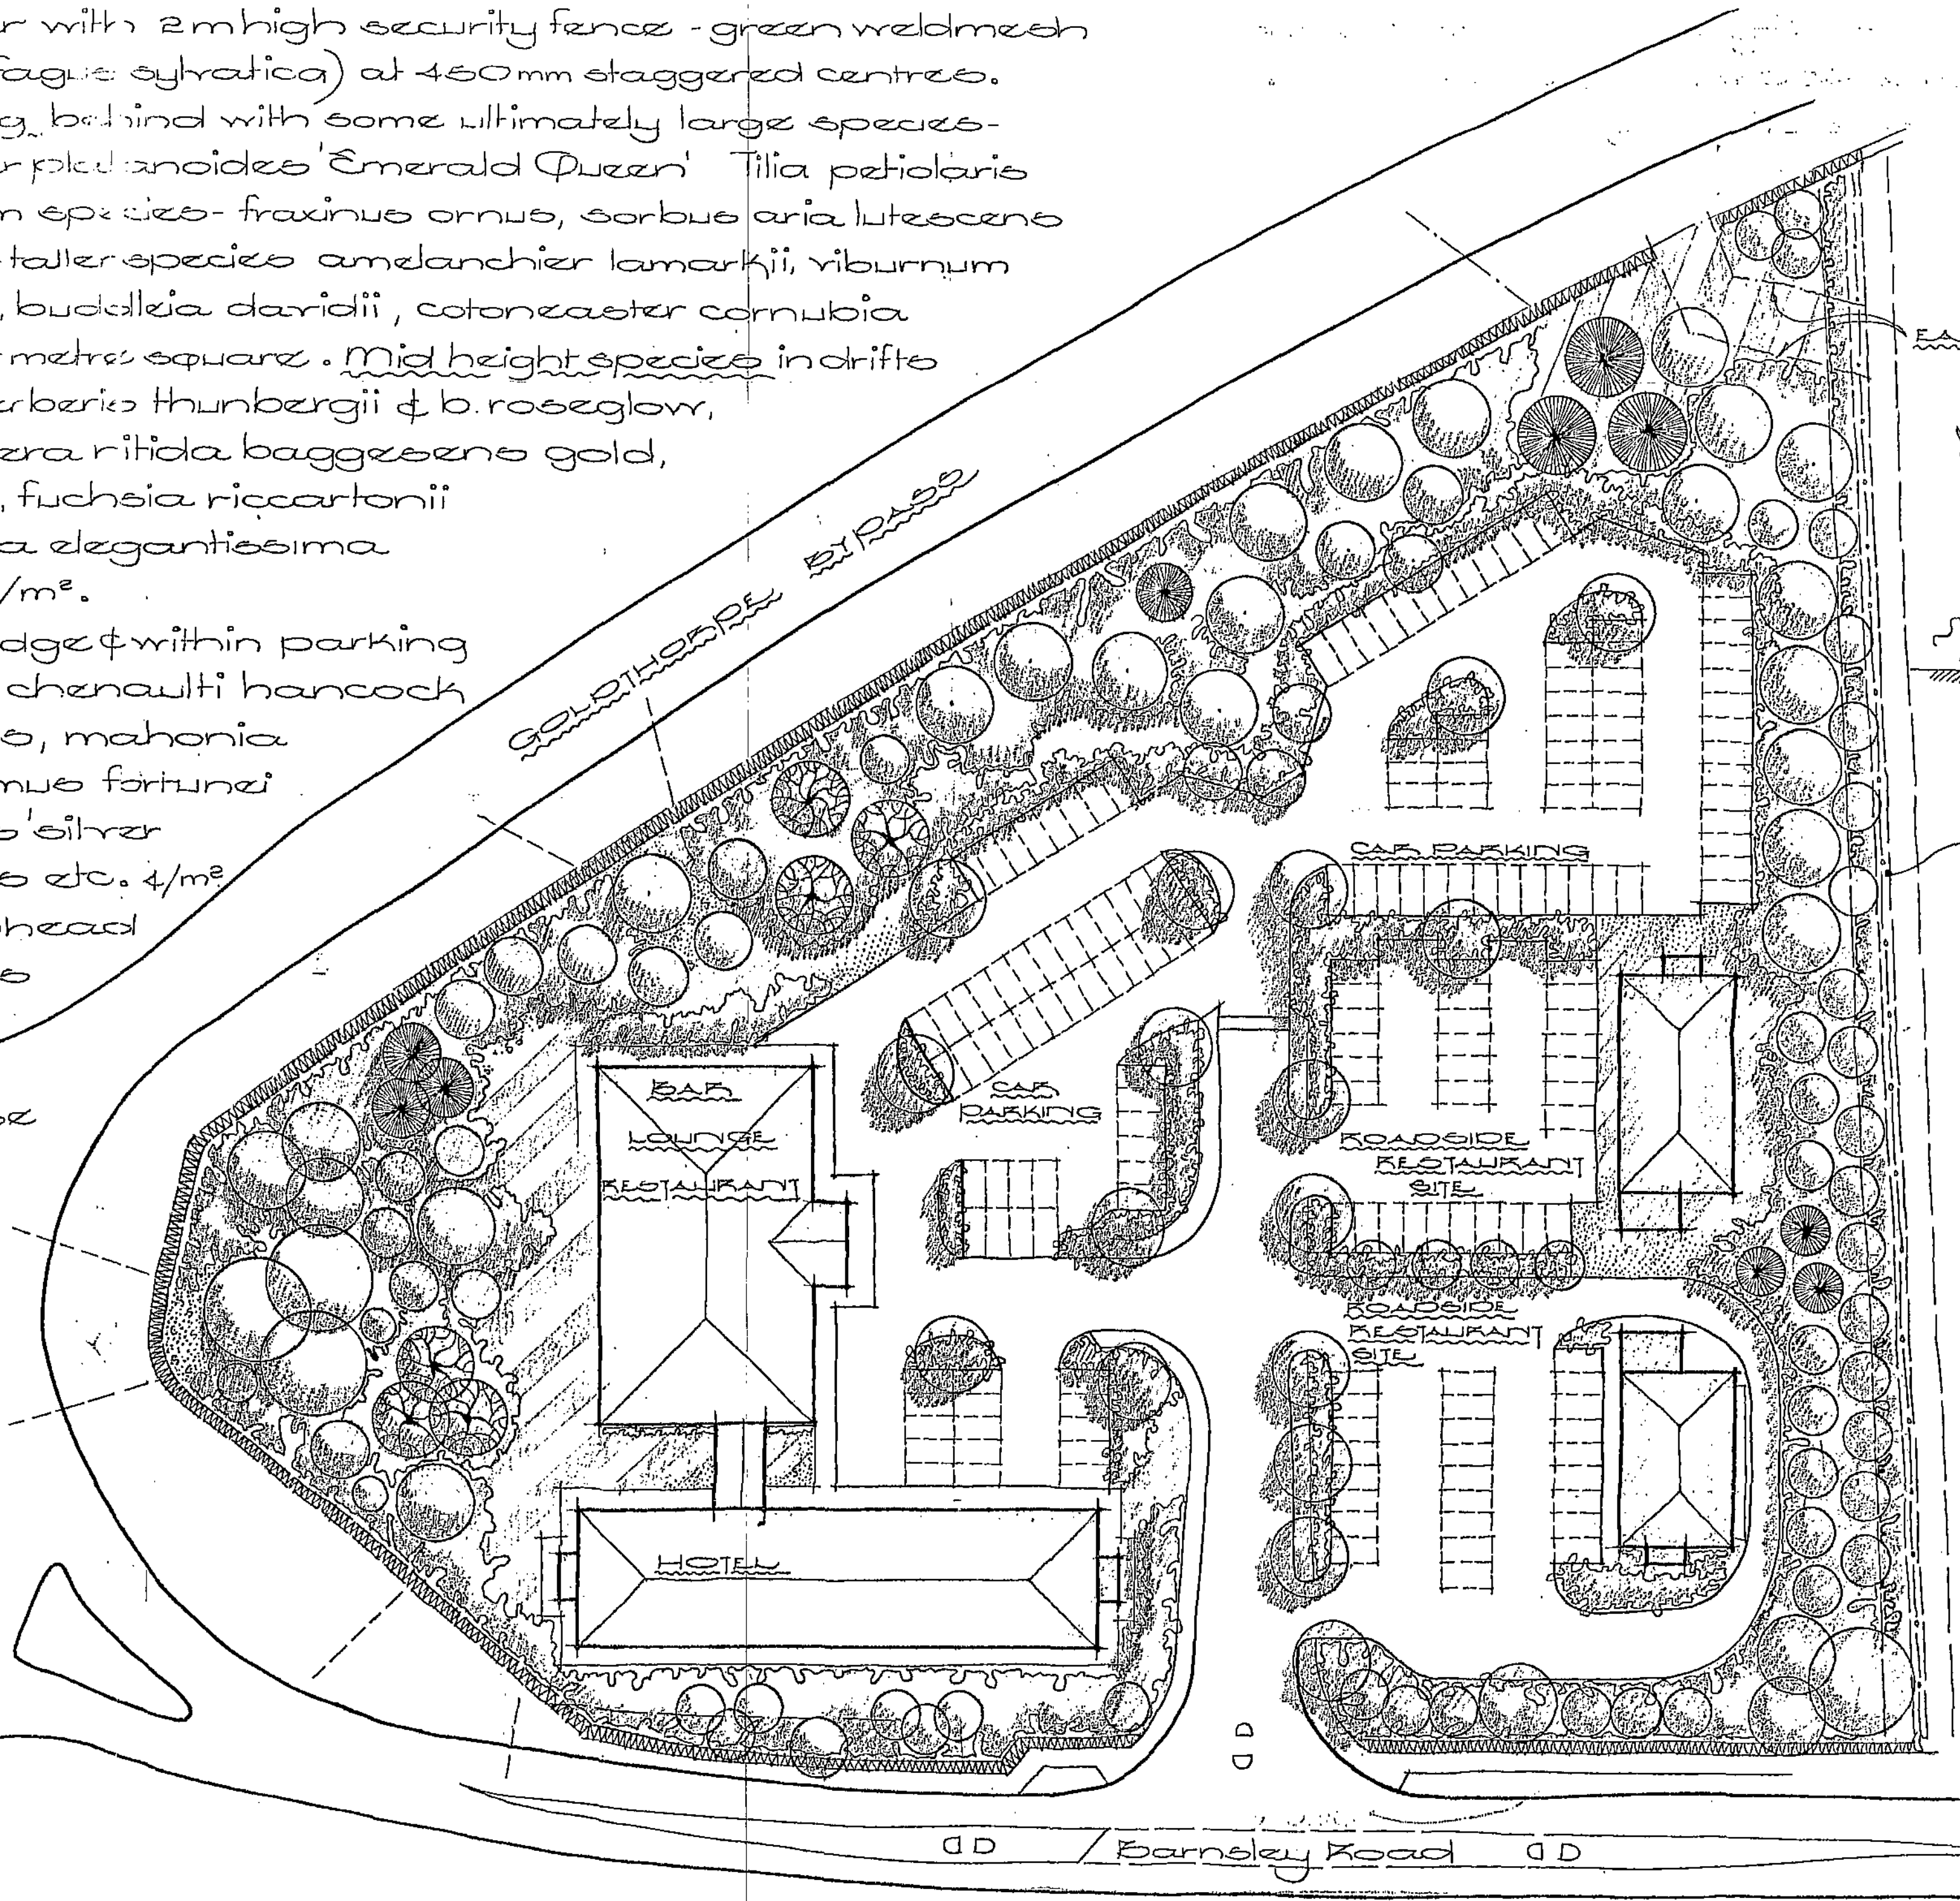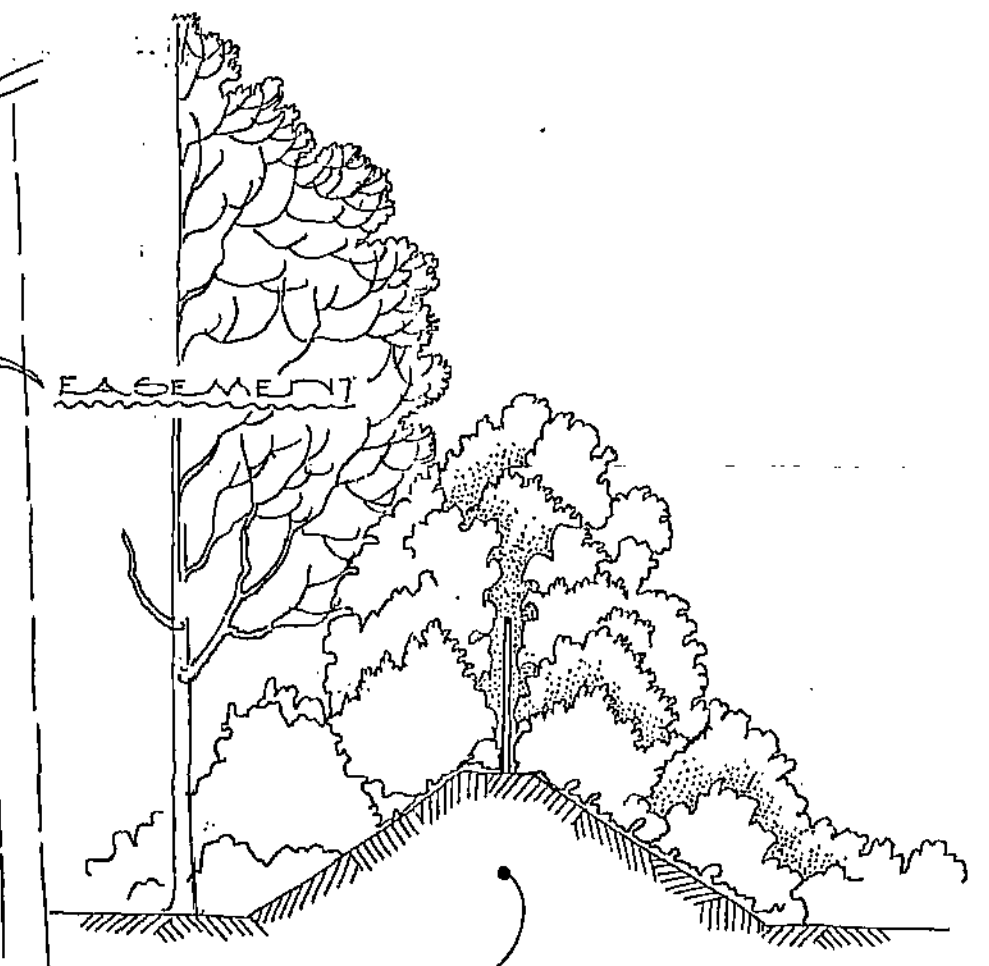

PROPOSED 7.0M OVERALL
WIDE EARTH BUNDING - 2 METRES
HIGH WITH A 2 METRE HIGH ACOUSTIC
FENCING

ADJACENT
RESIDENTIAL
DEVELOPMENT

NORDEK LTD.

BARNISLEY ROAD

GOLDTHORPE

LANDSCAPE - SKETCH

PROPOSALS FOR HOTEL

CANCELLARY DEVELOPMENT

MAY 99 1:500 DWG N° 232 - 2L

GARRY GREETHAM AND ASSOCIATES