




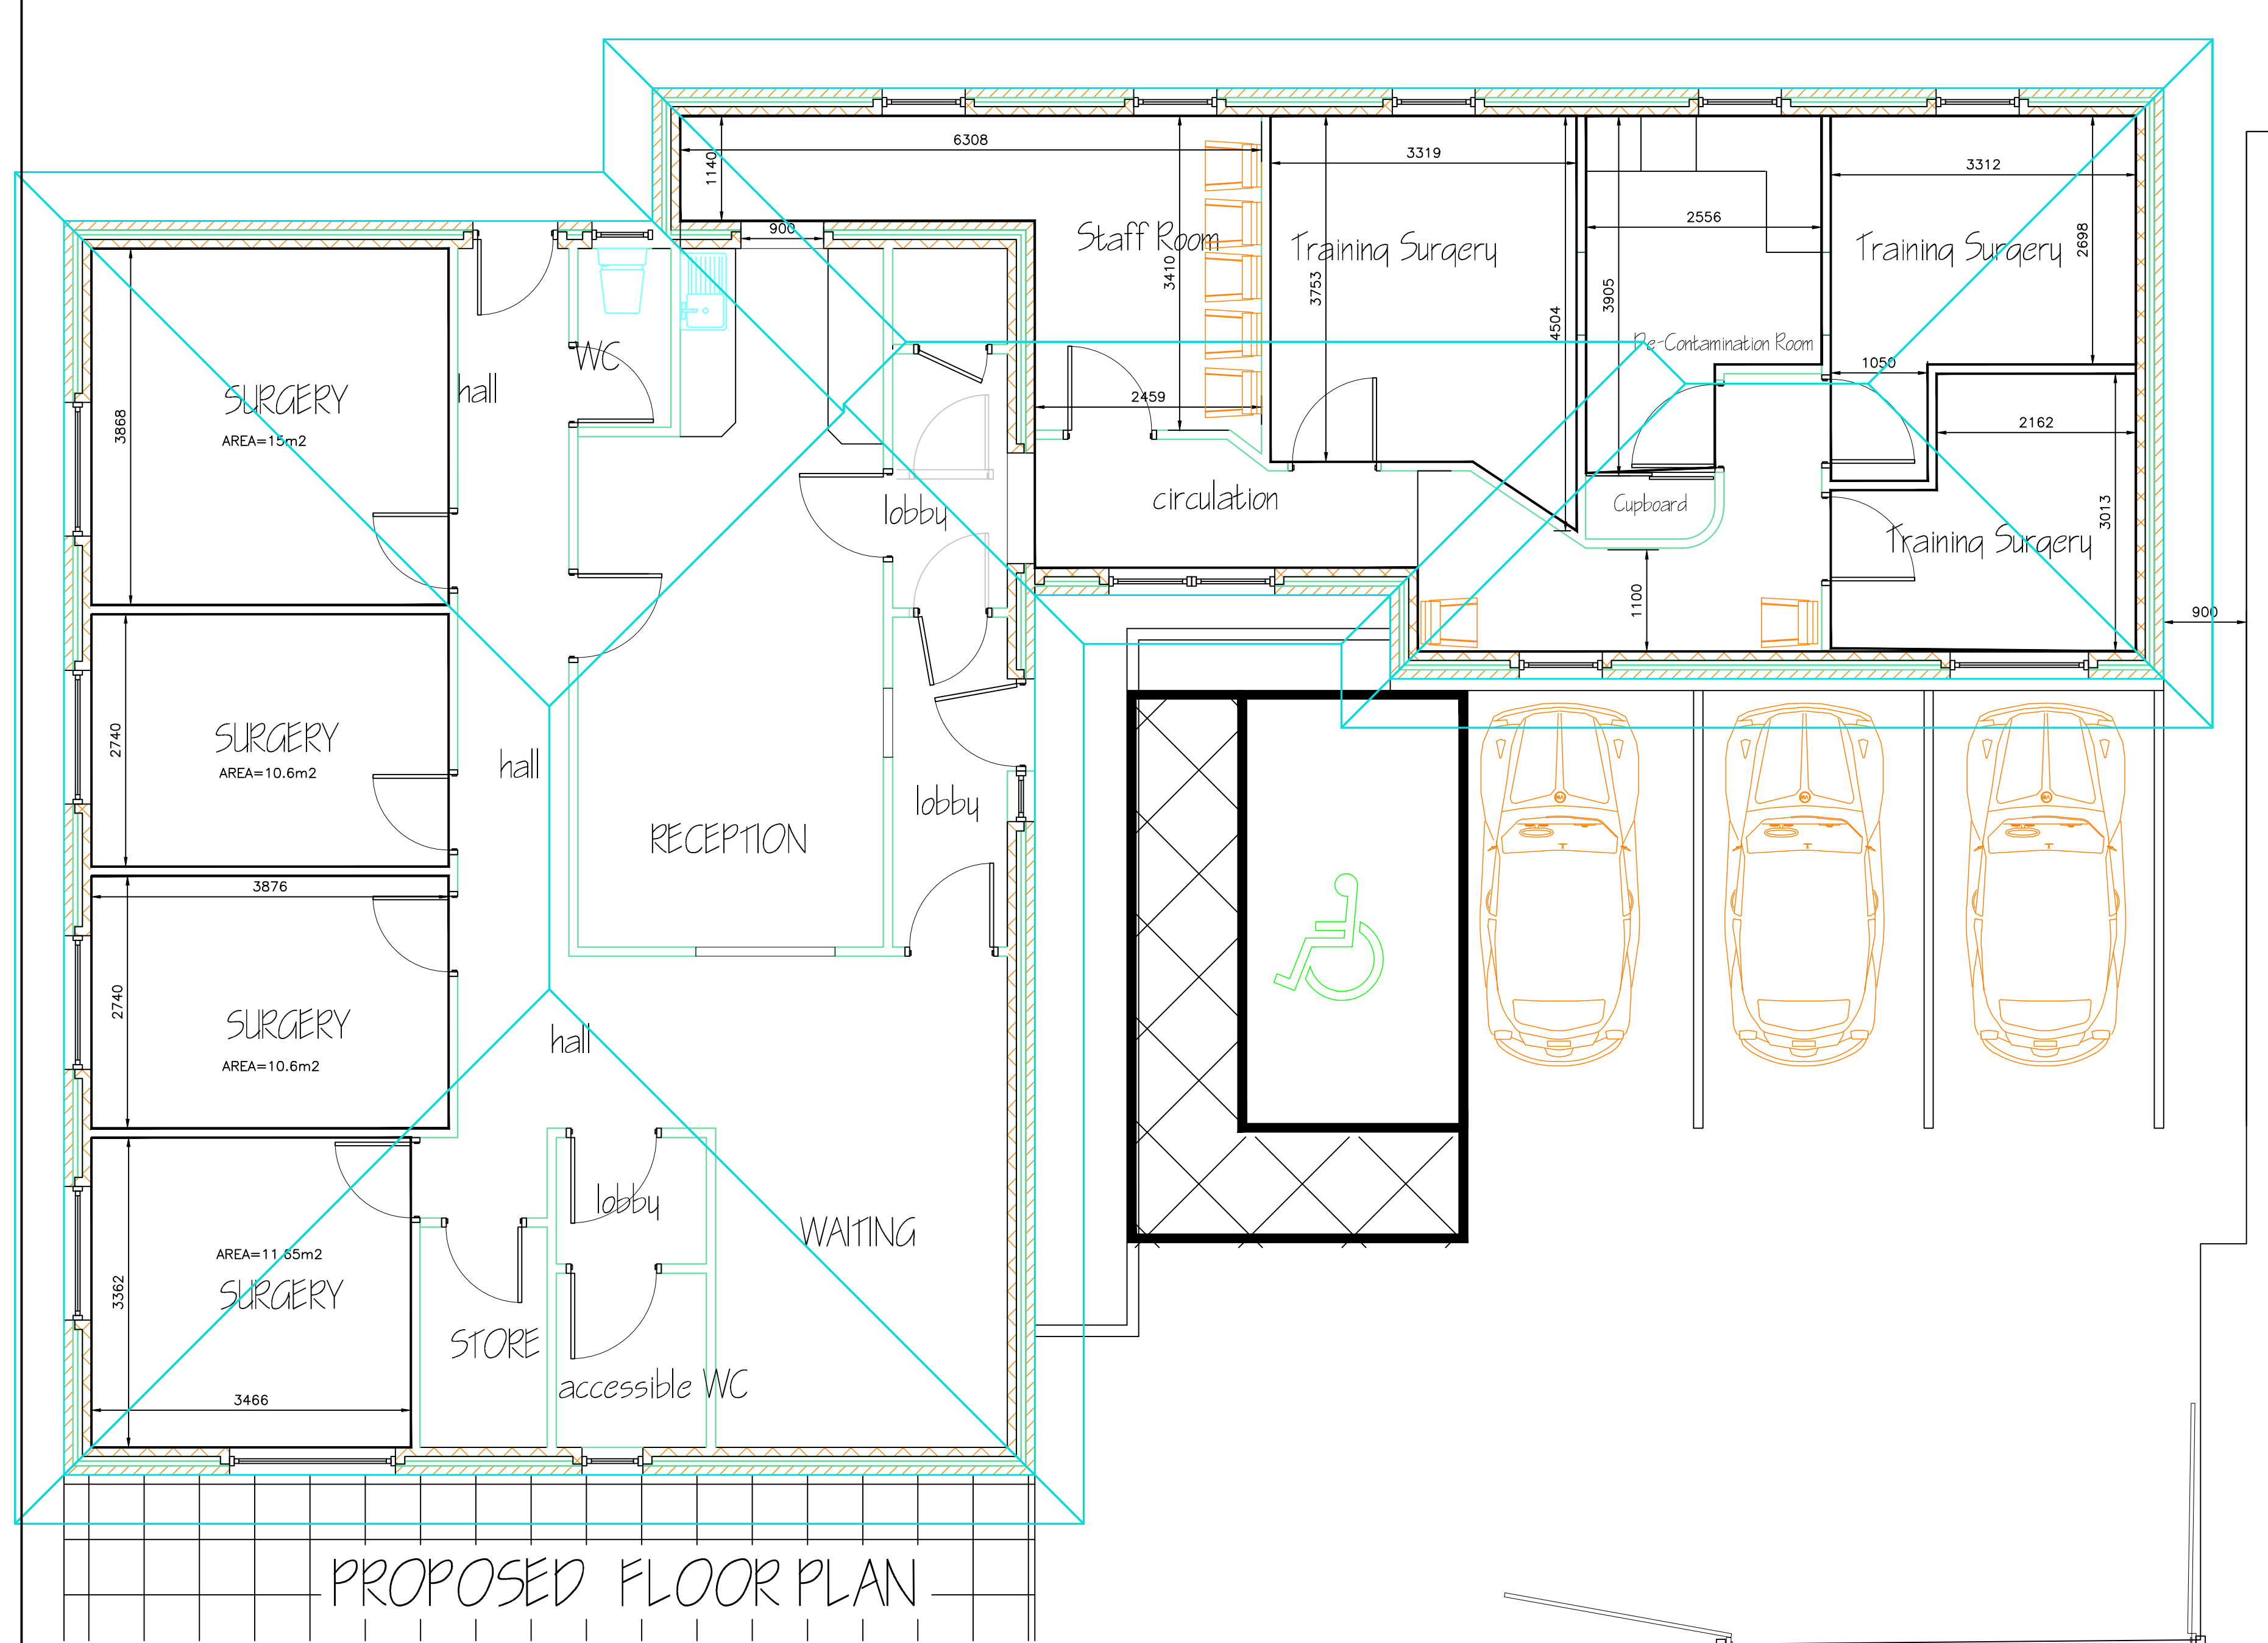


PROPOSED FLOOR PLAN

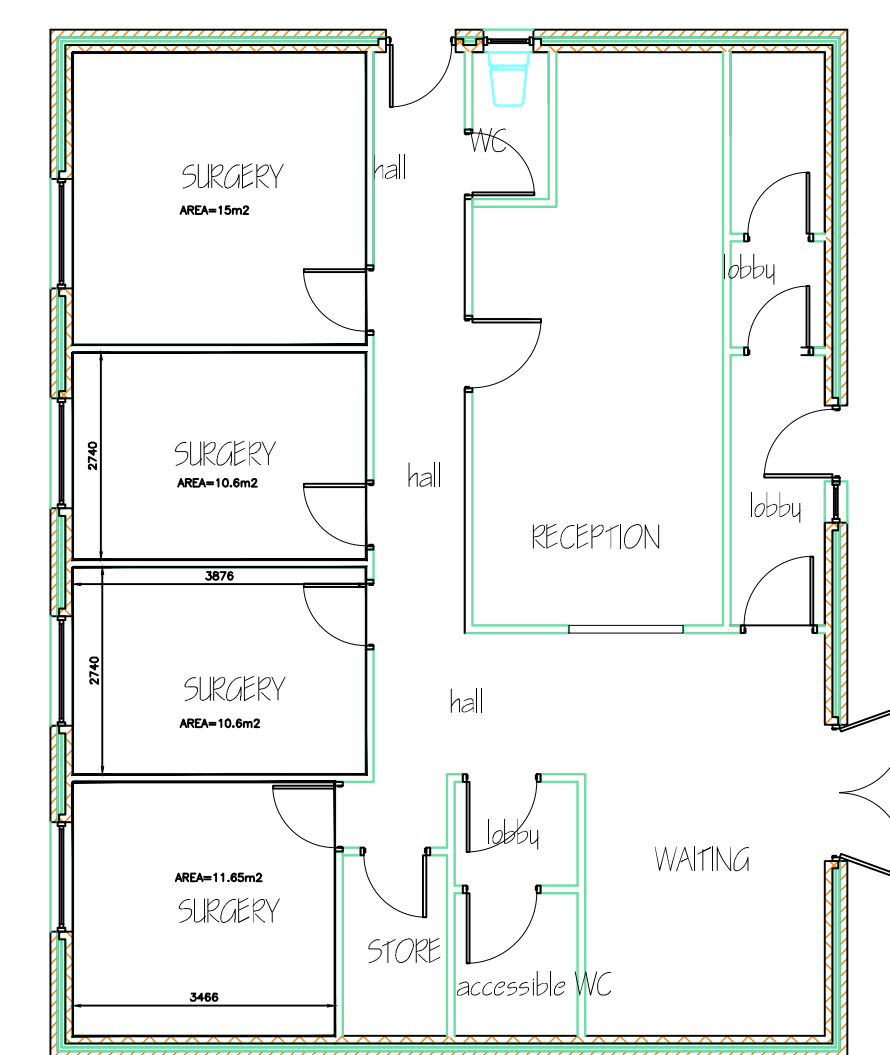

EXISTING FLOOR PLAN

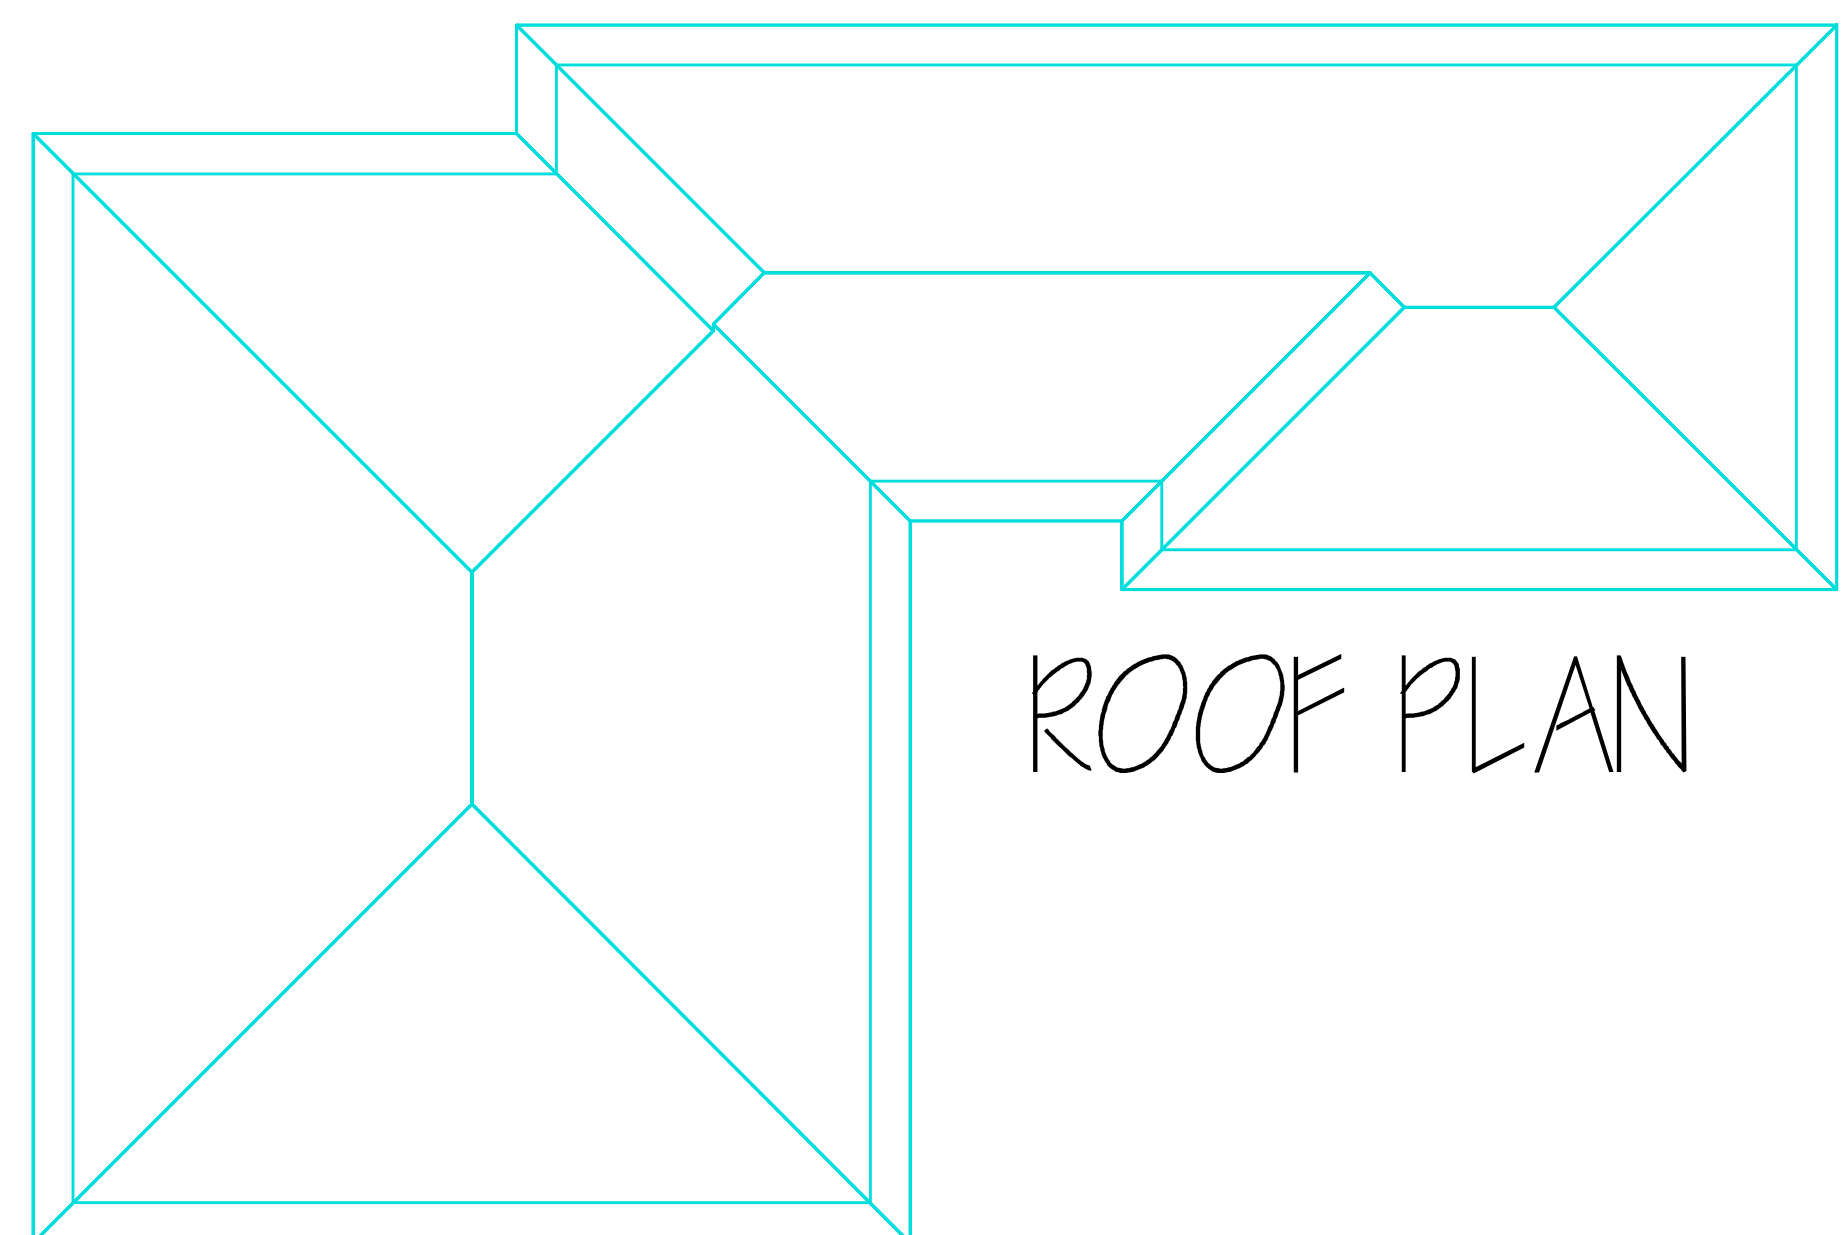


ROOF PLAN

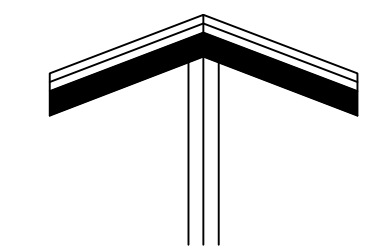

Actual depth of foundations to be determined on site.
All work to be to the satisfaction of the local authority.
All dimensions to be checked on site and any discrepancies must be notified immediately.
All dimensions are in millimetres unless otherwise stated.
Information given on this drawing is subject to local authority approval.
Do not scale this drawing.

**PROJECT
MANAGEMENT
services**

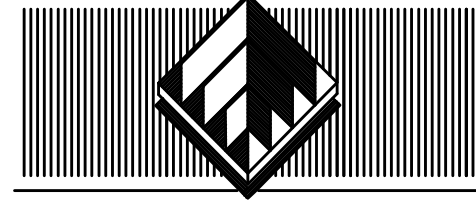

4 HUDDERSFIELD ROAD, BARNESLEY, SOUTH YORKSHIRE S70 2LT
TELEPHONE (01226) 286276
FAX (01226) 731265 E-mail: info@pmsdesign.co.uk
CLIENT

Darfield Dental Surgery
School Street Darfield
PROJECT Proposed Extension
Planning Proposals Sheet 2

FILE NAME	DWG.No	SCALE	DATE	DRAWN	REV.
soft_01.dwg	****/01	1:50 1:100	07/2009	JB	