
THIS DRAWING IS THE PROPERTY OF ASTLEY SIGNS, THE USE OF WHICH IN PART OR IN WHOLE IS NOT PERMITTED WITHOUT PRIOR CONSENT OF ASTLEY SIGNS.

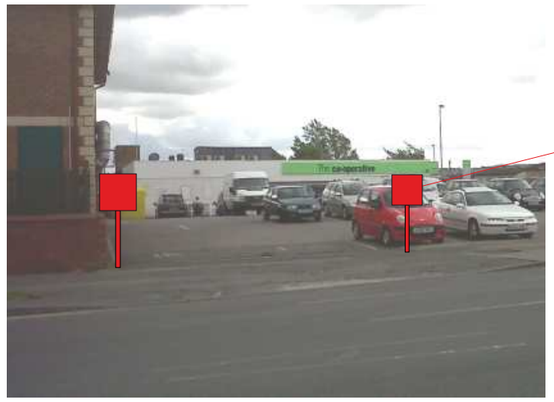


**Existing view**




**Existing view**



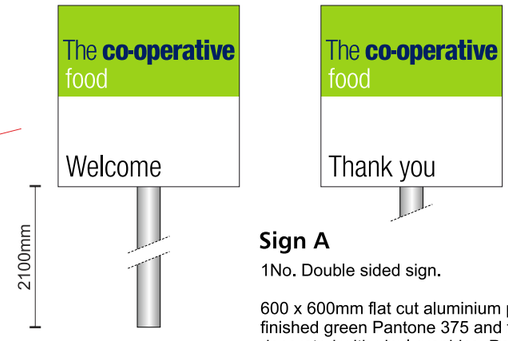

Scale 1:20

### Sign A

1No. Double sided sign.

600 x 600mm flat cut aluminium panel finished green Pantone 375 and face decorated with vinyl graphics. Panel fitted to a 76mm Dia. galvanised steel post using Signfix channel. Post fitted below ground level. Non illuminated.

**x2**

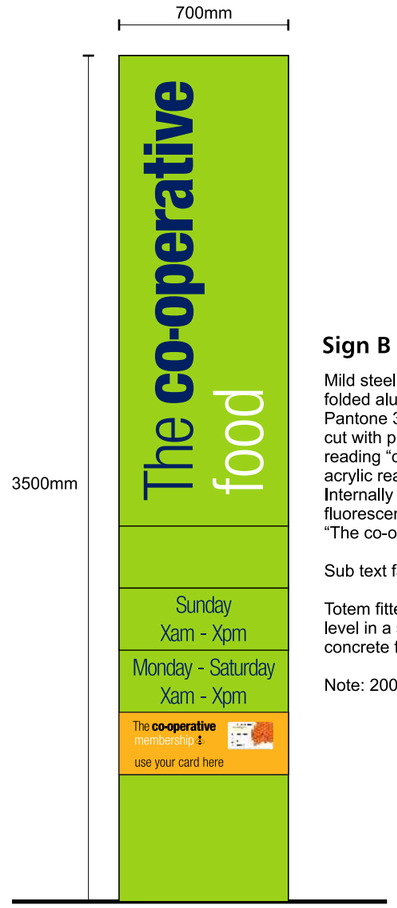


Scale 1:25

### Sign B

Mild steel framework, clad with folded aluminium panels finished Pantone 375. Face panels stencil cut with pushed through acrylic reading “co-operative” & backed up acrylic reading “The food”. Internally illuminated by means of fluorescent tubes, illuminating “The co-operative food” only.

Sub text face applied vinyl graphics.

Totem fitted below ground level in a suitably caged concrete foundation.

Note: 200mm Deep totem.

**Site:** The Co-operative food

**Store No:**

**Address:** Wakefield Rd, New Lodge, South Yorkshire, S71 3TY

**Drg No:** G7051 New lodge

**Rev:**

**Date:** 08.07.11

**Page:** 1 of 1

AstleySigns
Redforrest House, Queens Court North, Earlsway, Team Valley, Gateshead, NE11 0BP
Tel: 0191 491 0097 Fax: 0191 491 0158
www.astleysigns.com