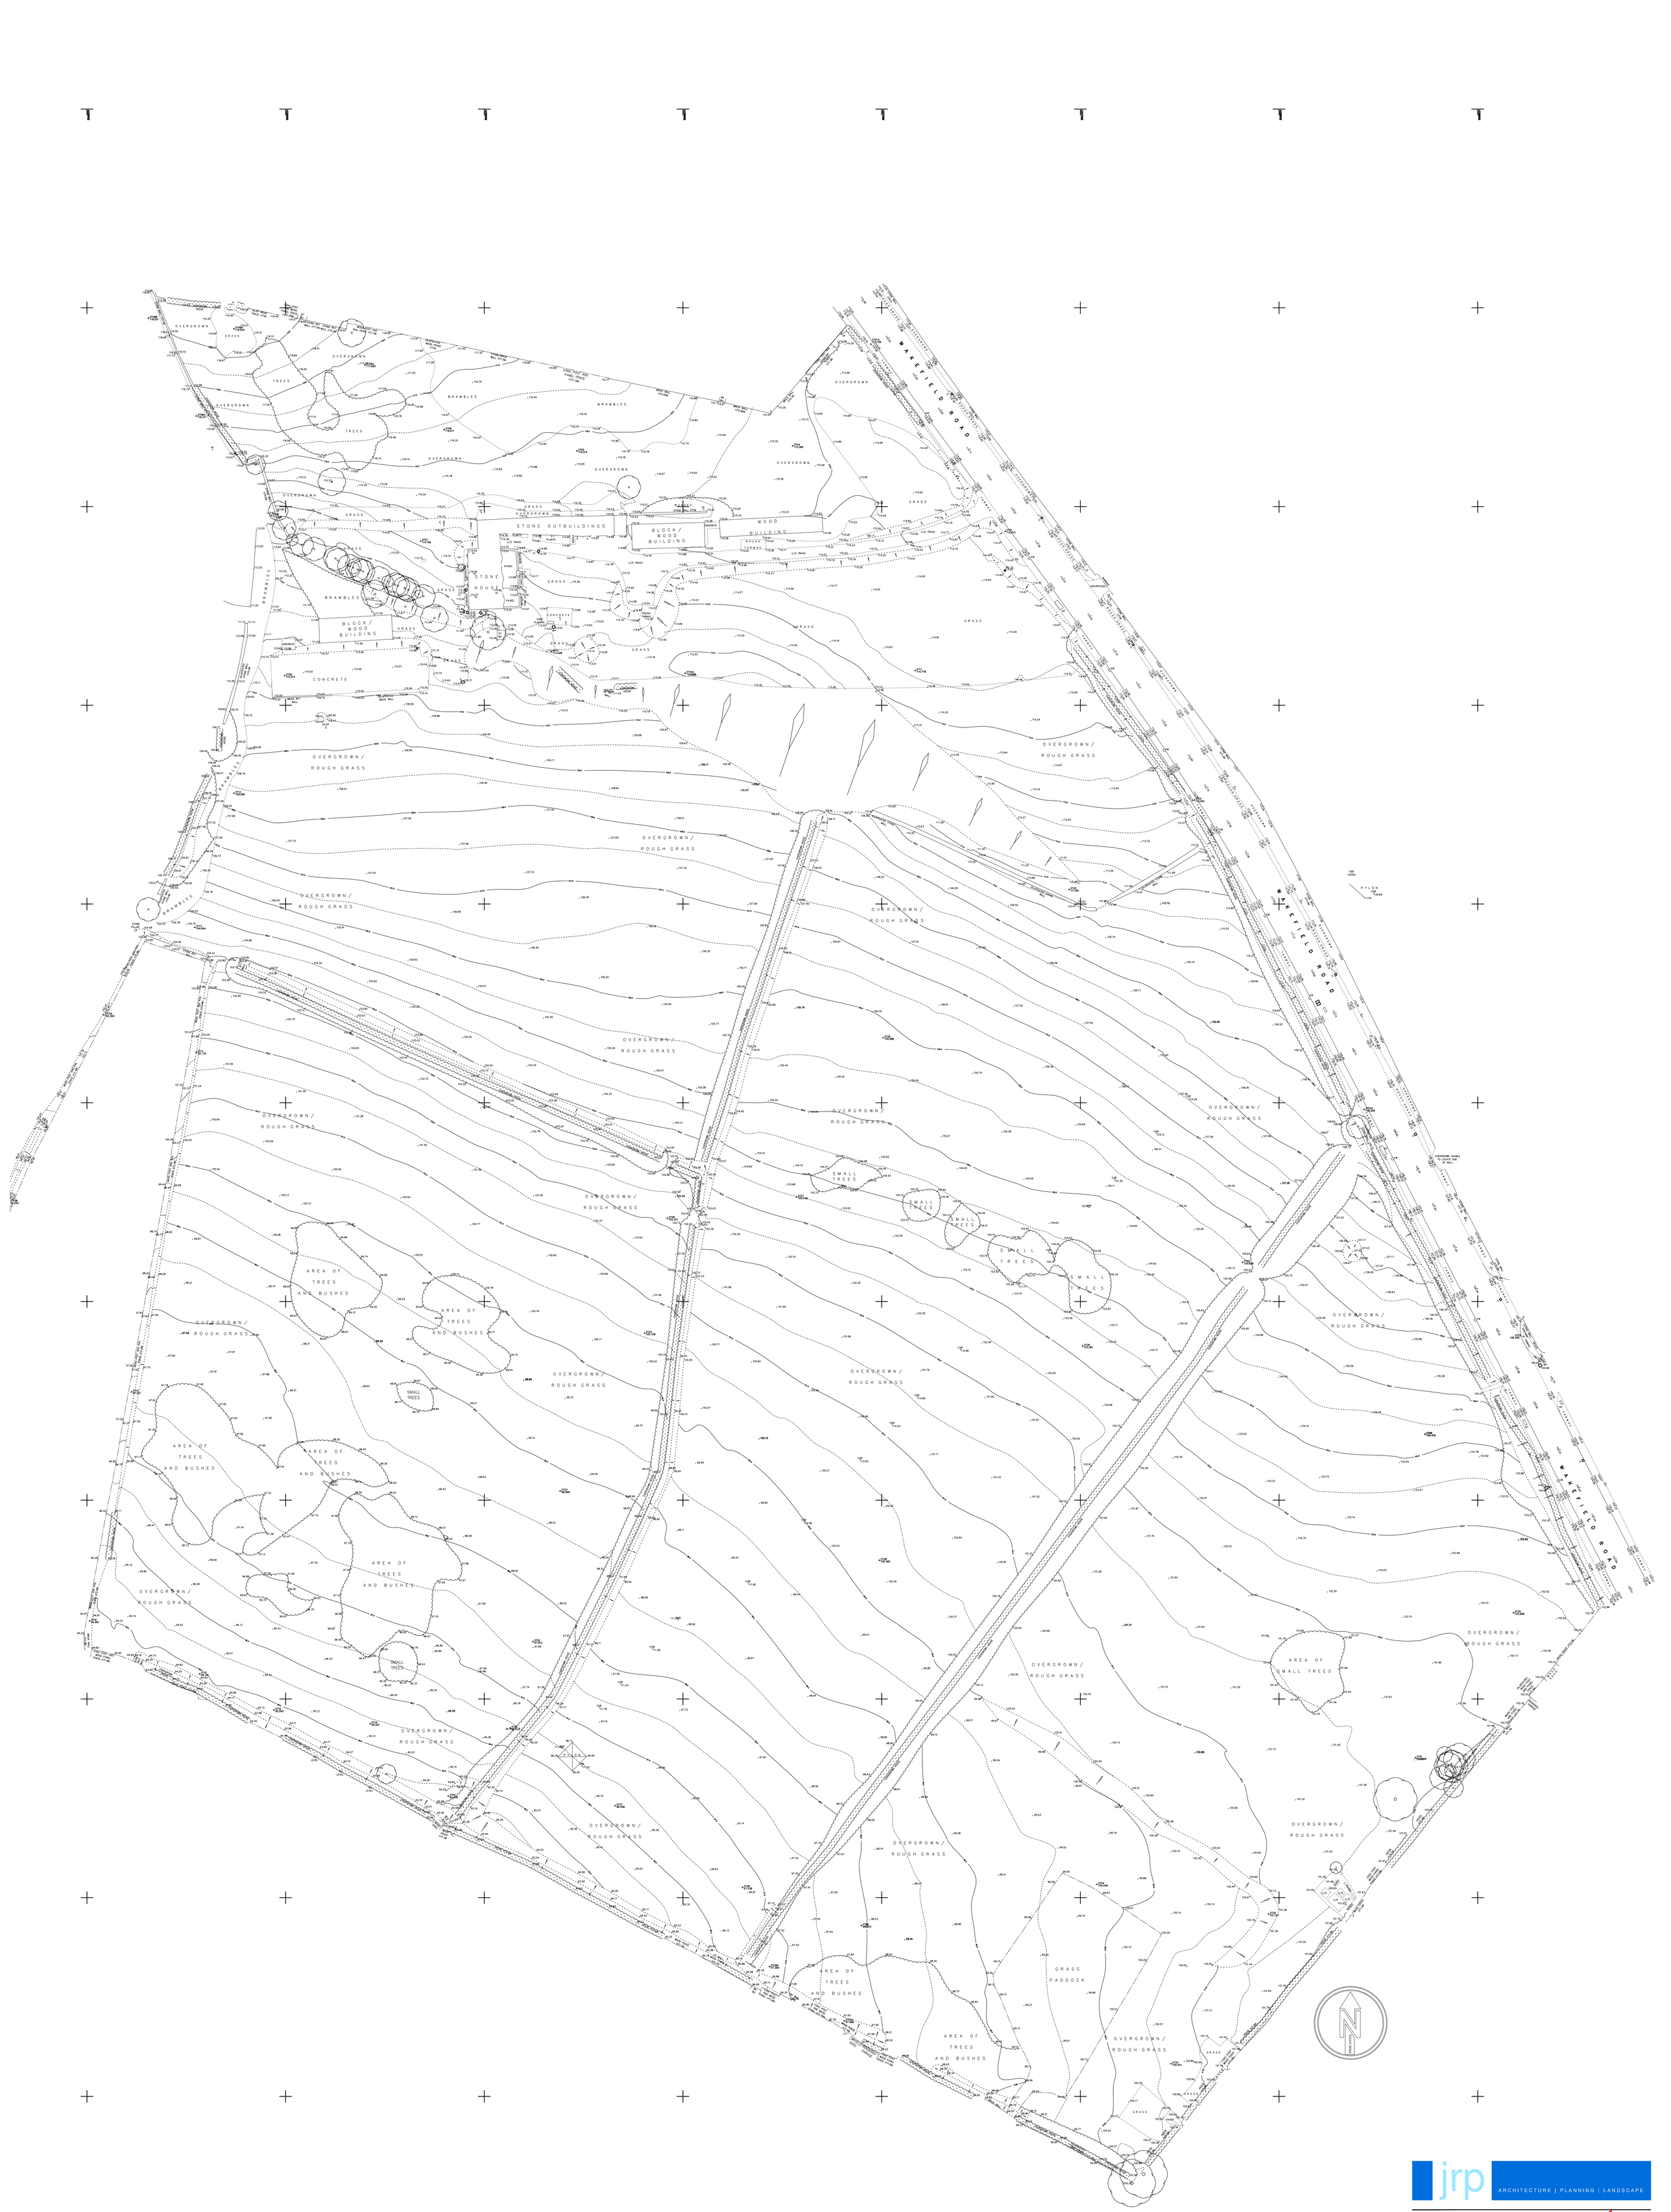


TOPO SURVEY

1:500 SCALE

10m 50m

Do not scale off this drawing - Only figured dimensions to be taken from this drawing. Drawings based on Ordnance Survey and/or existing record drawings - Design and Drawing content subject to Site Survey, Structural Survey, Site Investigations, Planning and Statutory Requirements and Approvals.
Authorised reproduction from Ordnance Survey Map with permission of the Controller of Her Majesty's Stationery Office. Crown Copyright reserved.

jrp
ARCHITECTURE | PLANNING | LANDSCAPE

CLIENT:

PROJECT:

DRAWING:

DRAWING NUMBER:

SCALE @ A0:

DRAWN: DATE:

CHECKED: DATE:

PRELIMINARY

14 MARINER COURT / CALDER PARK / WAKEFIELD / WF4 3FL
01924 383322 / www.jrpassoc.co.uk / info@jrpassoc.co.uk
jrpassociates is a trading style of John R Paley Associates Limited