




LEFT ELEVATION

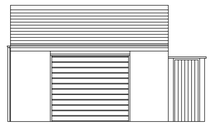


FRONT ELEVATION

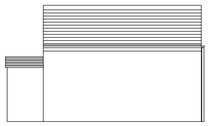

REAR ELEVATION

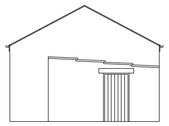

RIGHT ELEVATION

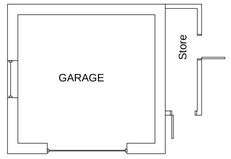

PLAN

EXISTING

GENERAL NOTES

THESE PLANS MUST NOT BE ACTED UPON UNTIL THEY HAVE BEEN APPROVED BOTH UNDER THE TOWN & COUNTRY PLANNING ACT 1990 AND IN ACCORDANCE WITH CLAUSE 14 AND 12 [2] (b) OF THE BUILDING REGULATIONS 2000 AND ANY SUBSEQUENT AMENDMENTS. SHOULD THE OWNER AND/OR CONTRACTOR COMMENCE WORK WITHOUT THE ABOVE APPROVALS THEY DO SO AT THEIR OWN RISK.

CONTRACTOR OR PERSON UNDERTAKING THE CONSTRUCTION TO CHECK ALL DIMENSIONS ON SITE BEFORE COMMENCEMENT OF ANY WORKS. ANY ANOMALIES MUST BE REPORTED.

DO NOT SCALE FROM DRAWINGS, FIGURED DIMENSIONS ONLY TO BE USED


NOTE: This drawing may not be copied, lent, used by a third party or reproduced in whole or in part without the express written permission of Anthony T Ward, Architectural Services

PARTY WALL ACT 1996:- It is the responsibility of the owner to make neighbours aware of this proposal

DIMENSIONS:- All dimensions are shown in millimetres except where stated otherwise

MATERIALS:- All materials to match existing materials unless directed otherwise by Planning Department


PRECEDENCE:- If in doubt, the text takes precedence over the drawing

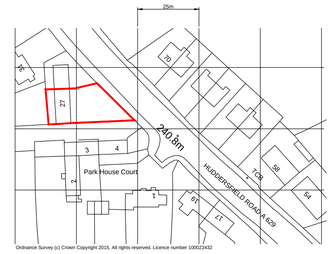


LOCATION PLAN 1/1250

Extent of ownership shown by RED line


LOCATION

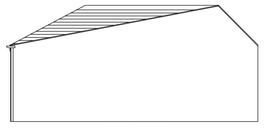


LEFT ELEVATION

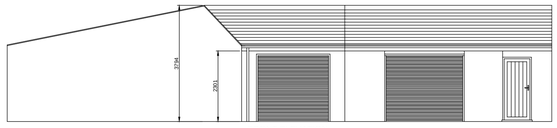


FRONT ELEVATION

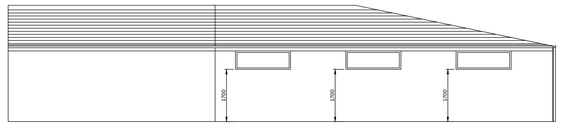


REAR ELEVATION

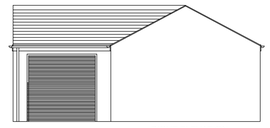

RIGHT ELEVATION

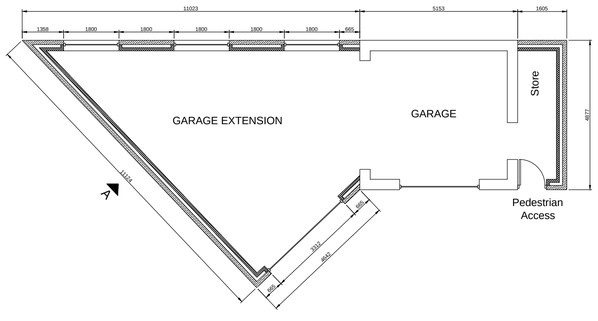

PLAN

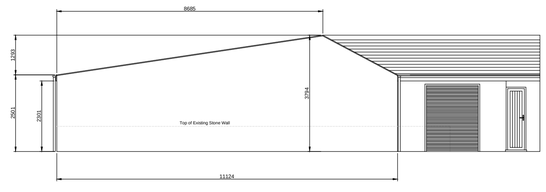

VIEW LOOKING IN THE DIRECTION 'A'
(SQUARE ONTO THE FACADE ADJACENT TO THE A629)

PROPOSED

ORIGINAL PAPER SIZE A1

B	01/12/15	Extra elevation added - square to A629 Requested by the planning department	
A	30/11/15	Existing store to side demolished and rebuilt	
Rev	Date	Details	By

Do not scale this drawing. All dimensions to be checked on site.

Address

27 Huddersfield Road
Ingbirchworth
PENISTONE
S36 7GF

Title

Proposed Single Storey Garage Extension

- BLOCK PLAN -

Client

Mr. R Turner

Agent

Anthony T Ward
Architectural Services

15 School Hill, Kirkburton, Huddersfield, HD8 0SG

Tel: 07980 865432

e-mail: anthony.ward1@yahoo.co.uk

drawn	checked	drawing no.	rev.
ATW		105/15/P/BLOCK	B
scales: 1/100 , 1/1250	date: 22/11/2015		