



Main roof slope to match existing.
Floor levels, gutters etc to line through and match existing.
First floor to be set back by 500 mm.

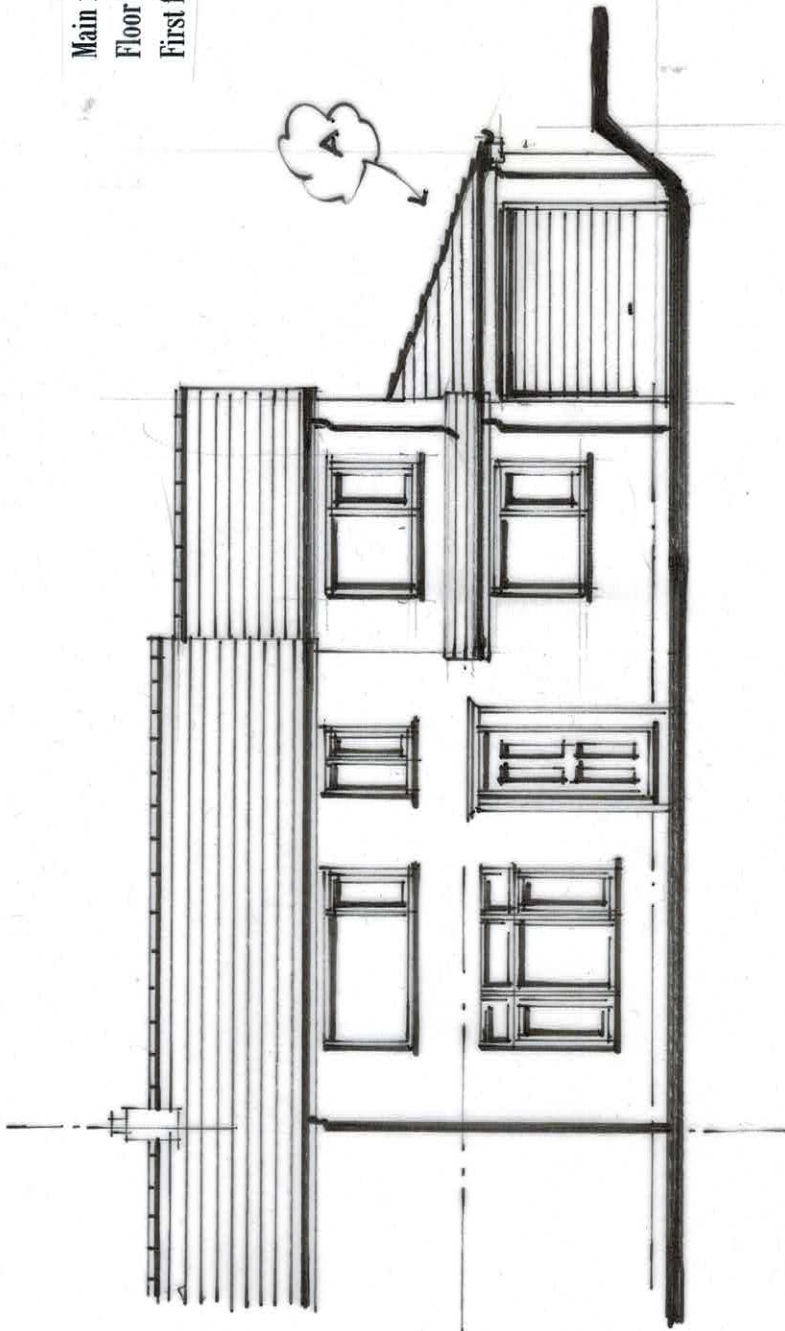


Front Elevation

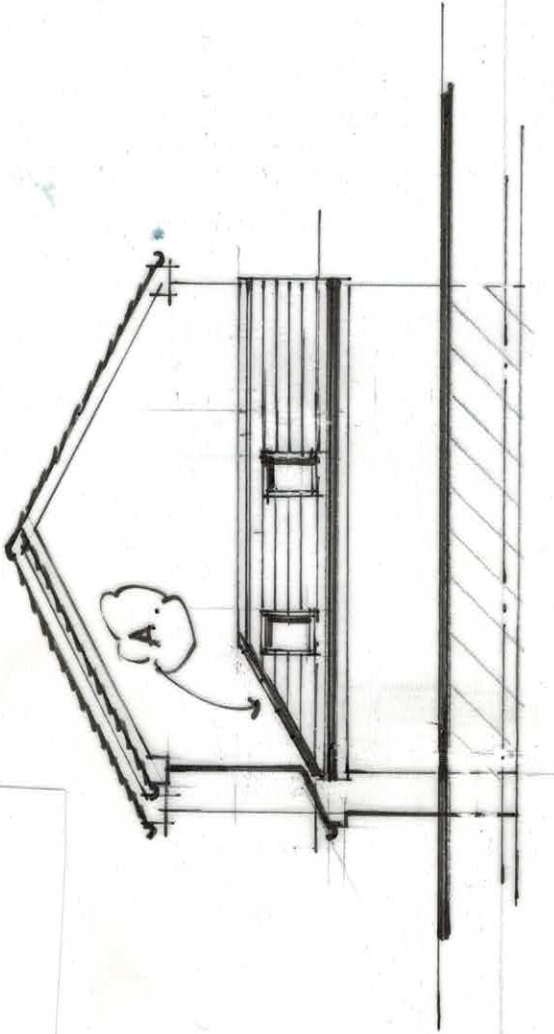

Side Elevation

50 Westfield Avenue
Thurlstone
Sheffield
S36 9RN

Rev A. 4.8.20.
GARAGE FRONT ROOF SLOPE
CHANGE TO HIP.

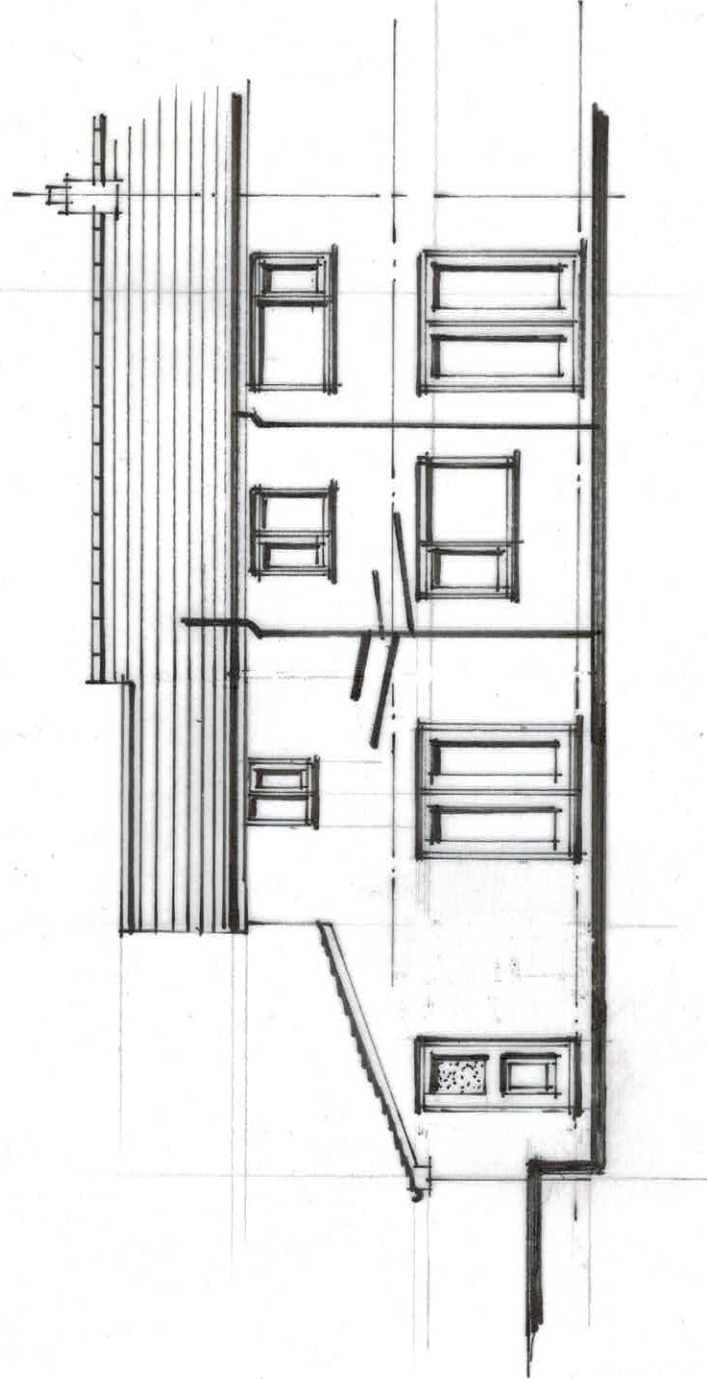

Rear Elevation

Proposed Elevations

1 : 100

A.
A/ 06

50 Westfield Avenue
Thurlstone
Sheffield
S36 9RN

Rev A. 4.8.20.
GARAGE FRONT SLOPE
CHANGED TO HIP.

Proposed First Floor Layout

1 : 50

A/04

A.

