

SAFETY, HEALTH AND ENVIRONMENTAL INFORMATION

In addition to the hazards/risks normally associated with the types of work detailed on this drawing, note the following risks and information.

Risks listed here are not exhaustive. For residual architectural risks, refer to D5 H&S Risk Register **965-D5A-XX-XX-HS-A-0001**



DEMOLITION (PRE-CONSTRUCTION) & CONSTRUCTION:

- D5A-A-0001 - Existing underground services
- D5A-A-0002 - Site Contamination
- D5A-A-0003 - Unknown voids and buried tanks
- D5A-A-0004 - Historic Landfill
- D5A-A-0005 - Public right of way adjacent site
- D5A-A-0006 - Access to site during construction phase
- D5A-A-0007 - UXO
- D5A-A-0008 - Adjacent residential areas
- D5A-A-0009 - Known or potential coal mining risks
- D5A-A-0012 - Pedestrian and vehicle segregation

For information relating to Use, Cleaning and Maintenance, refer to the above H&S Risk Register.


It is assumed that all works will be carried out by a competent contractor working, where appropriate, to an approved method statement.

notes

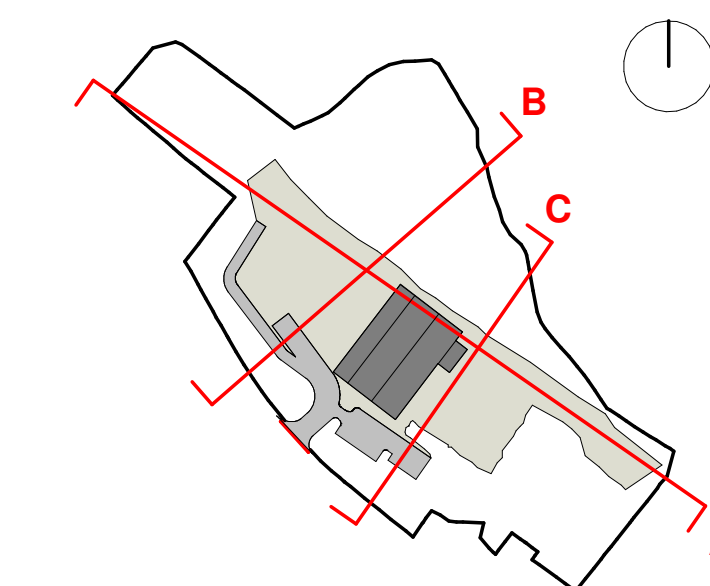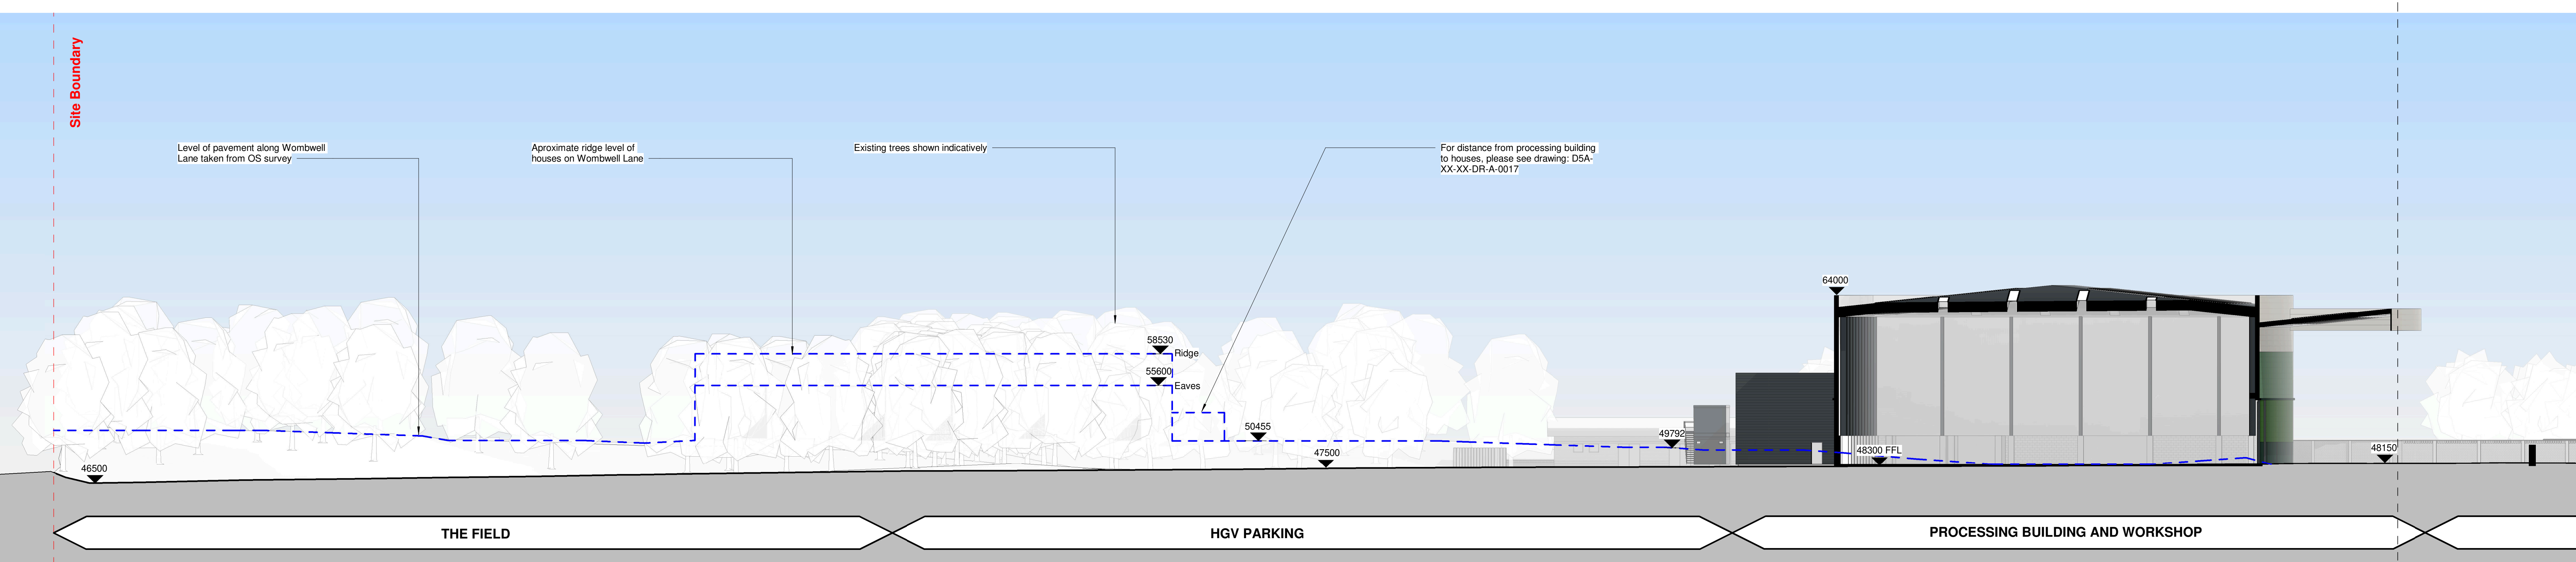

Proposed Site Section B Part 1
1 : 250

Section continued

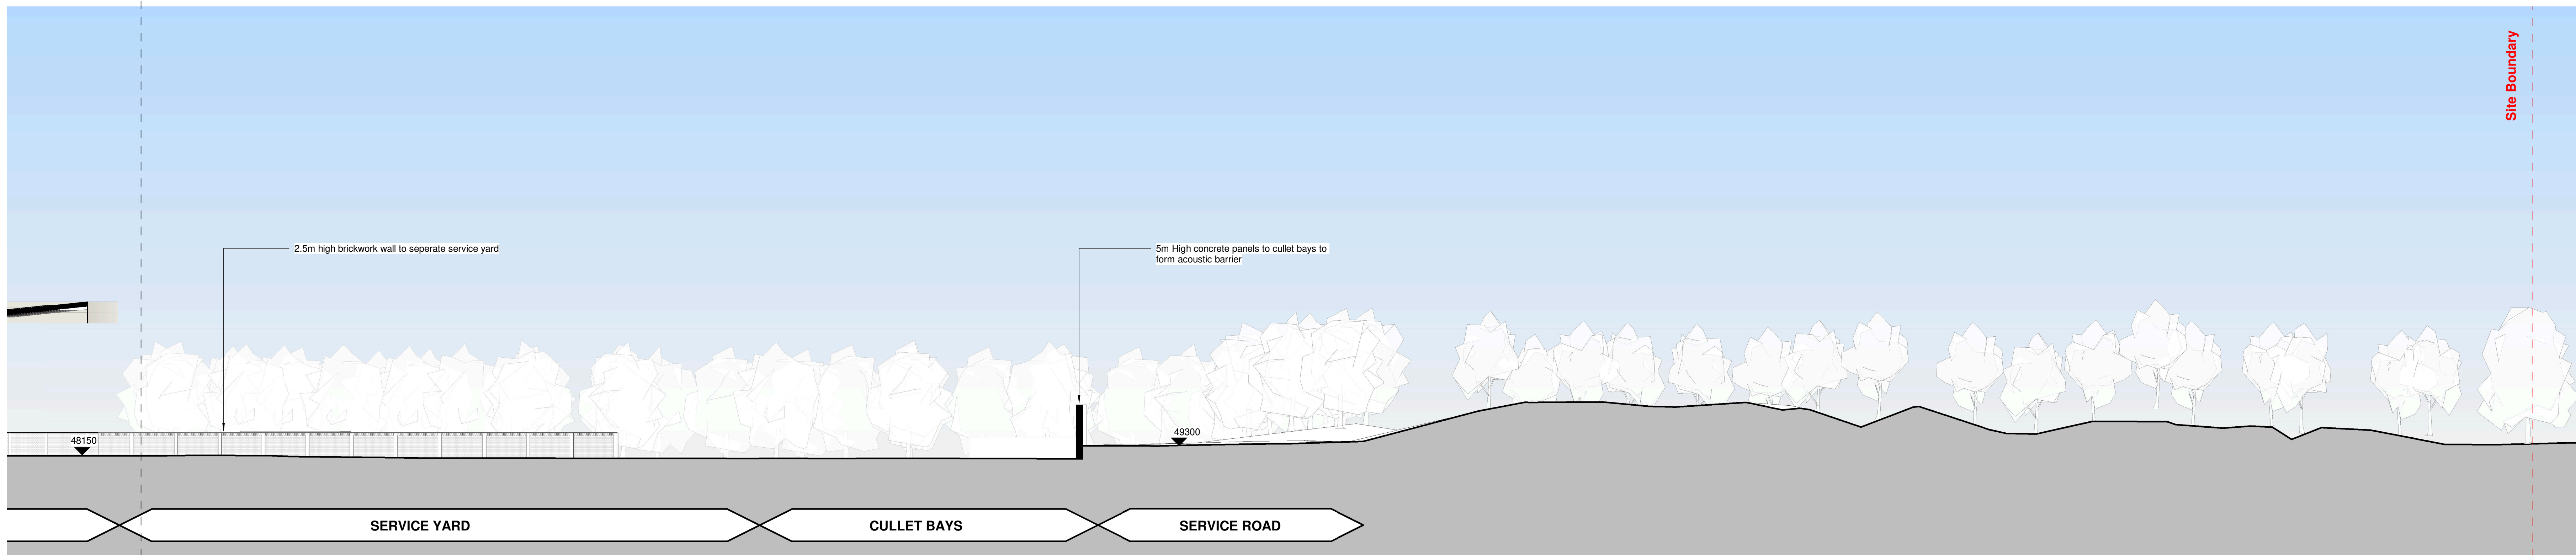

Proposed Site Section 2 Part B
1 : 250

C02	22.07.24	KP	A3 - Issued for Planning
P06	16.07.24	KP	S3 - Reduced Parapet Height
P05	04.07.24	KP	S3 - Location of houses on Wombwell Lane indicated in relation to processing building
C01	21.03.24	KP	A3 - Issued for Planning
P04	19.03.24	KP	S4 - Issued for Stage Approval
P03	26.02.24	KP	Updated as per client comments
P02	23.02.24	KP	Issued for review and comment following final site layout
P01	19.01.24	KP	First Issue

Rev.	Date	Drawn/Checked/Description
------	------	---------------------------



D5 Architects LLP
71-77 Century Square
Barnsley
S10 2PL
1 (0121) 833 4843
1 (0121) 833 4844
info@d5architects.net
www.d5architects.net

client	Potters Industries
project	Stainfoot Glassworks Wombwell Lane, Barnsley
drawing title	Proposed_Site_Section_A
scale	1:250@A0
date	19/01/24
author	PW
d5 job number / CAD file	965 / 965-D5A-00-XX-M3-A-0002
CAD Format	Revit 2023
suitability description	Stage 3 Approved
suit. code	A3
drawing number	965-D5A-XX-XX-DR-A-0012
revision	C02