
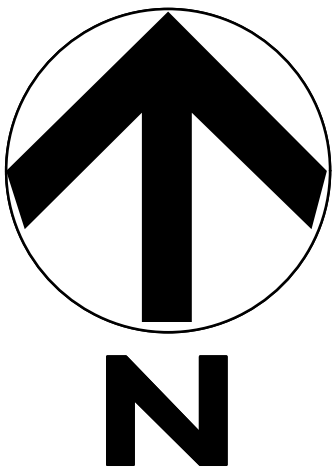


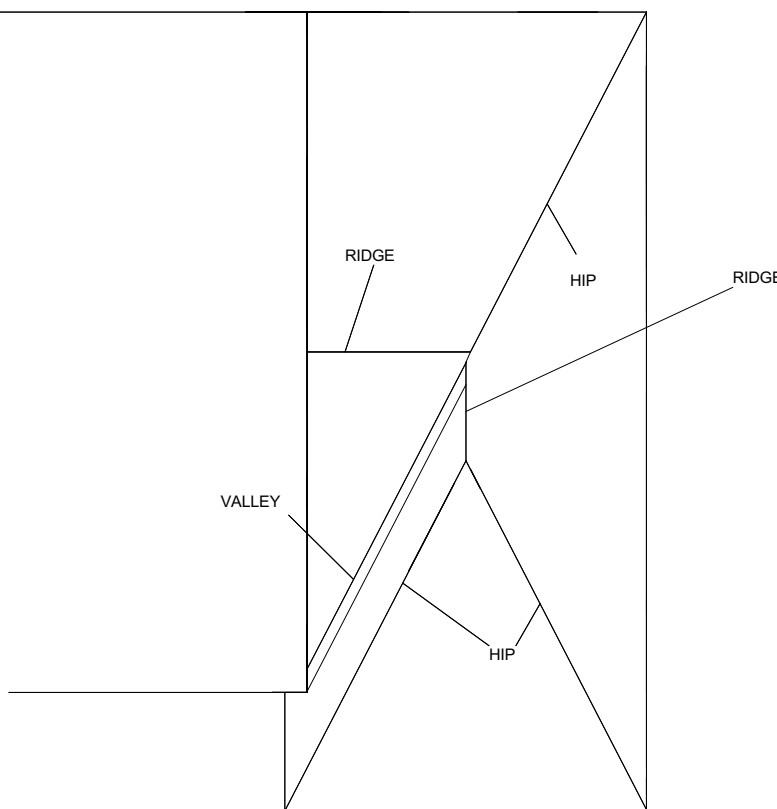

ANDREW BAILEY
Chartered Architect

PROJECT:

SINGLE STOREY SIDE EXTENSION
266 DODWORTH ROAD,
BARNLEY
S70 6PN.

CLIENT

MR G. BIRD





DRAWING

PLANS & ELEVATIONS
PROPOSED

DWG NO.		JOB NO: 1:10:0005
02	REV.	DATE: JAN 2010

PAPER SIZE A1

NOTES

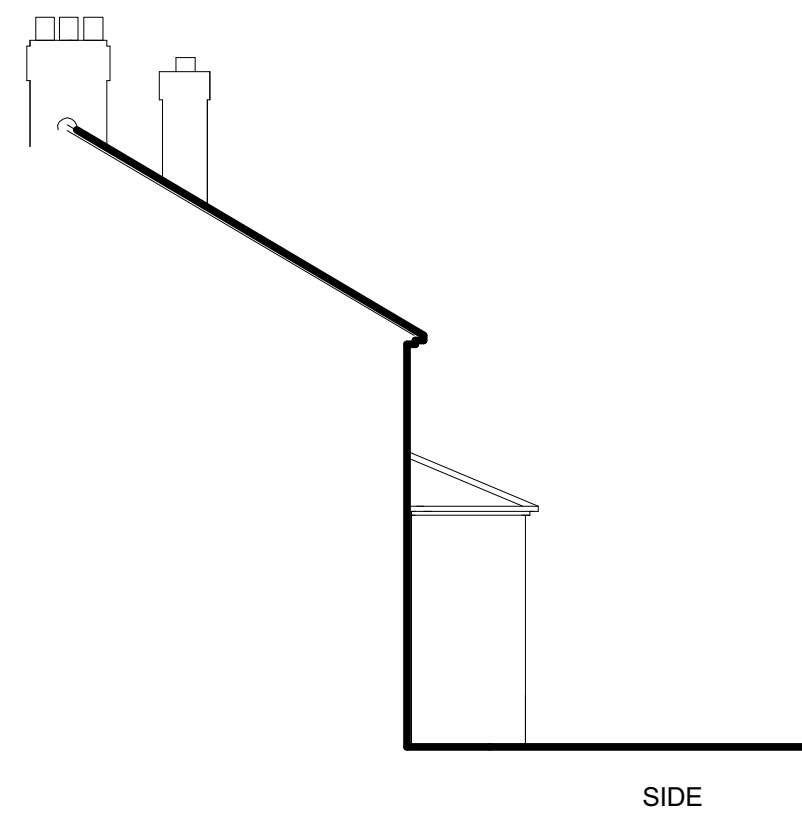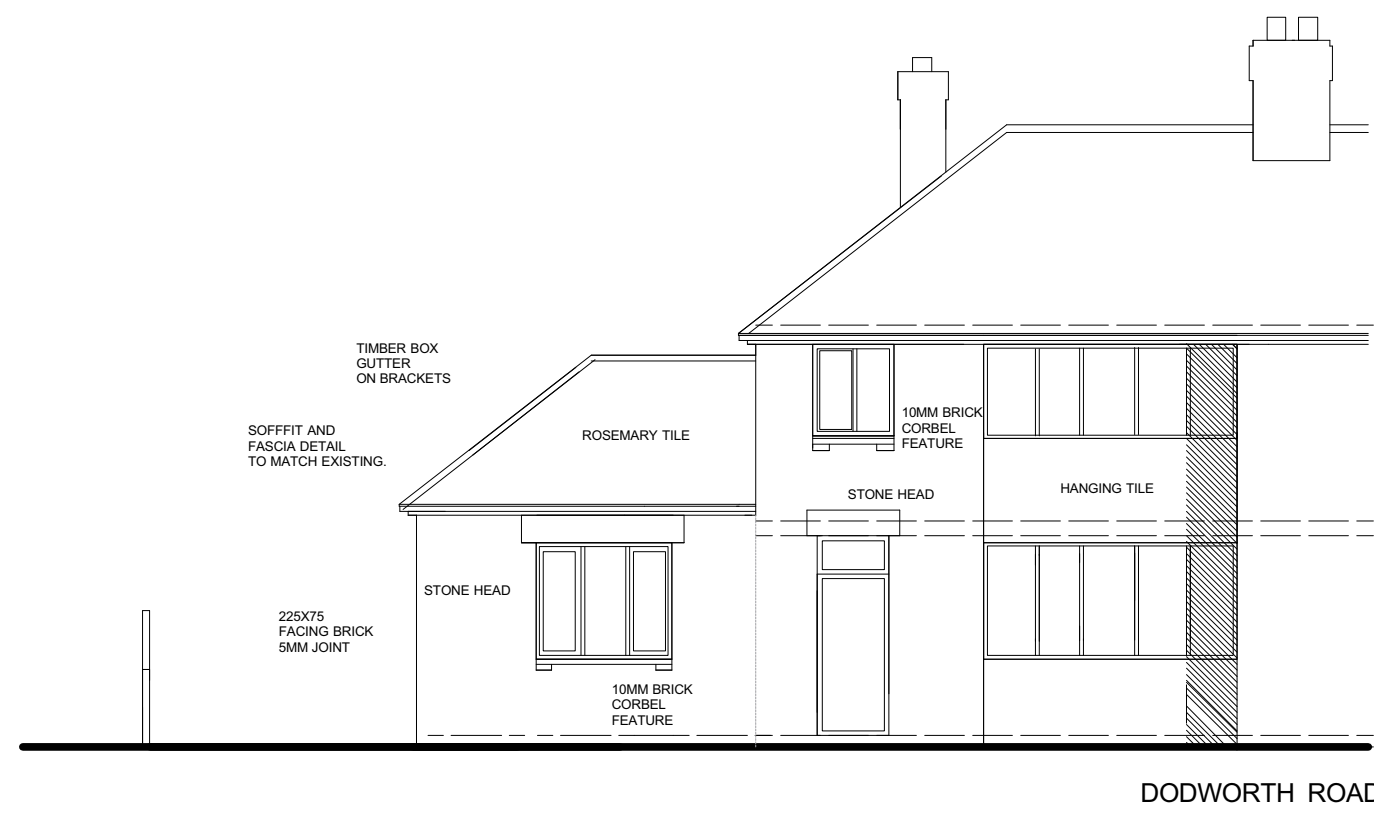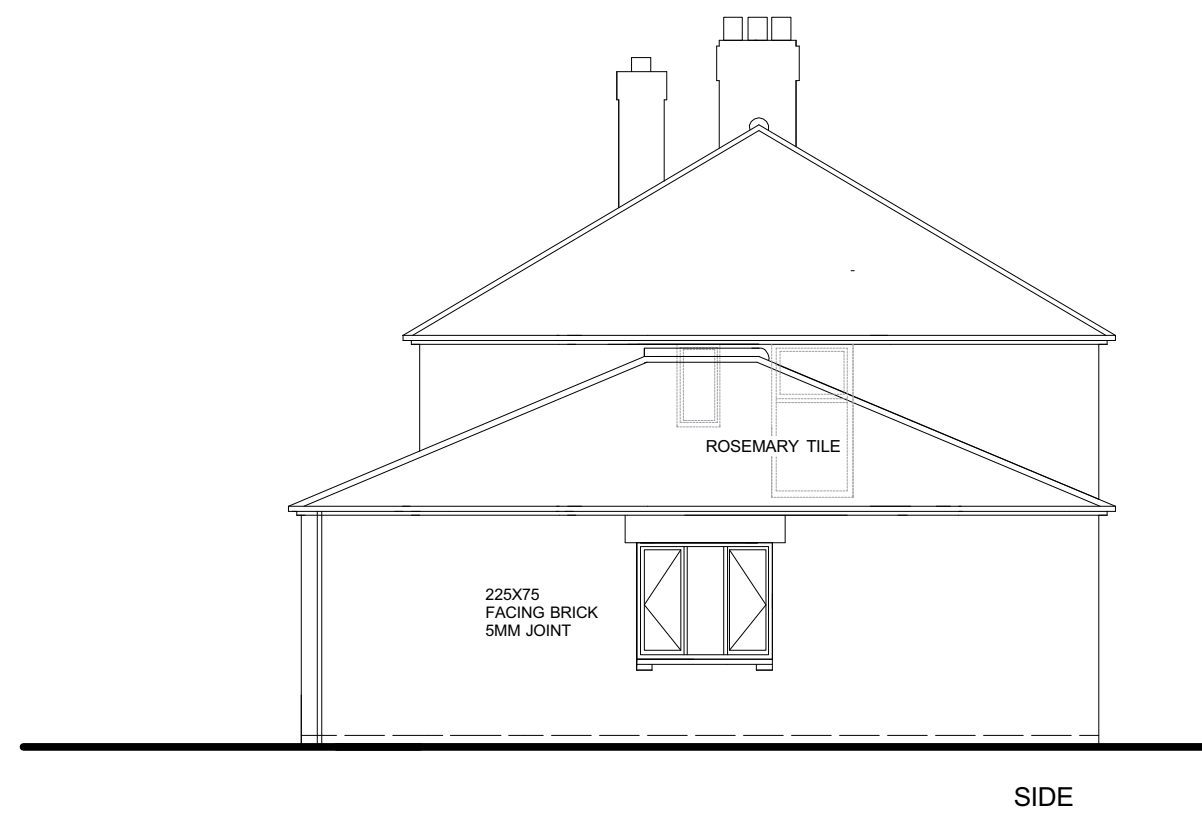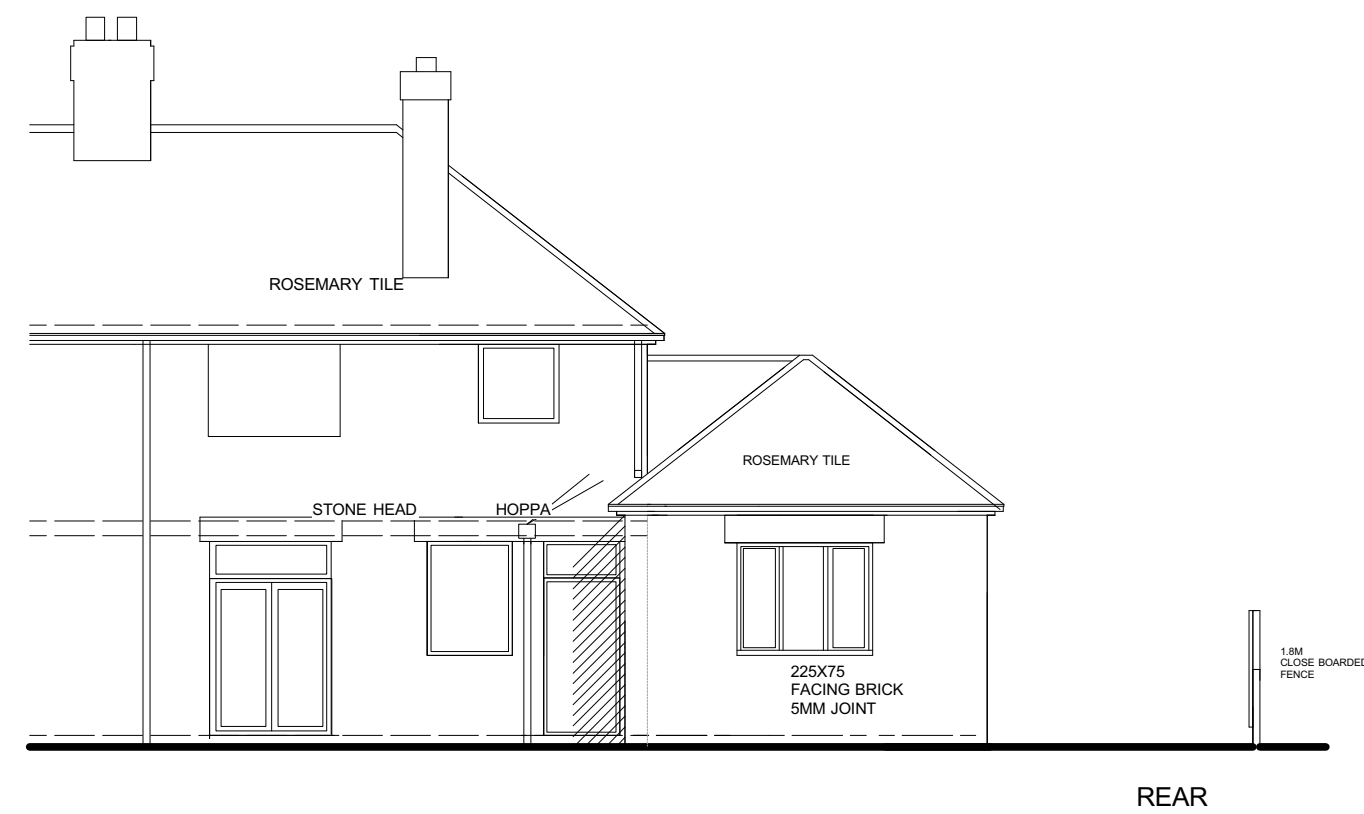

www.akbarchitects.com

[illegible]

Andrew Bailey
(BA)Hons Dip Arch(Hull) RIBA
Glendower House,
85 Lundhill Road Wombwell
Barnsley S73 0RL
T.F. 01226 752590
E:Mail AA2LARCHITECTS@BTCONNECT.COM