
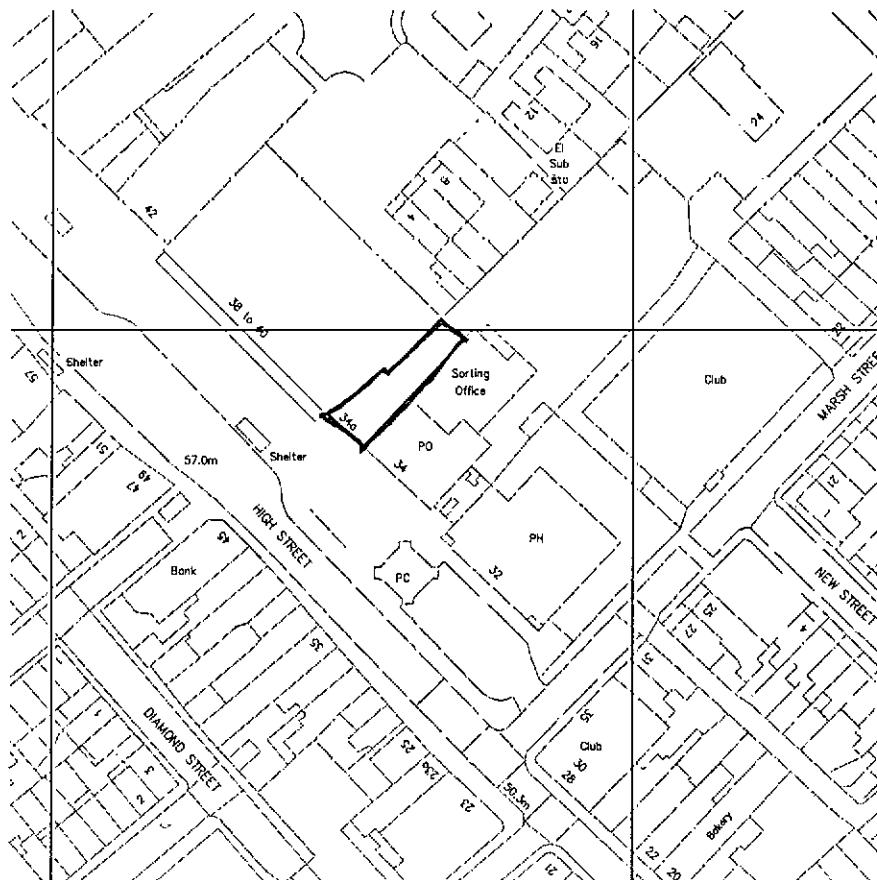




SITE LOCATION PLAN

SCALE 1:1250@A4

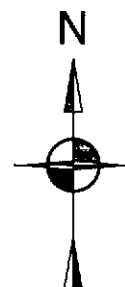


Site. 34 HIGH STREET WOMBWELL
BARNSELY SOUTH YORKSHIRE
S73 8AA

WOMBWELL

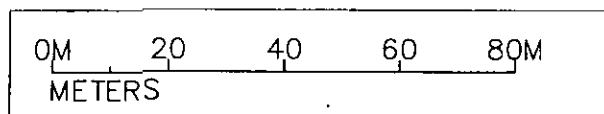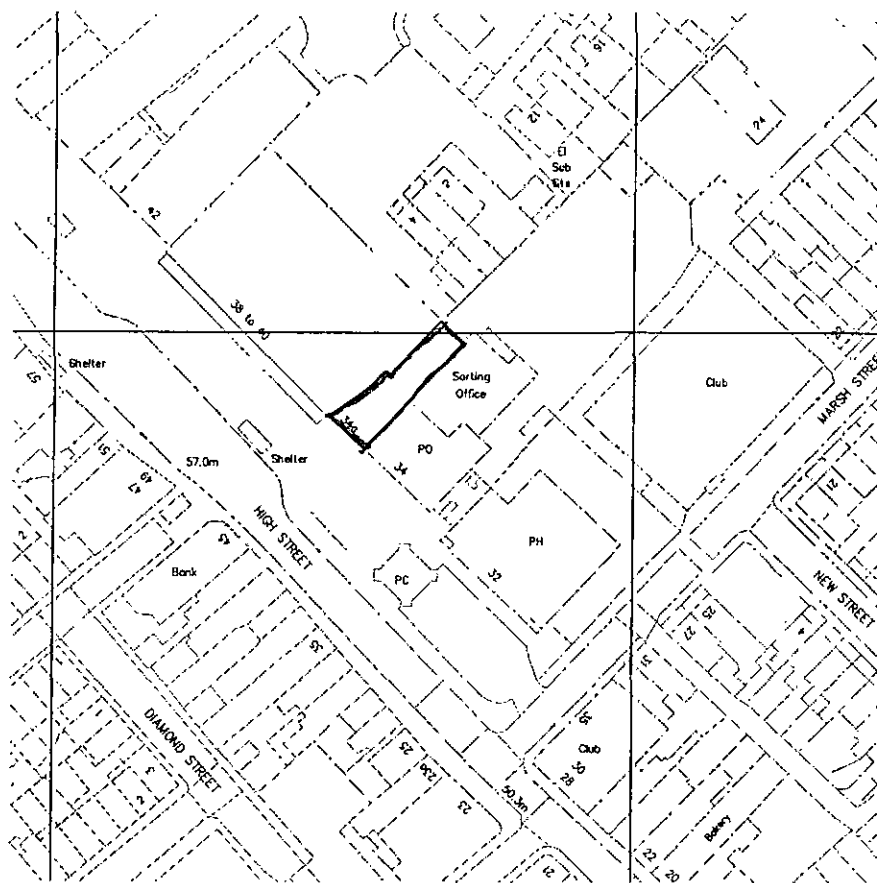



SITE LOCATION PLAN

SCALE 1:1250@A4

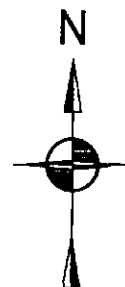


Site. 34 HIGH STREET WOMBWELL
BARNSELY SOUTH YORKSHIRE
S73 8AA

WOMBWELL

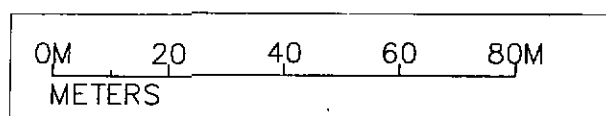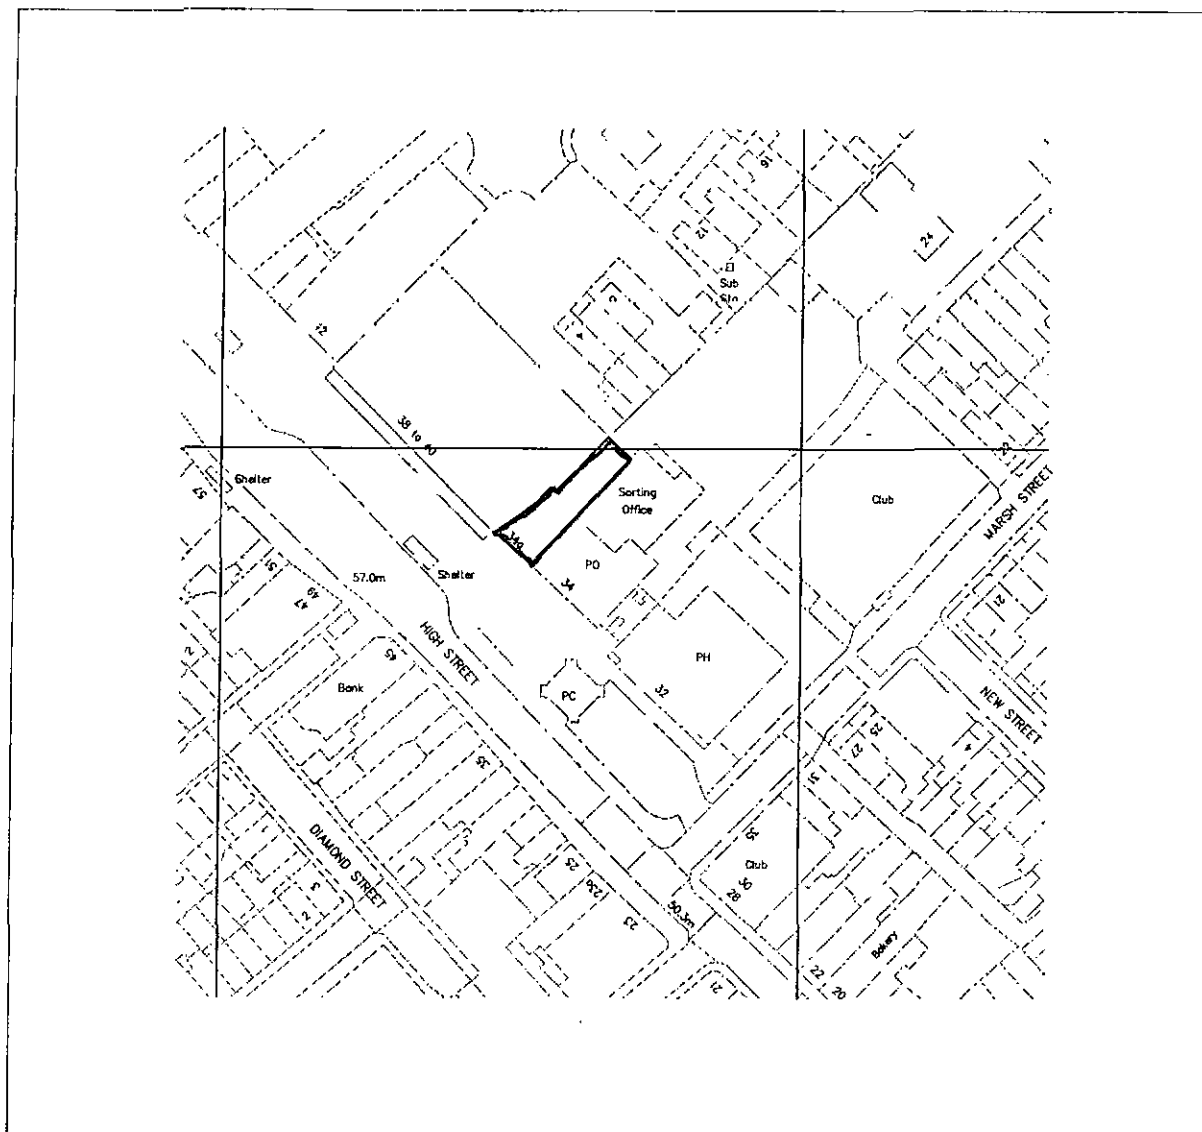

SITE LOCATION PLAN

SCALE 1:1250@A4

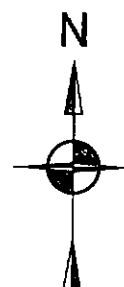

Site. 34 HIGH STREET WOMBWELL
BARNSELY SOUTH YORKSHIRE
S73 8AA

WOMBWELL

03 INTERNALLY ILLUMINATED FASCIA

Folded aluminium internally illuminated



Item INF 01
Folded aluminium internally illuminated fascia sign.



Scale 1:20



06 PROJECTION SIGNS


Item EXP 01
1 off double sided projecting sign.
700mm x 500mm, externally illuminated. Portand LED Ecolux Trough light.

Scale 1:10

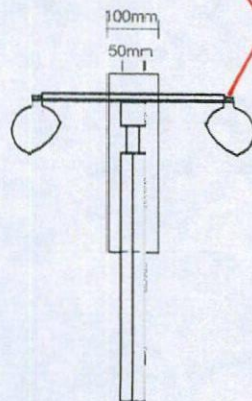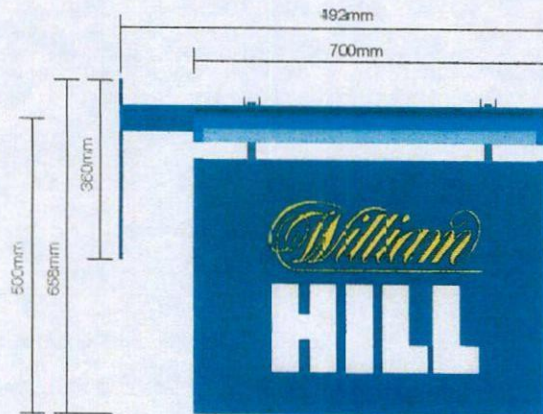

Item INP 01
1 off double sided projecting sign.
875mm x 600mm, internally illuminated. LED illuminated via 8 no
GE Edgestrip LED modules

Scale 1:10

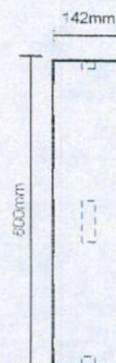

Item NONP 01
1 off double sided projecting sign.
700mm x 500mm.

Scale 1:10

