


All Dimensions in Metres
Scale 1:200

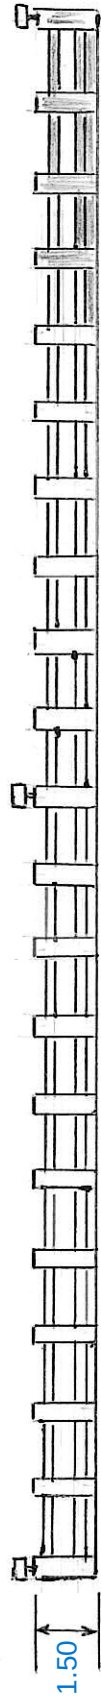

X Denotes location of 6 No Lights (LED) mounted at fence post level to reduce light pollution

