



FRONT ELEVATION

SIDE ELEVATION


REAR ELEVATION

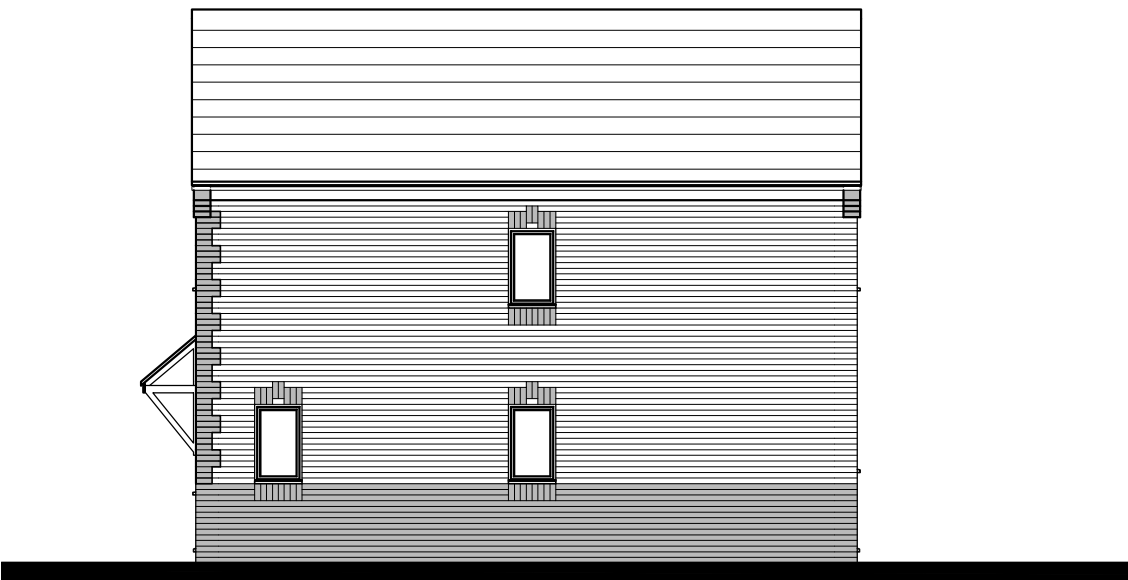

SIDE ELEVATION

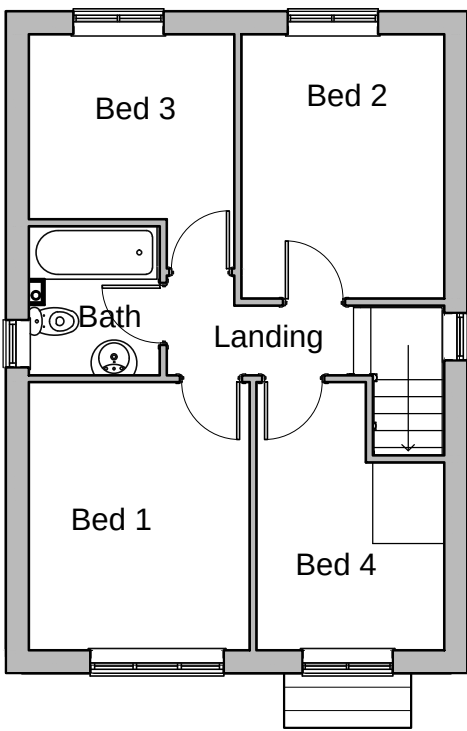

FIRST FLOOR PLAN

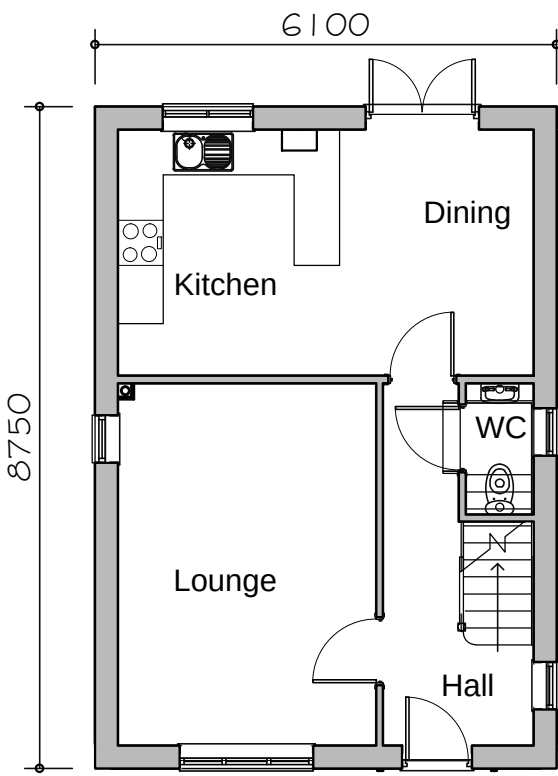

GROUND FLOOR PLAN



FLOOR AREA
89.65m², 965ft²

**PLANNING
DRAWING**

400 dwelling type

**GLEESON
HOMES & REGENERATION**

A	Brickwork detailing, WC & landing window.	09.09.12	Scale
B	Dimensions added	22.10.12	
C	Elevational styling revised.	20.09.13	
D	Based on latest Rev M working drawing	28.05.14	
			1:100 at A2
			Date
			Sept.11
			Dwg No
			400/1D