

Notes:

PLANNING DRAWINGS - THIS DRAWING SHOULD NOT BE USED FOR ANY OTHER PURPOSES THAN THAT SPECIFIED HERE

COPYRIGHT - THIS DRAWING MAY NOT BE REPRODUCED OR MODIFIED IN WHOLE OR PART BY ANY PERSON OR ORGANISATION WITHOUT THE ARCHITECTS CONSENT. ISSUING COPIES TO THIRD PARTIES MAY NOT BE DONE WITHOUT THE ARCHITECTS CONSENT

Revision:--

Revision List:

0 5m

Project/ Client: Quarry Cottage, Well Hill Rd/ Fulton

Drawing Title: Elevations - Proposed

Drawing Number: 1071/TP/006

Scale at A3: 1:100

Date: Jul 13




North Elevation - Proposed



West Elevation - Proposed

PROPOSED MATERIALS
Roof - Small blue slates with rows of half rounds to match existing
white painted ornate timber fascias to match existing
Walls - Aged or reclaimed coursed sandstone to match existing, varying
courses, stone headers & cills all to match existing
Windows - Painted timber
Doors - Timber
Gutters - Black PVC
Downpipes - Black PVC

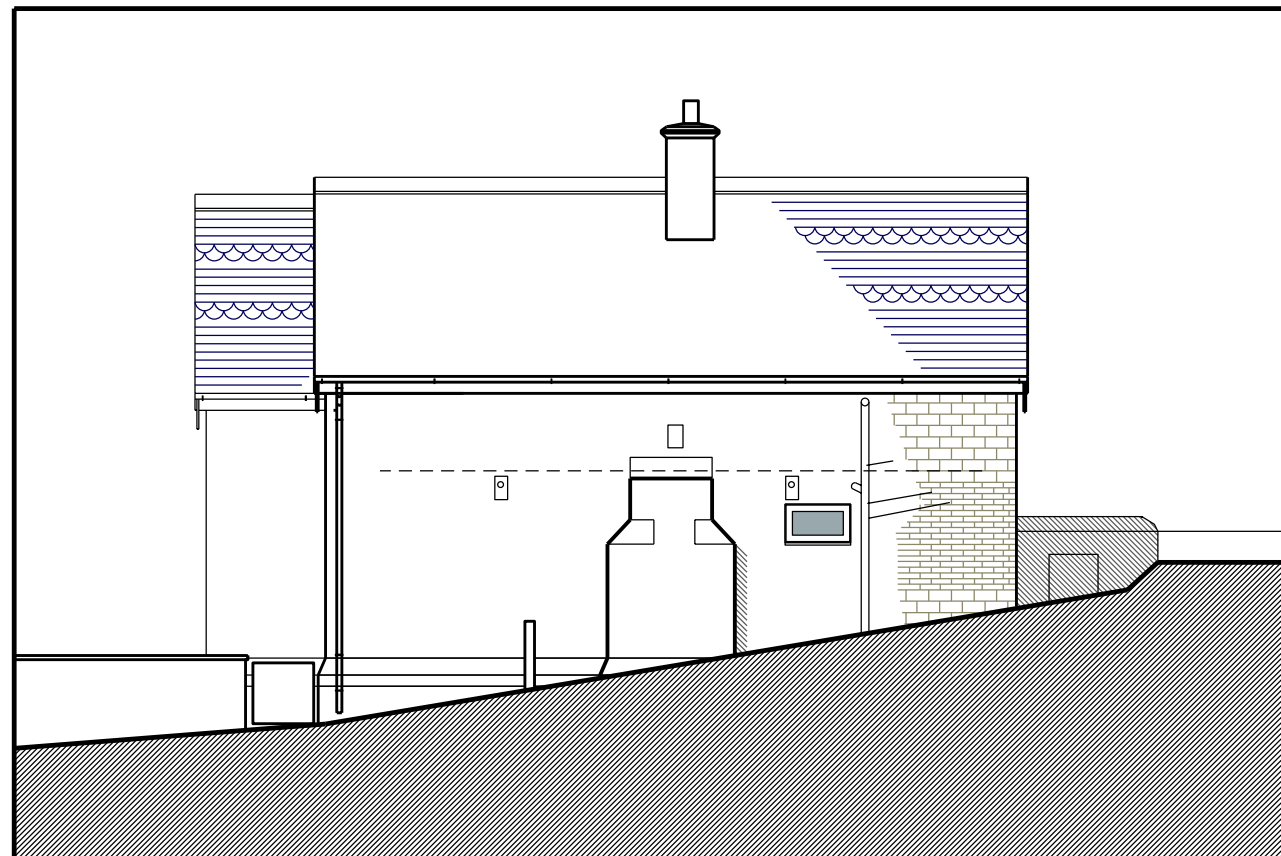

East Elevation - Proposed



South Elevation - Proposed