



notes

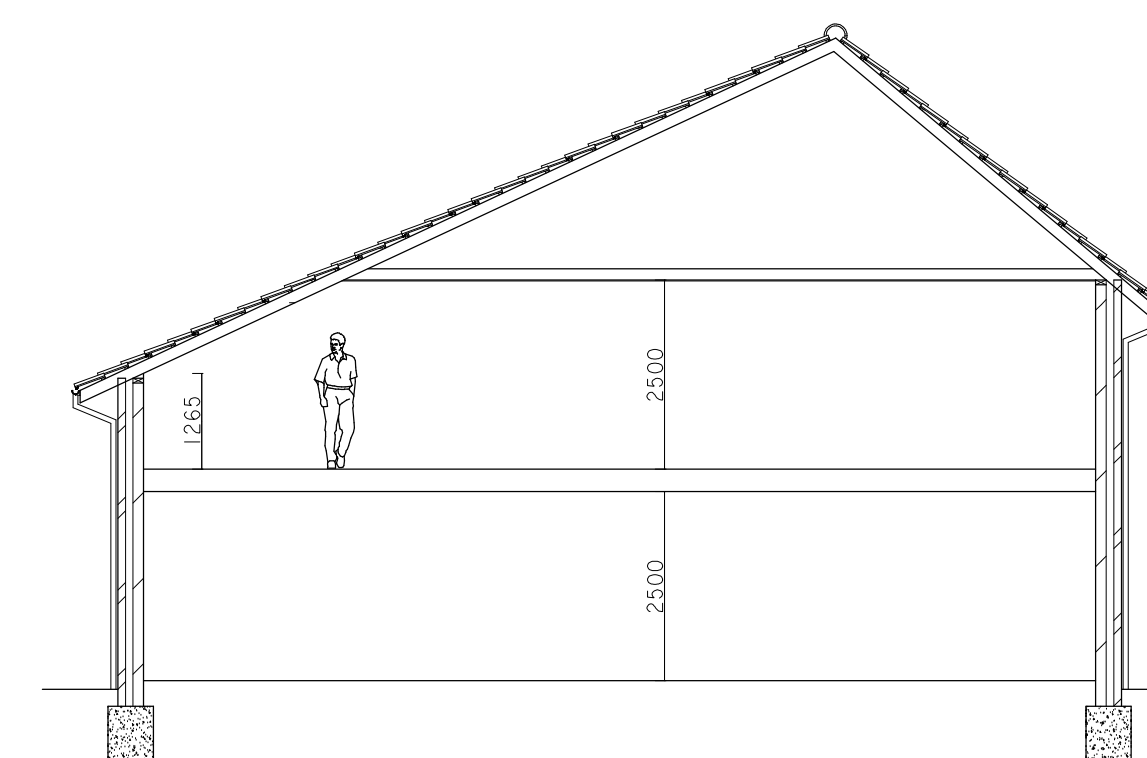

**GROUND FLOOR PLAN**  
Phase 1  
Core Transitional Rehabilitation Facility  
Ground Floor: 350.6 sq.m.

**GROUND FLOOR PLAN**  
Phase 3  
Hydro Pool Suite  
Gross Internal  
Floor Area: 72 sq.m.

GROUND FLOOR PLAN  
Phase 1  
Core Transitional Rehabilitation Facility  
Ground Floor: 350.6 sq.m.

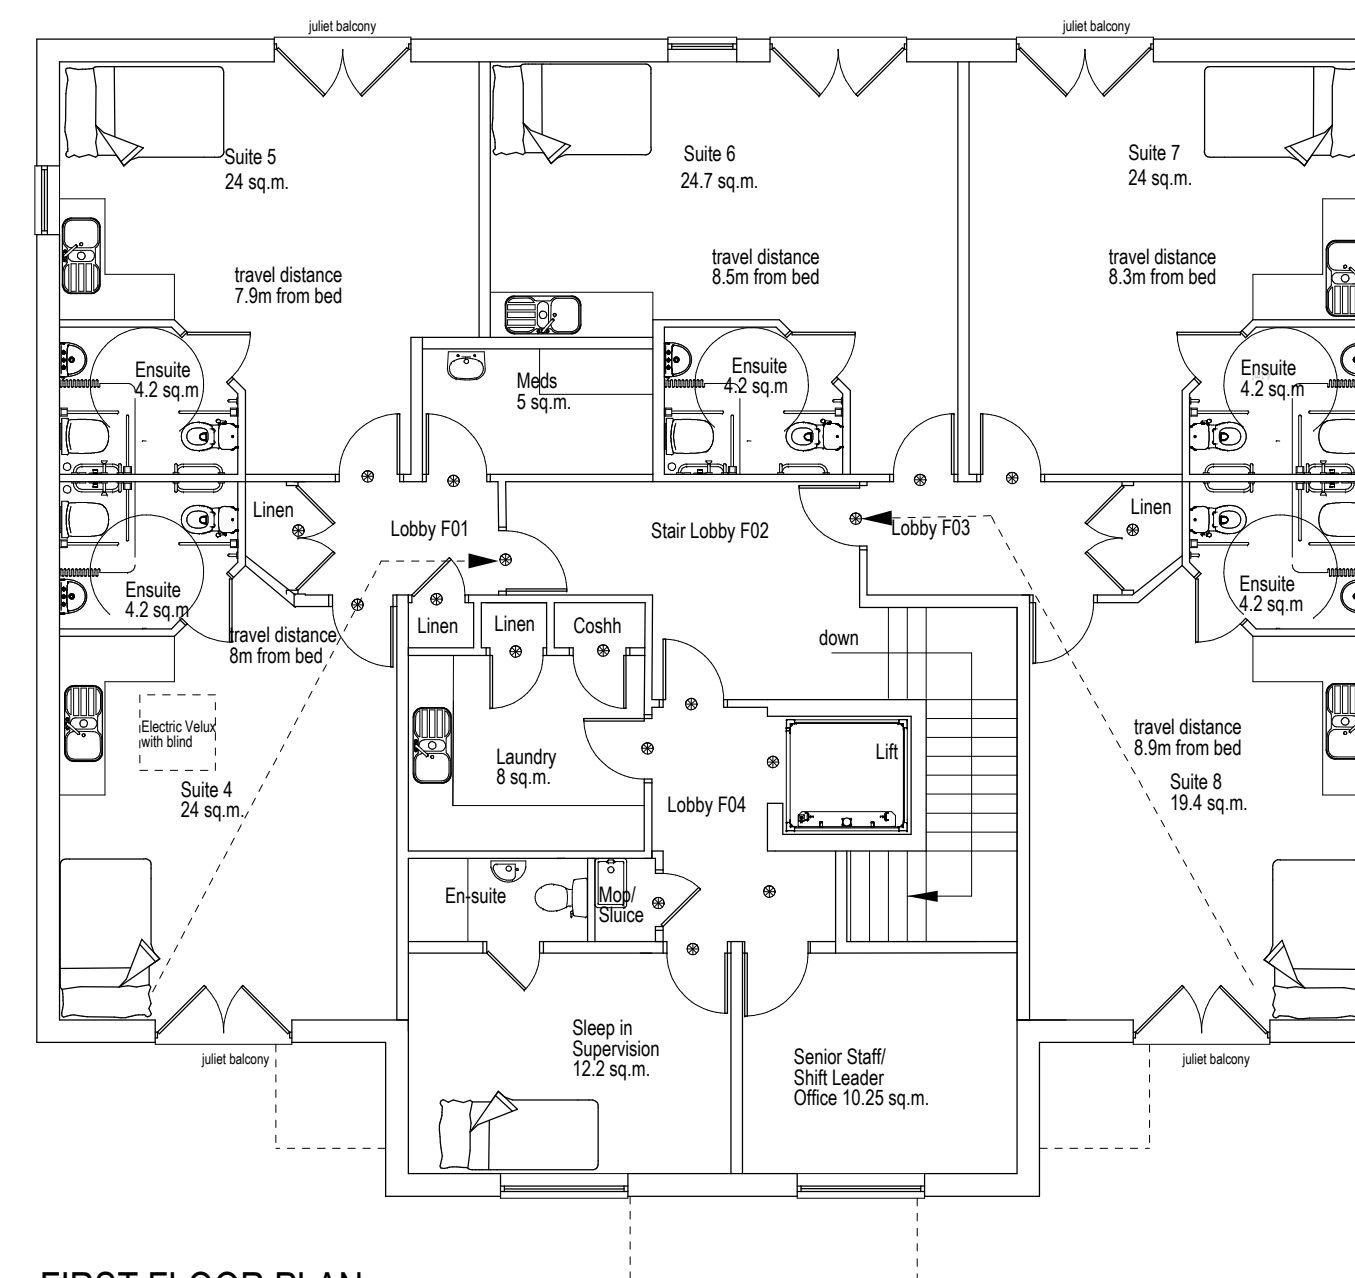

FIRST FLOOR PLAN  
Phase 1  
Core Transitional Rehabilitation Facility  
First Floor: 235 sq.m

**Mike  
Tippins**  
design limited

Chartered Architects  
5 Maney Hill Road  
Sutton Coldfield  
West Midlands. B72 1JL  
tel:0121 321 2058 fax:0121 321 3639  
email:admin@tippinsdesign.co.uk

70 Vernon Road, Worsborough  
Barnsley S70 5BE

title  
Core Building Plans and  
Sections as Proposed

|          |            |
|----------|------------|
| scale    | date       |
| 1:100@A1 | 12.07.2018 |

|       |    |
|-------|----|
| drawn | MT |
|-------|----|

drq. no. revision

|              |  |
|--------------|--|
| 2004 L(2-)02 |  |
|--------------|--|