
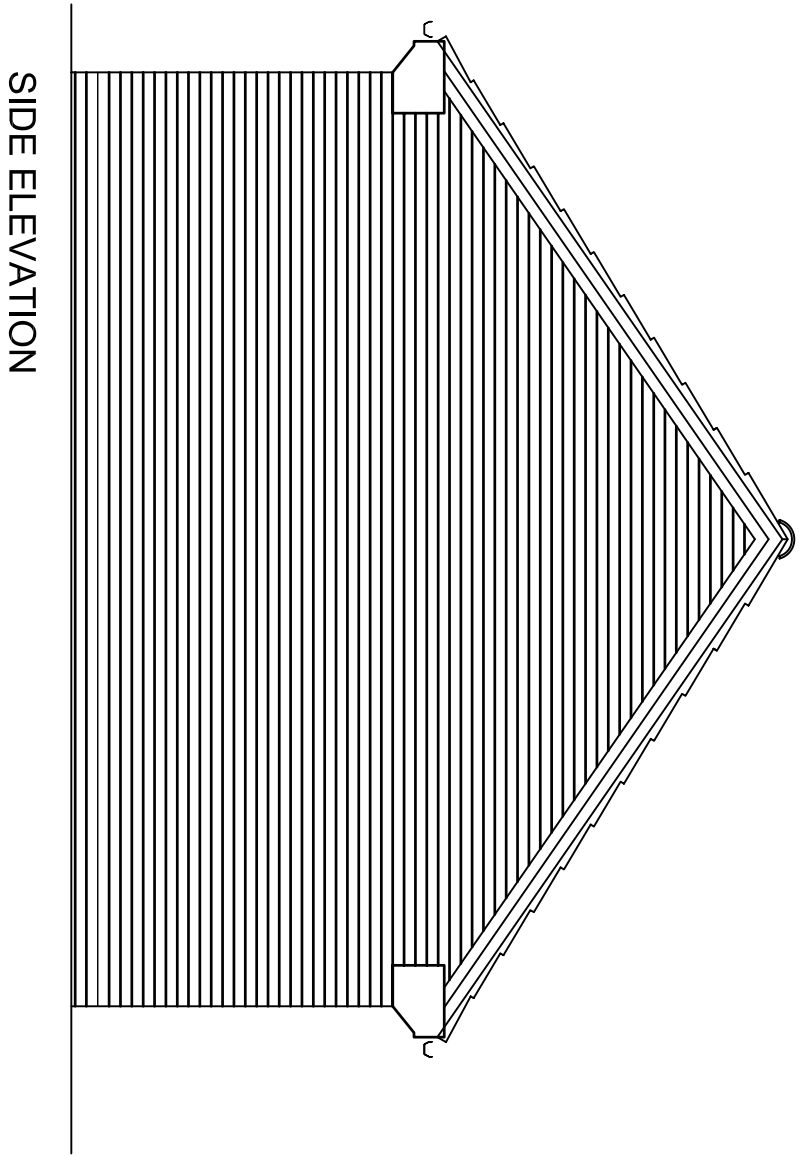
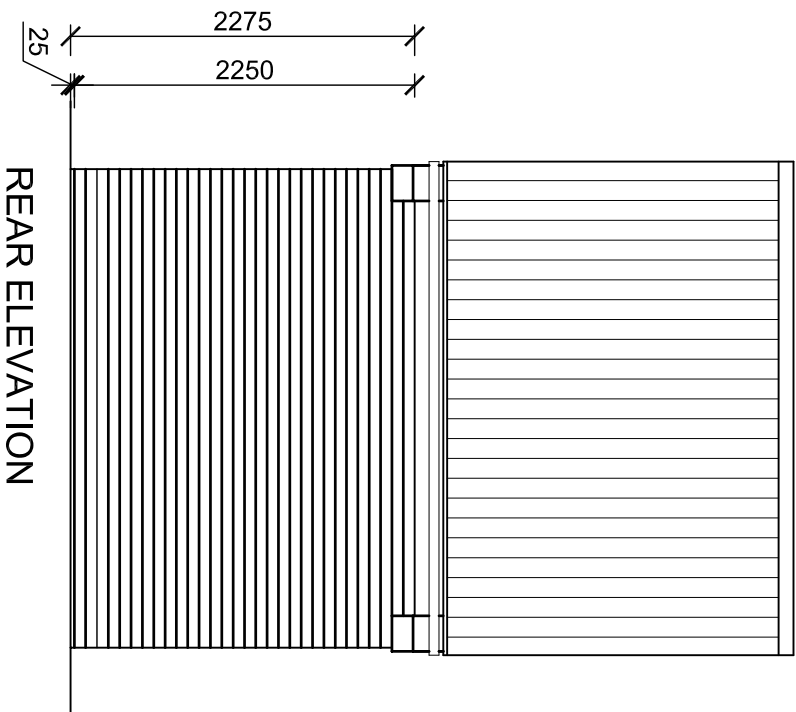
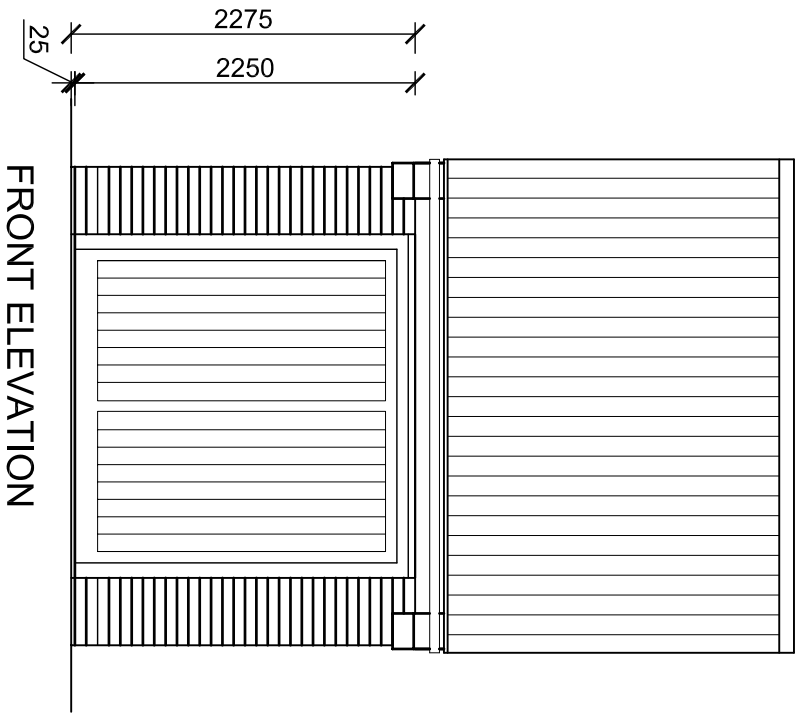


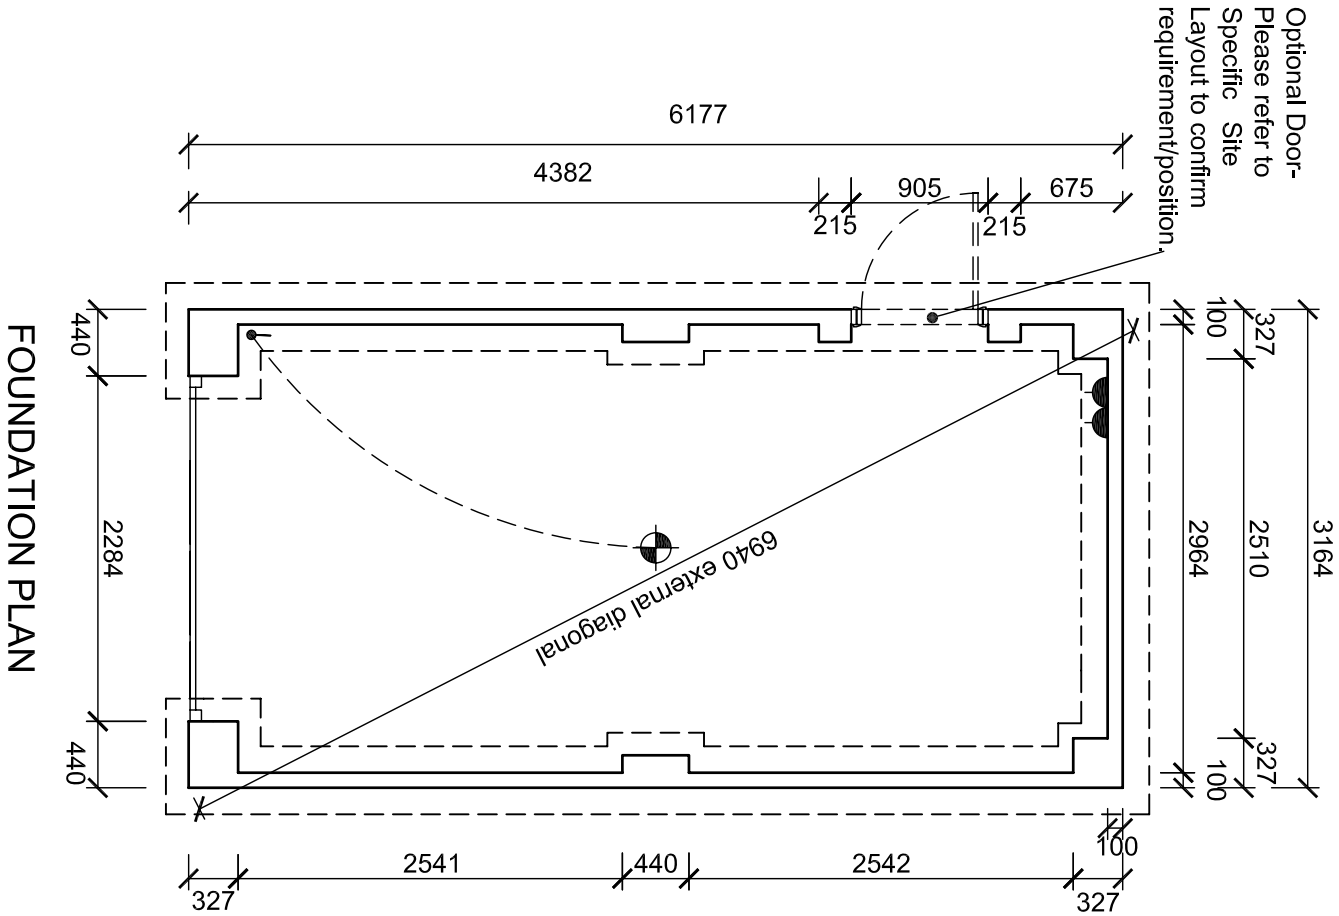

Revision :	
Scale :	1:50 @A3
Date :	15/04/10
Drawn by :	SB
Project :	Proposed Development at Countryman Pub, Wombwell
Title :	Single Garage
Dwg No :	CP-W/SG/01
Rev :	-