


GENERAL NOTES:

- This drawing is based on Haycock & Todd Topographical Survey, dated April 2013, job number 57847.
- REFER TO PLANNING LAYOUT DRAWING FOR ENLARGED DETAIL OF PHASE 2.

REVISION

A	MB	11.10.16	Scheme redesigned to relocate POS and reduce number of units.
B	MB	12.10.16	Road fronting 49-52 changed to private drive. Brick boundary walls removed. Phase 3 sketch layout added.
C	MB	19.07.17	
D	MB	03.01.18	Plots 1-13 amended in line with Engineer's requirements. Kerb fronting 116 realigned.

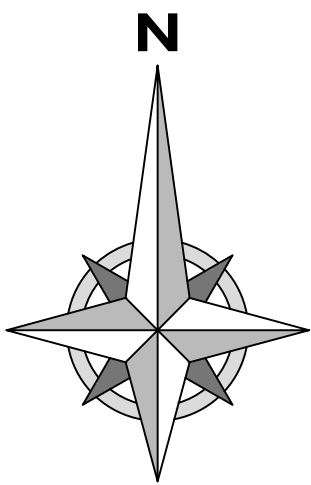

DRAWING TITLE:
CONTEXT PLAN - PHASES 2 & 3

PROJECT:
Residential Development

PROJECT ADDRESS:
School Street,
Thurnscoe

CLIENT:
KEEPMOAT HOMES

DRAWN	SCALE	DATE
MB	1:1000 @ A1	23 rd SEP. 2016
JOB NO.	DWG. NO.	REVISION
2238	06	D



Chris Gothard
Architectural Ltd.

queens tower lodge
77-79 east bank road
sheffield S2 3PX
T: 0114 2750263
M: 07443 596098
E: info.cga@btconnect.com

Company No. 9118738



Keepmoat

Keepmoat, The Waterfront, Lakeside Boulevard,
Doncaster, DN4 5PL
Tel: 01302 347605 www.keepmoat.com

© COPYRIGHT EXISTS ON THE DESIGNS AND INFORMATION SHOWN ON THIS DRAWING. DO NOT SCALE FROM DRAWING. ALL DIMENSIONS TO BE VERIFIED ON SITE PRIOR TO COMMENCING ANY WORK.

