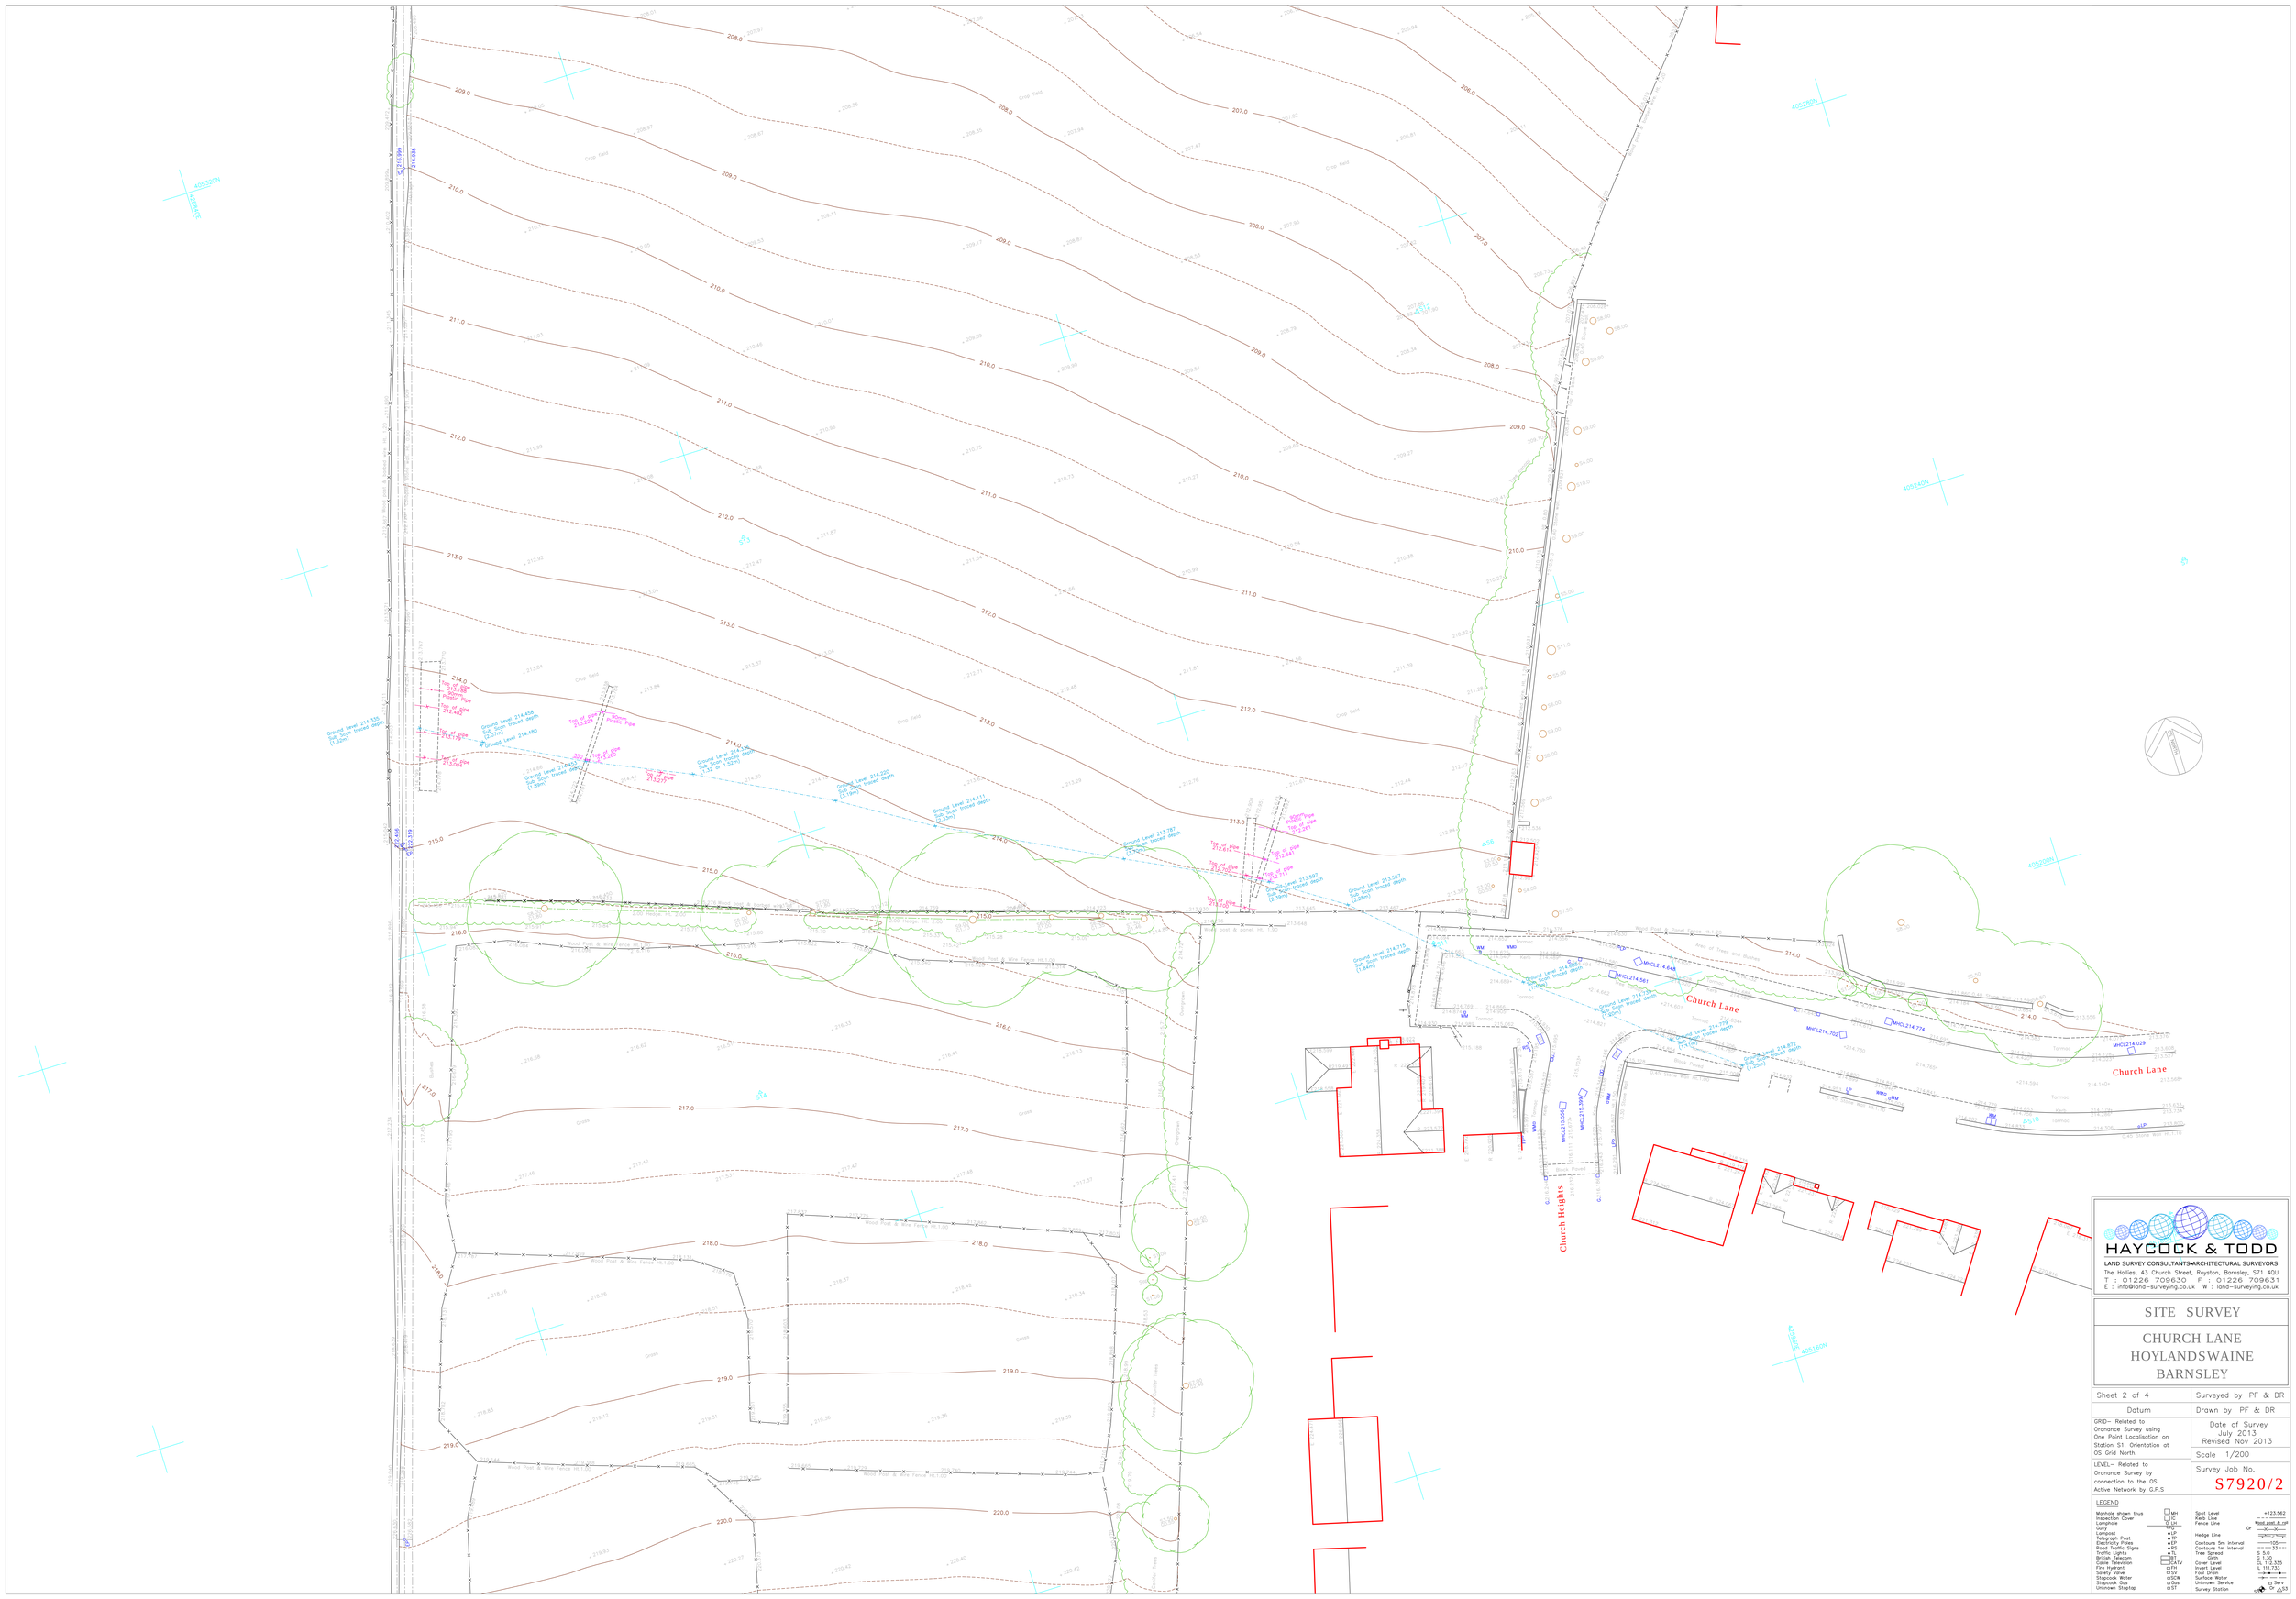


HAYCOCK & TODD

LAND SURVEY CONSULTANTS•ARCHITECTURAL SURVEYORS

The Hollies, 43 Church Street, Royston, Barnsley, S71 4QU
T : 01226 709630 F : 01226 709631
E : info@land-surveying.co.uk W : land-surveying.co.uk

# SITE SURVEY

## CHURCH LANE HOYLANDSWAINE BARNSLEY

| | |
|---|---|
| Sheet 2 of 4 | Surveyed by PF & DR |
| Datum | Drawn by PF & DR |
| GRID– Related to Ordnance Survey using One Point Localisation on Station S1. Orientation at OS Grid North. | Date of Survey July 2013 Revised Nov 2013 |
| | Scale 1/200 |
| LEVEL– Related to Ordnance Survey by connection to the OS Active Network by G.P.S | Survey Job No. S7920/2 |

LEGEND

| | | | |
|---|---|---|---|
| Manhole shown thus | MH | Spot Level | +123.562 |
| Inspection Cover | IC | Kerb Line | |
| Lamphole | LH | Fence Line | Wood post & rail |
| Gully | | | Or |
| Lamppost | LP | Hedge Line | |
| Telegraph Post | TP | Contours 5m Interval | 105 |
| Electricity Pilles | EP | Contours 1m Interval | 113 |
| Road Traffic Signs | RS | Tree Spread | S 5.0 |
| Traffic Lights | TL | Girth | G 1.30 |
| British Telecom | BT | Cover Level | CL 112.335 |
| Cable Television | CATV | Invert Level | IL 111.733 |
| Fire Hydrant | FH | Foul Drain | |
| Safety Valve | SV | Surface Water | |
| Stopcock Water | SCW | Unknown Service | Serv |
| Stopcock Gas | Gas | Survey Station | Or S3 |
| Unknown Stoptap | ST | | |