




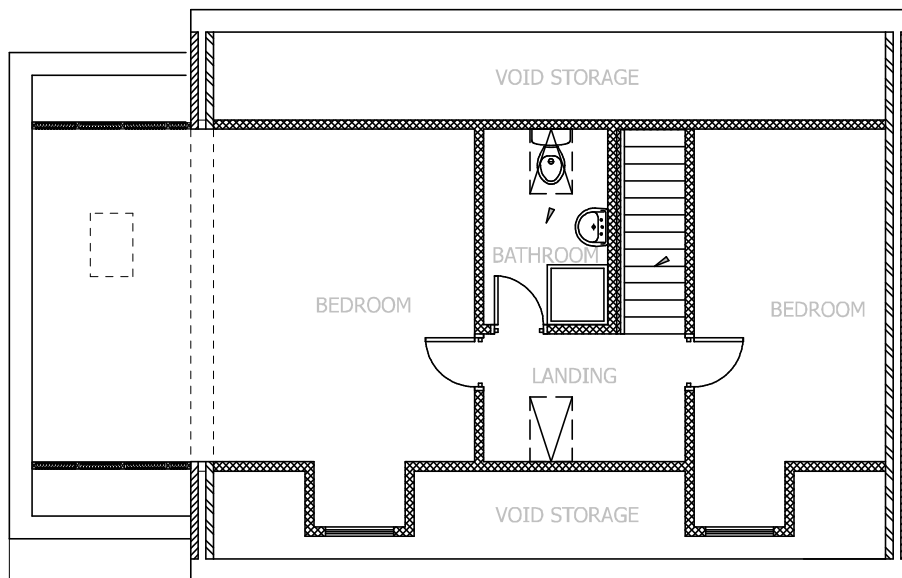



PROPOSED FIRST FLOOR PLAN
SCALE 1:100 AT A3

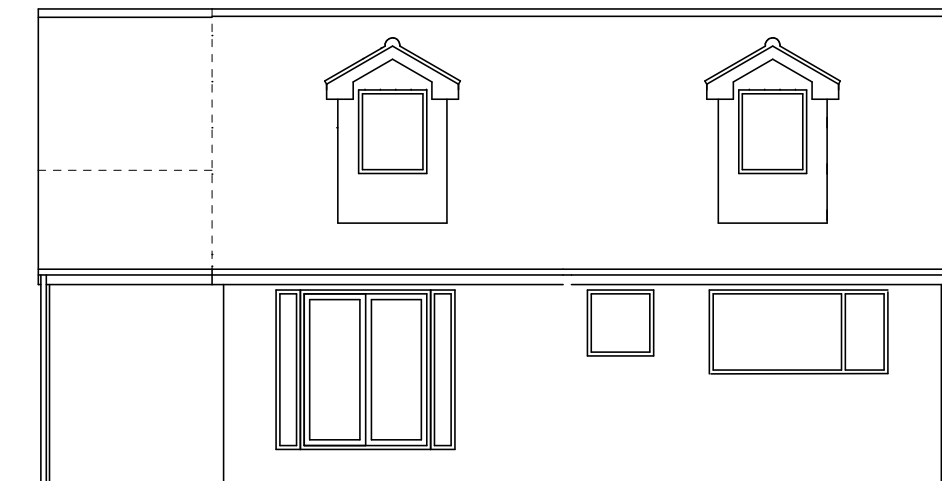

PROPOSED REAR ELEVATION
SCALE 1:100 AT A3

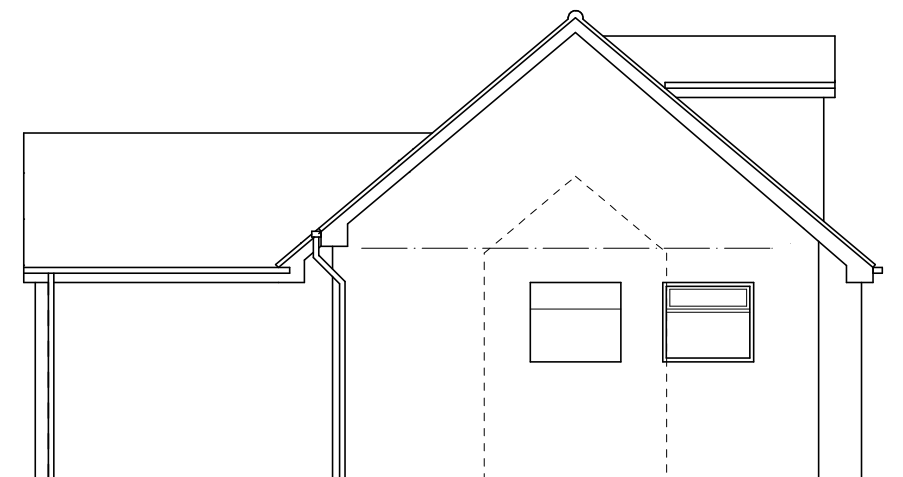

PROPOSED END ELEVATION
SCALE 1:100 AT A3

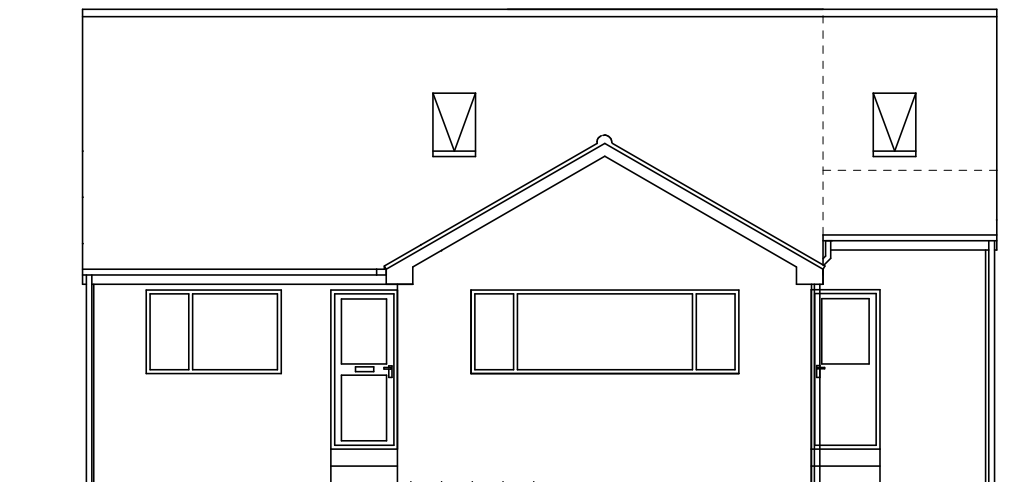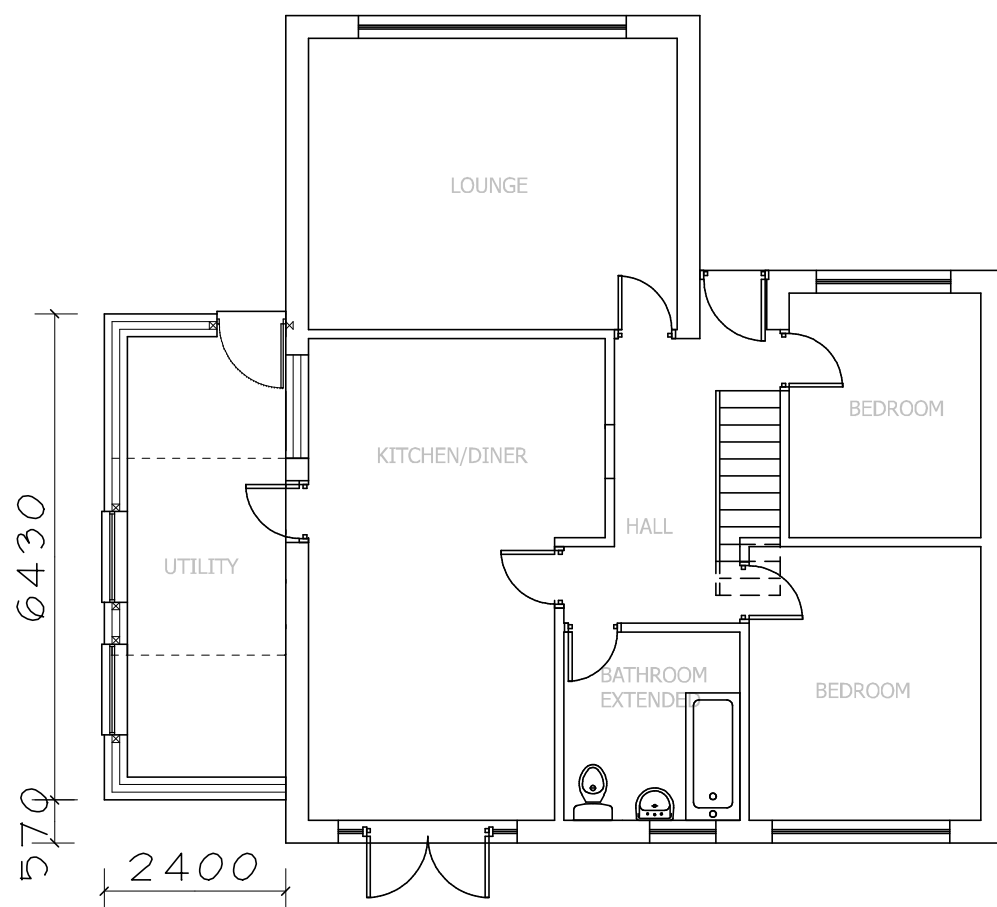

PROPOSED FRONT ELEVATION
SCALE 1:100 AT A3

Mr & Mrs M SEFTON

PROPOSED EXTENSION
15 BASLOW CRES
DODWORTH
S75 3SG

PLANS & ELEVATIONS

1:100@A3 MAR 21 Rev C

Peter Thompson

"Linwood"
Barnsley Road
Dodworth

Barnsley S75 3JR t&f. 01226 201391
m. 07973251730
e-mail peter-thompson@hotmail.co.uk

