

KINGS ROAD, WOMBWELL

Legend



- Existing Dwellings
- Site Hoarding during build route 1
- Temporary gated construction access using existing site access
- Wheel wash facilities consisting of a water butt and stiff brush
- Site access and construction traffic access once constructed to base course
- Temporary sales centre location
- Site compound, storage and site car park facilities
- Show home
- Build route

General

- Water but, pipe and brush to minimise dust in dry weather.
- All machinery use to be in good working order and clearly display DB reading.

Working Hours
8am till 6pm Monday to Friday
9am till 2pm Saturdays
No working on Sundays or Bank Holidays

Revision :	
Scale :	1:500 @A2
Date :	Dec'16
Drawn by :	KL
Project :	
Proposed Development off Kings Road Wombwell	
Title :	
Traffic Management	
Drg No :	KR-20
Rev :	-

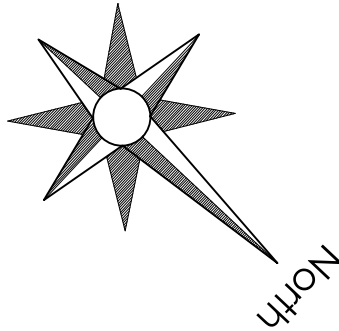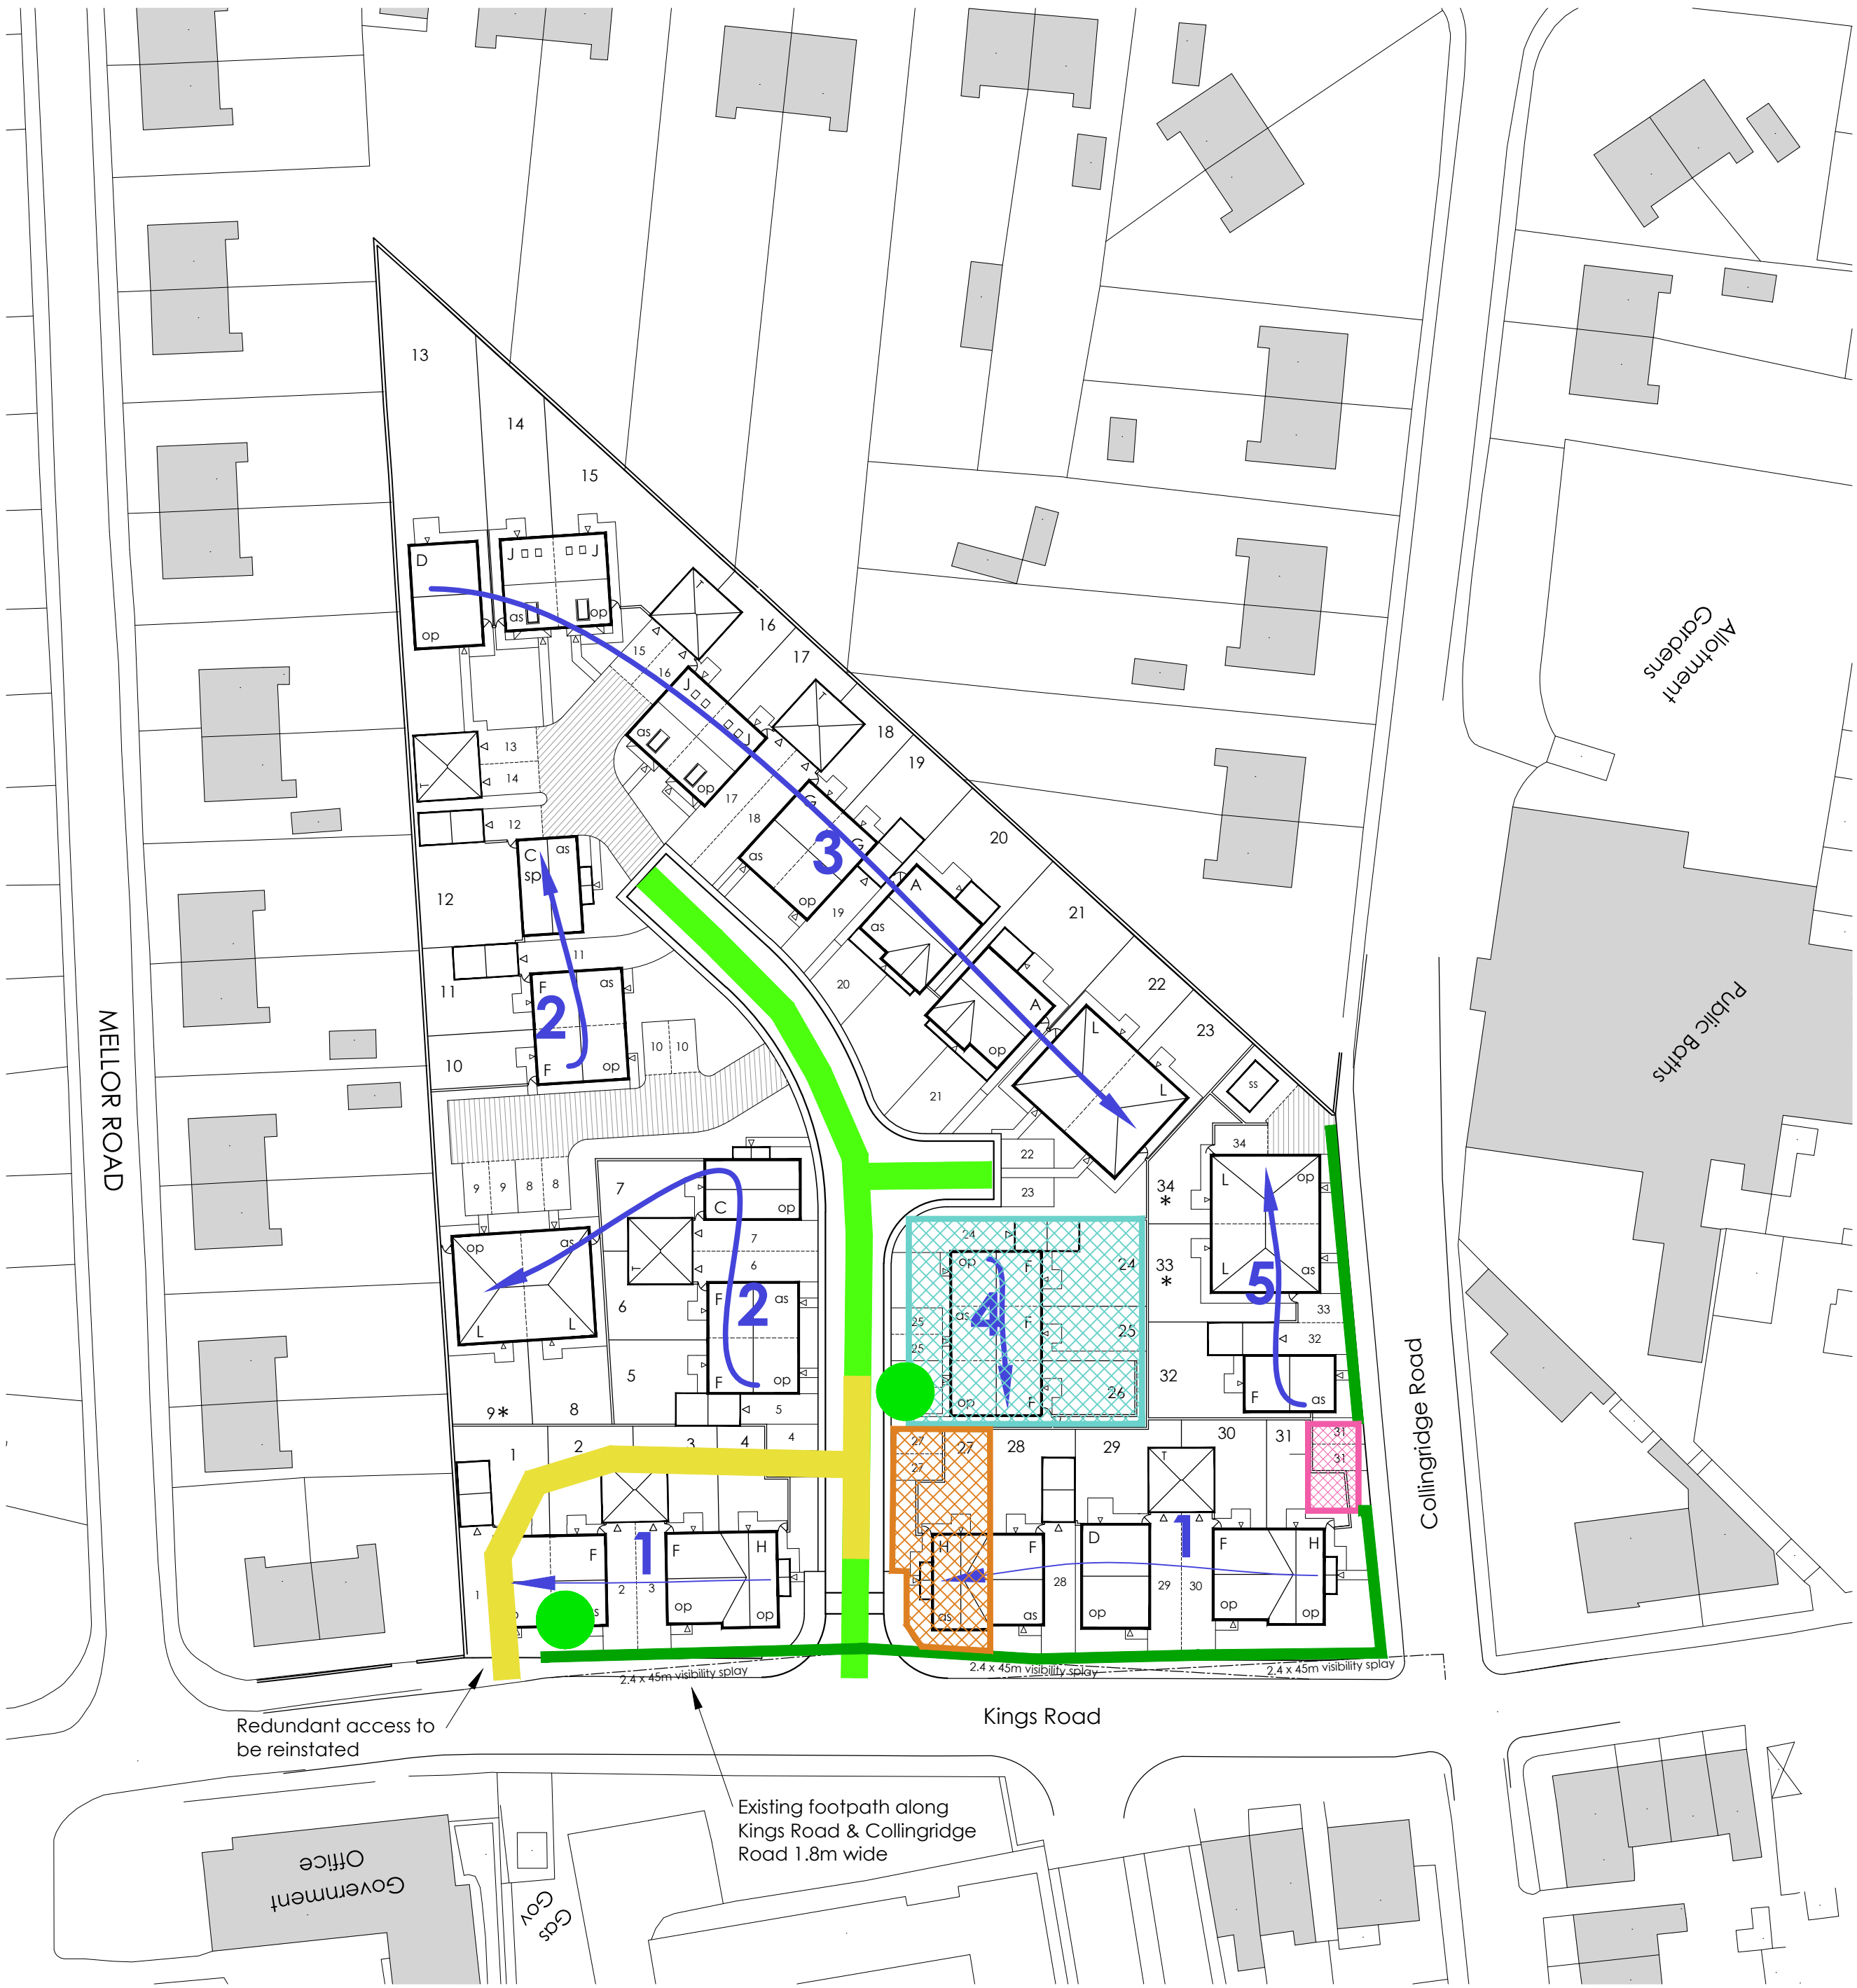

0m 10 20 30m