


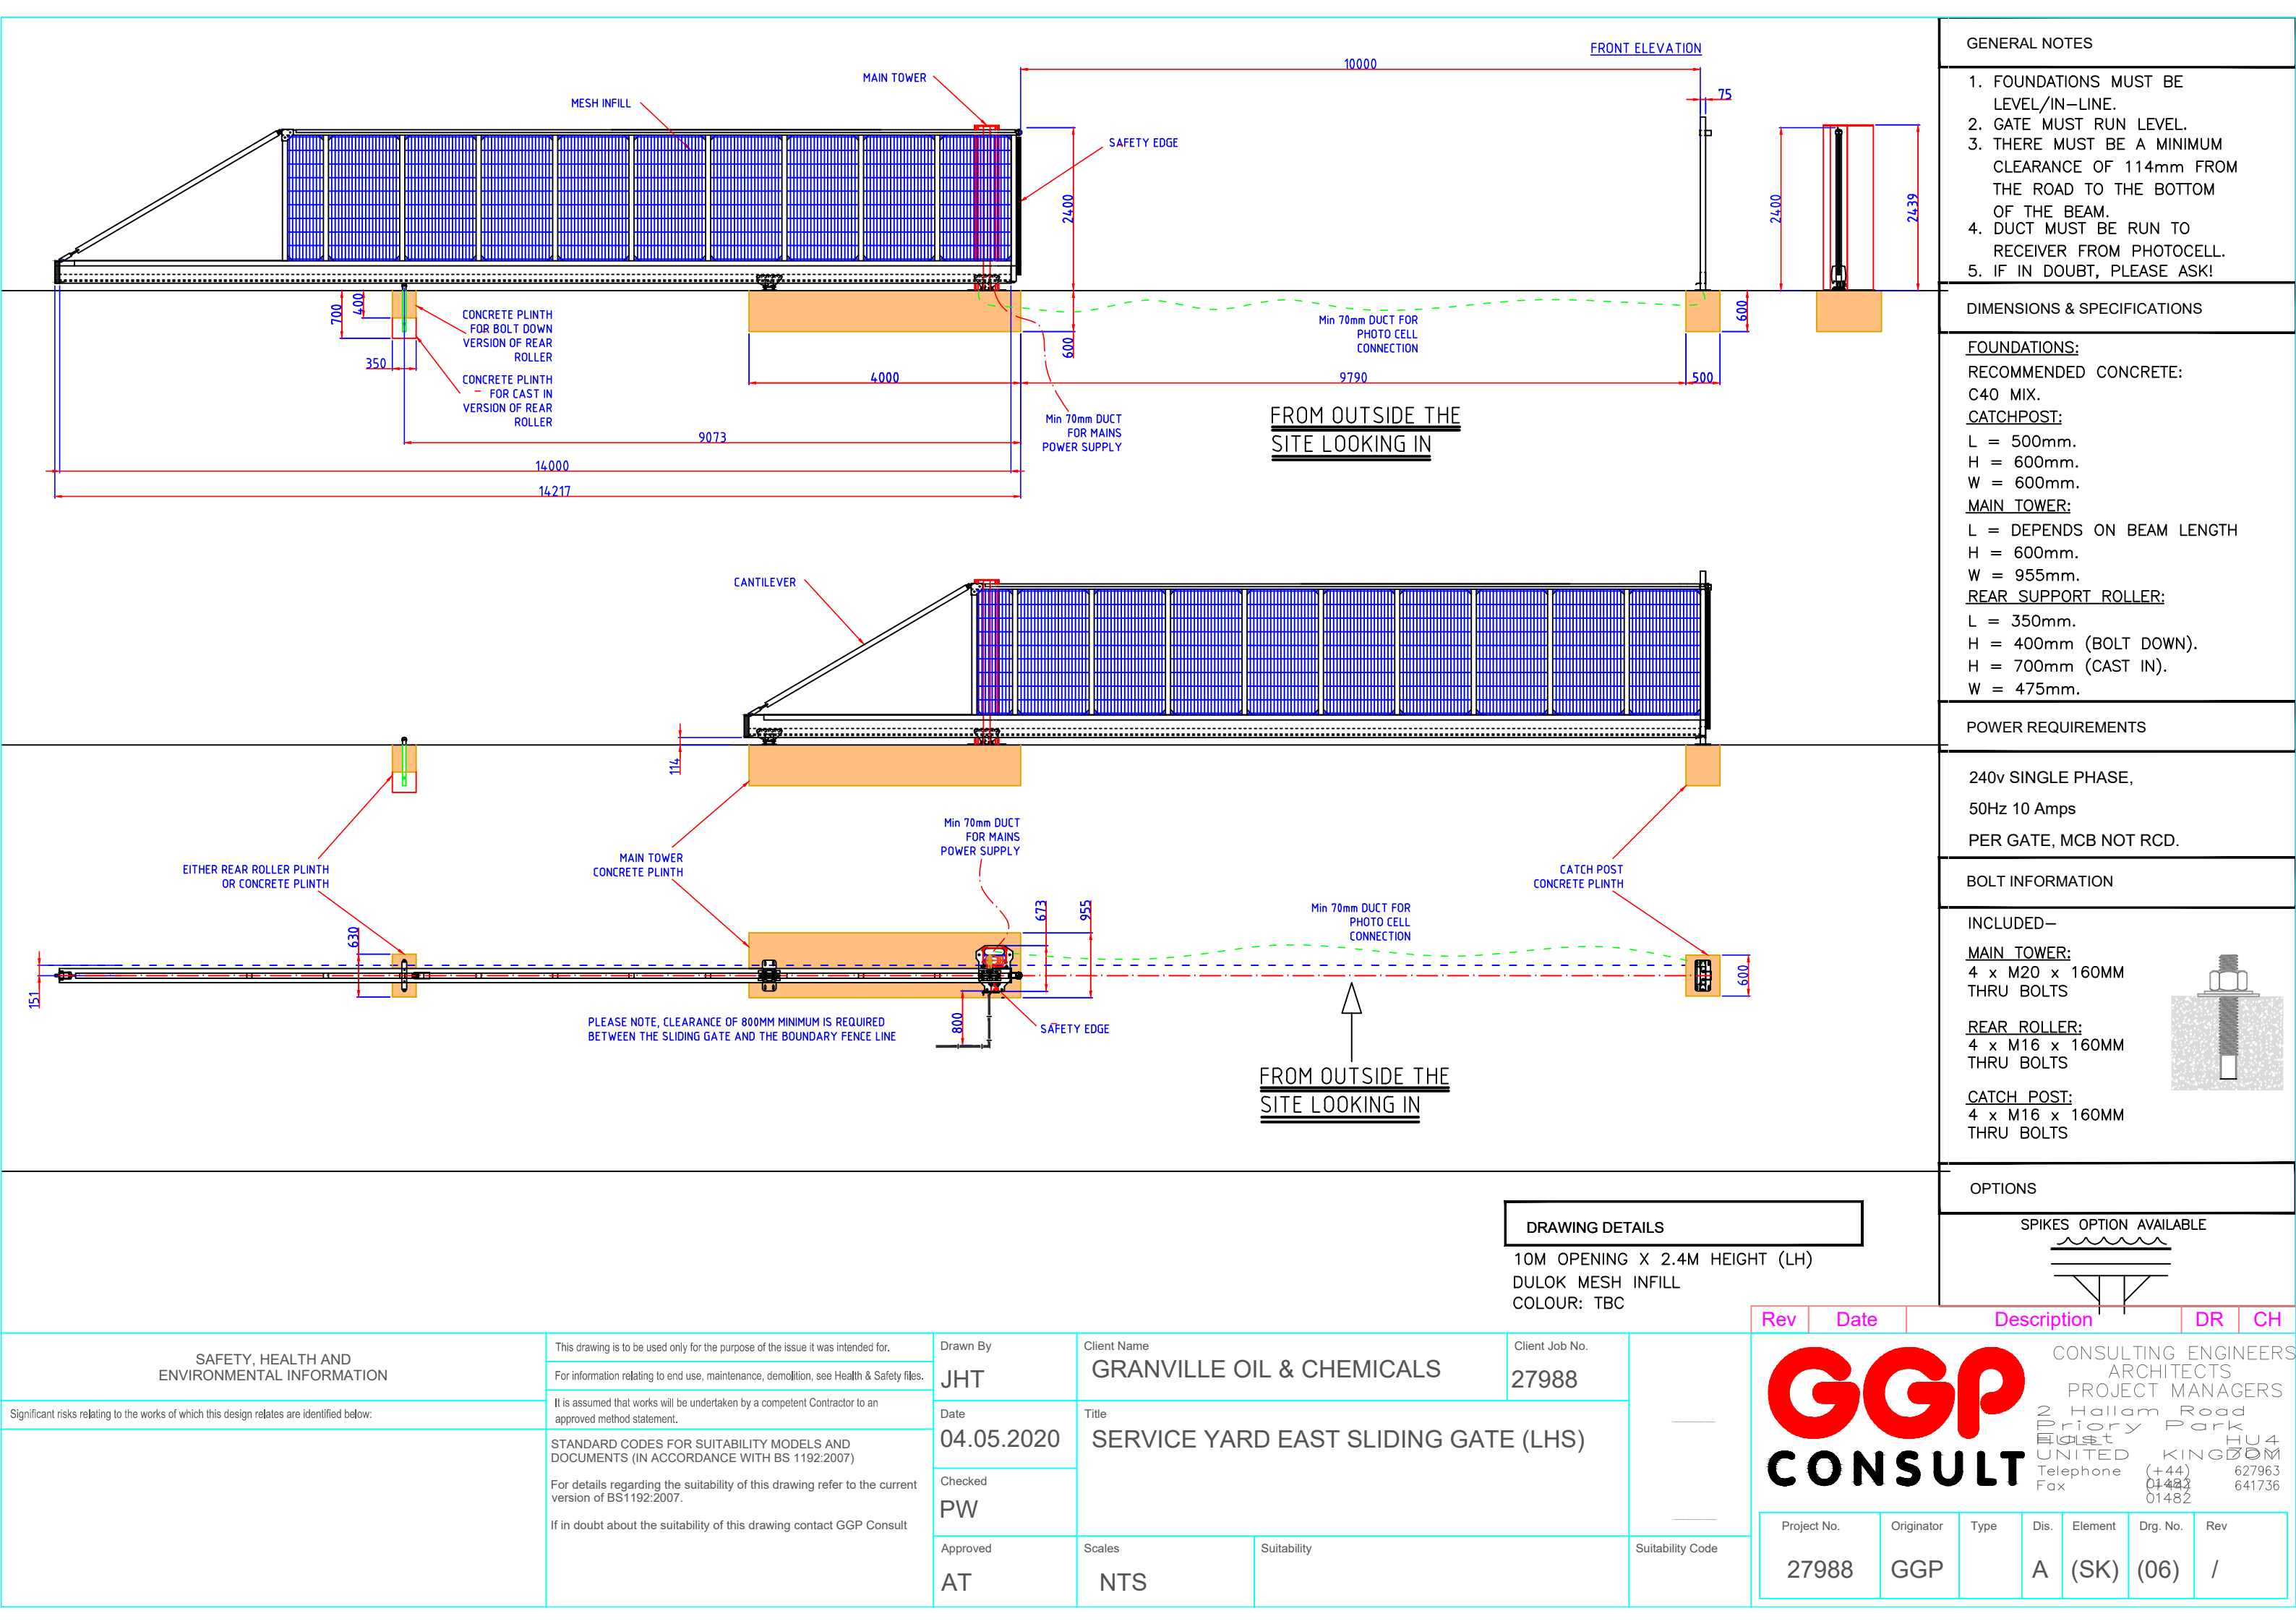

SAFETY, HEALTH AND ENVIRONMENTAL INFORMATION	This drawing is to be used only for the purpose of the issue it was intended for.	Drawn By	Client Name		Client Job No.	
	For information relating to end use, maintenance, demolition, see Health & Safety files.	JHT	GRANVILLE OIL & CHEMICALS		27988	
Significant risks relating to the works of which this design relates are identified below:	It is assumed that works will be undertaken by a competent Contractor to an approved method statement.	Date	Title			
	STANDARD CODES FOR SUITABILITY MODELS AND DOCUMENTS (IN ACCORDANCE WITH BS 1192:2007) For details regarding the suitability of this drawing refer to the current version of BS1192:2007. If in doubt about the suitability of this drawing contact GGP Consult	04.05.2020	SERVICE YARD EAST SLIDING GATE (LHS)			
		Checked				
		PW				
		Approved	Scales	Suitability		Suitability Code
		AT	NTS			

Rev	Date	Description	DR	CH		
GGP CONSULT CONSULTING ENGINEERS ARCHITECTS PROJECT MANAGERS 2 Hallam Road Priory Park East HU4 UNITED KINGDOM Telephone (+44) 01482 627963 Fax 01482 641736						
Project No.	Originator	Type	Dis.	Element	Drg. No.	Rev
27988	GGP		A	(SK)	(06)	/