


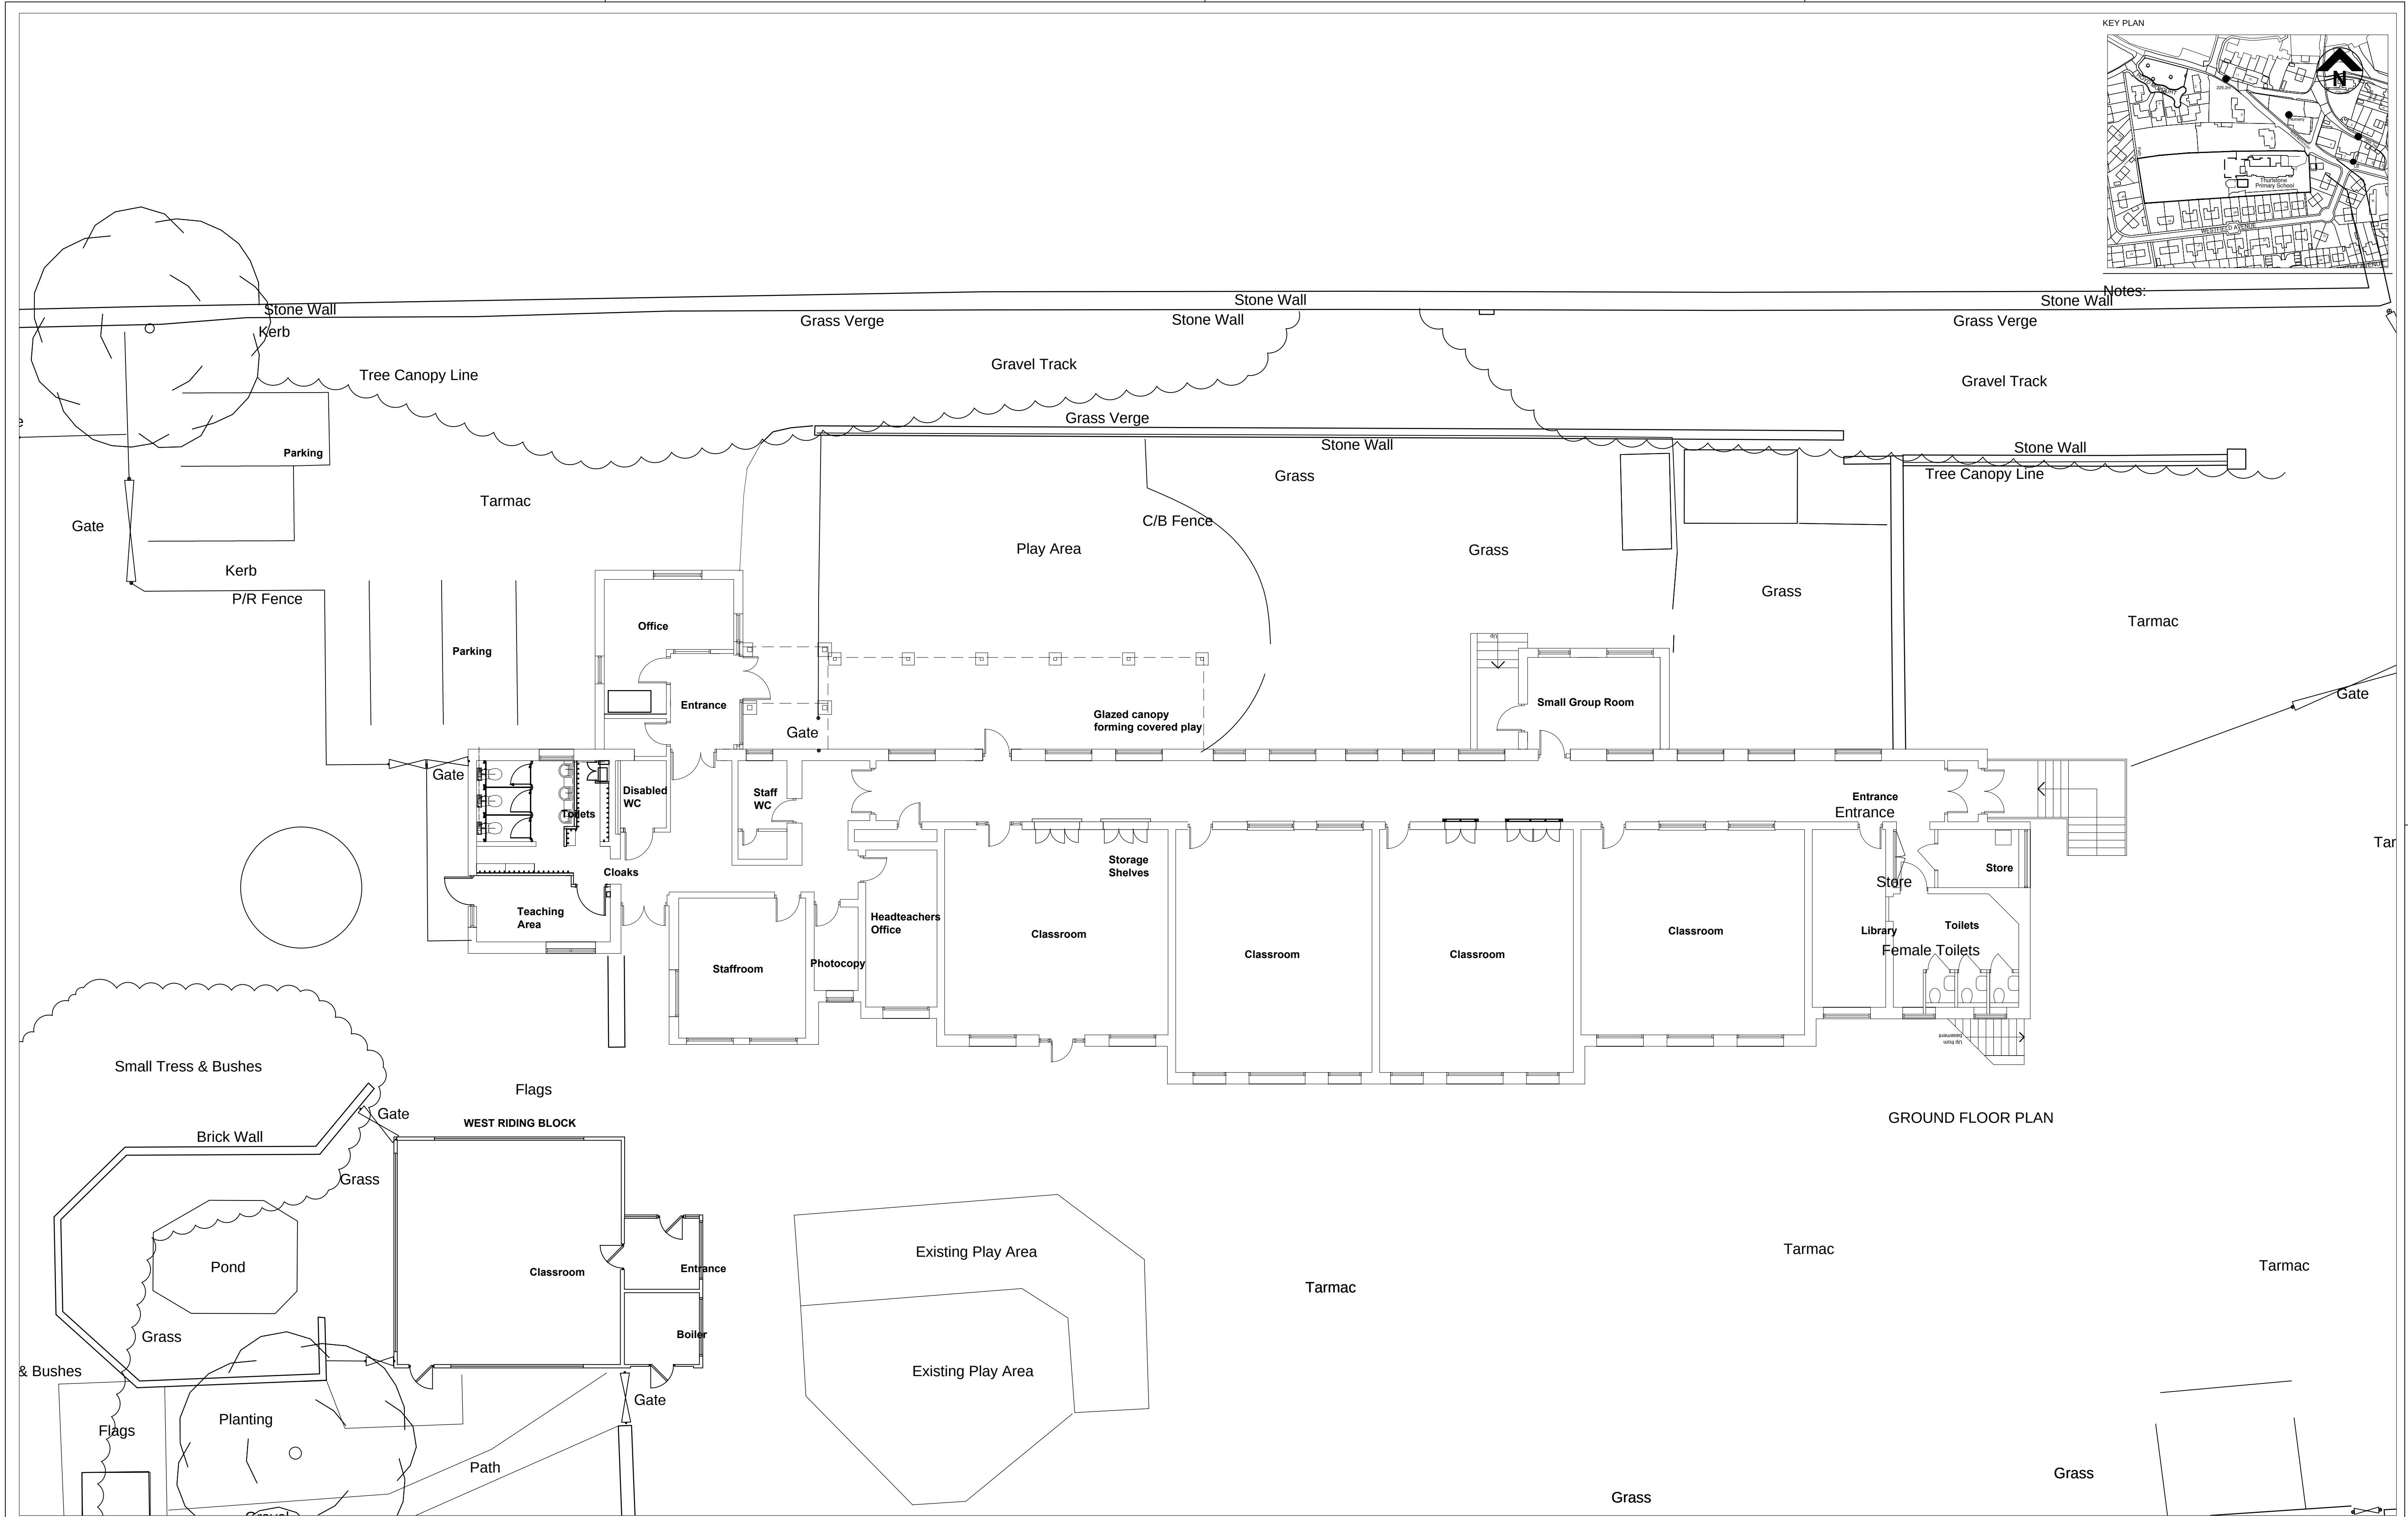

THIS DRAWING IS PRODUCED FOR USE IN THIS PROJECT ONLY AND MAY NOT BE USED FOR ANY OTHER PURPOSE. NPS PROPERTY CONSULTANTS LTD ACCEPT NO LIABILITY FOR THE USE OF THIS DRAWING OTHER THAN THE PURPOSE FOR WHICH IT WAS INTENDED IN CONNECTION WITH THIS PROJECT AS RECORDED IN THE PURPOSE FOR ISSUE AND FILE STATUS CODE.						RESPONSIBILITY IS NOT ACCEPTED FOR OTHERS SCALING DIRECTLY FROM THIS DRAWING. DO NOT SCALE FROM THIS DRAWING. USE WRITTEN DIMENSIONS ONLY.						CLIENT BARNESLEY METROPOLITAN BOROUGH COUNCIL						TITLE EXISTING PLANS						PROJECT THURLSTONE PRIMARY SCHOOL EXTENSION						PROJECT NUMBER 16-1-1001					
FIRST ISSUE						THIS DRAWING MAY NOT BE REPRODUCED IN ANY FORM WITHOUT PRIOR WRITTEN AGREEMENT OF NPS PROPERTY CONSULTANTS LTD.						DRAWING NUMBER NPS-DR-A-(21)-020						REV CODE P1						STATUS CODE S2						PURPOSE OF ISSUE PLANNING APPROVAL					
COMMENT						© CROWN COPYRIGHT AND DATABASE RIGHTS 2015. ORDNANCE SURVEY LICENCE NUMBER 100019340						DRAWN BY GH						DATE 17 September 2015 16:44:29						© COPYRIGHT NPS GROUP 2015											