




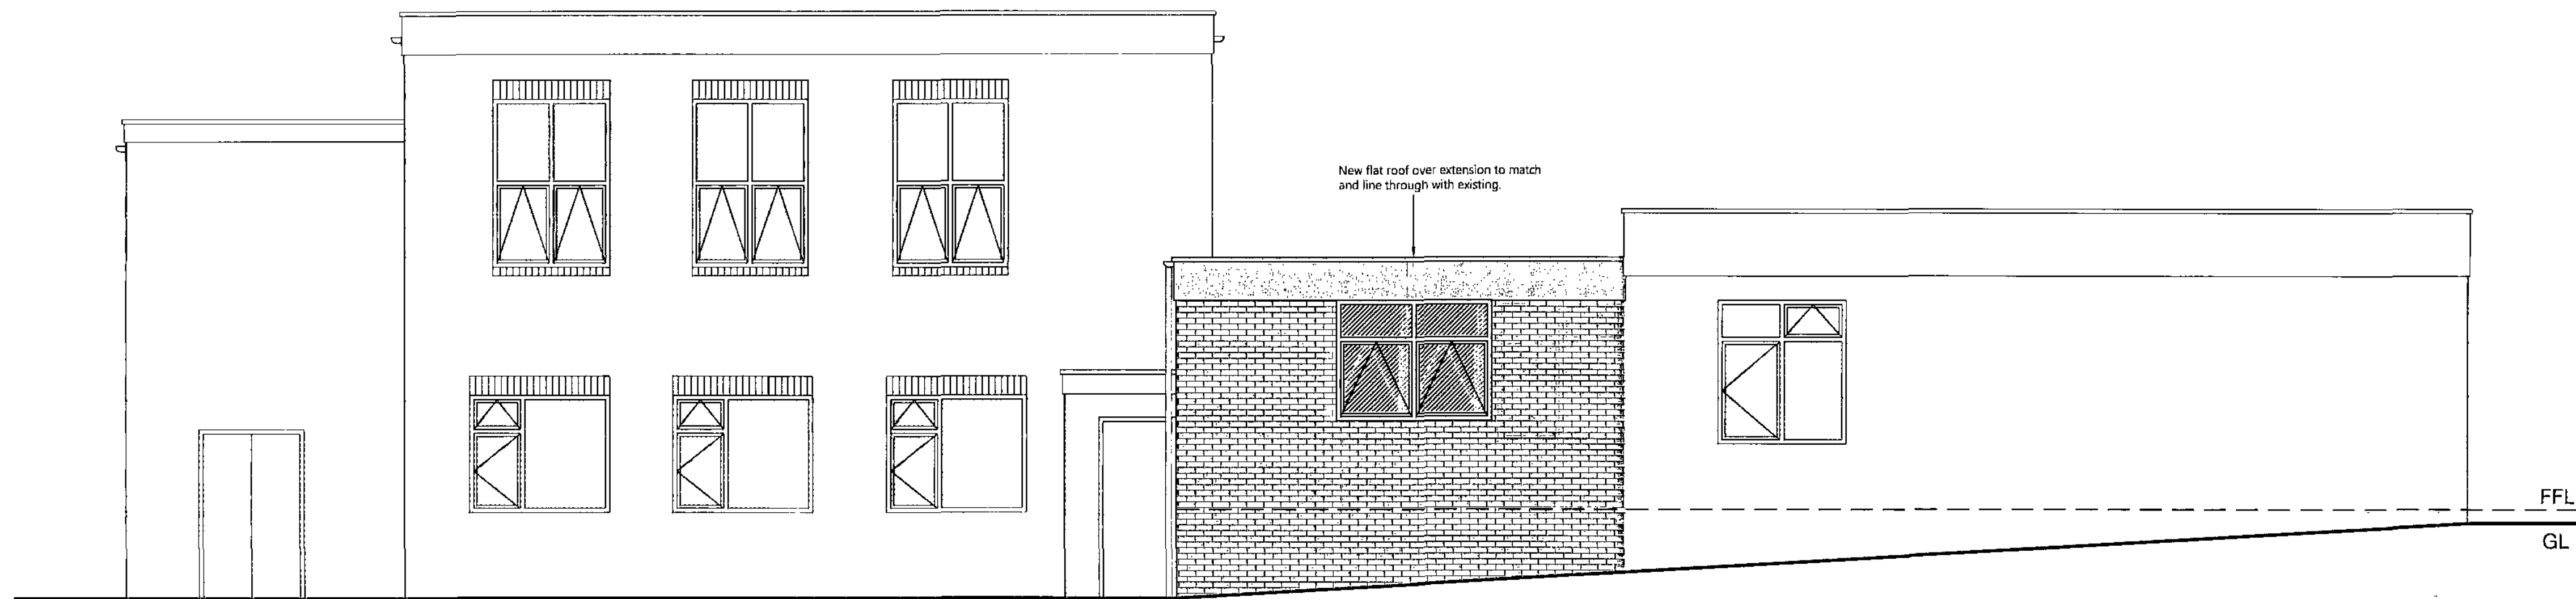

ELEVATION A

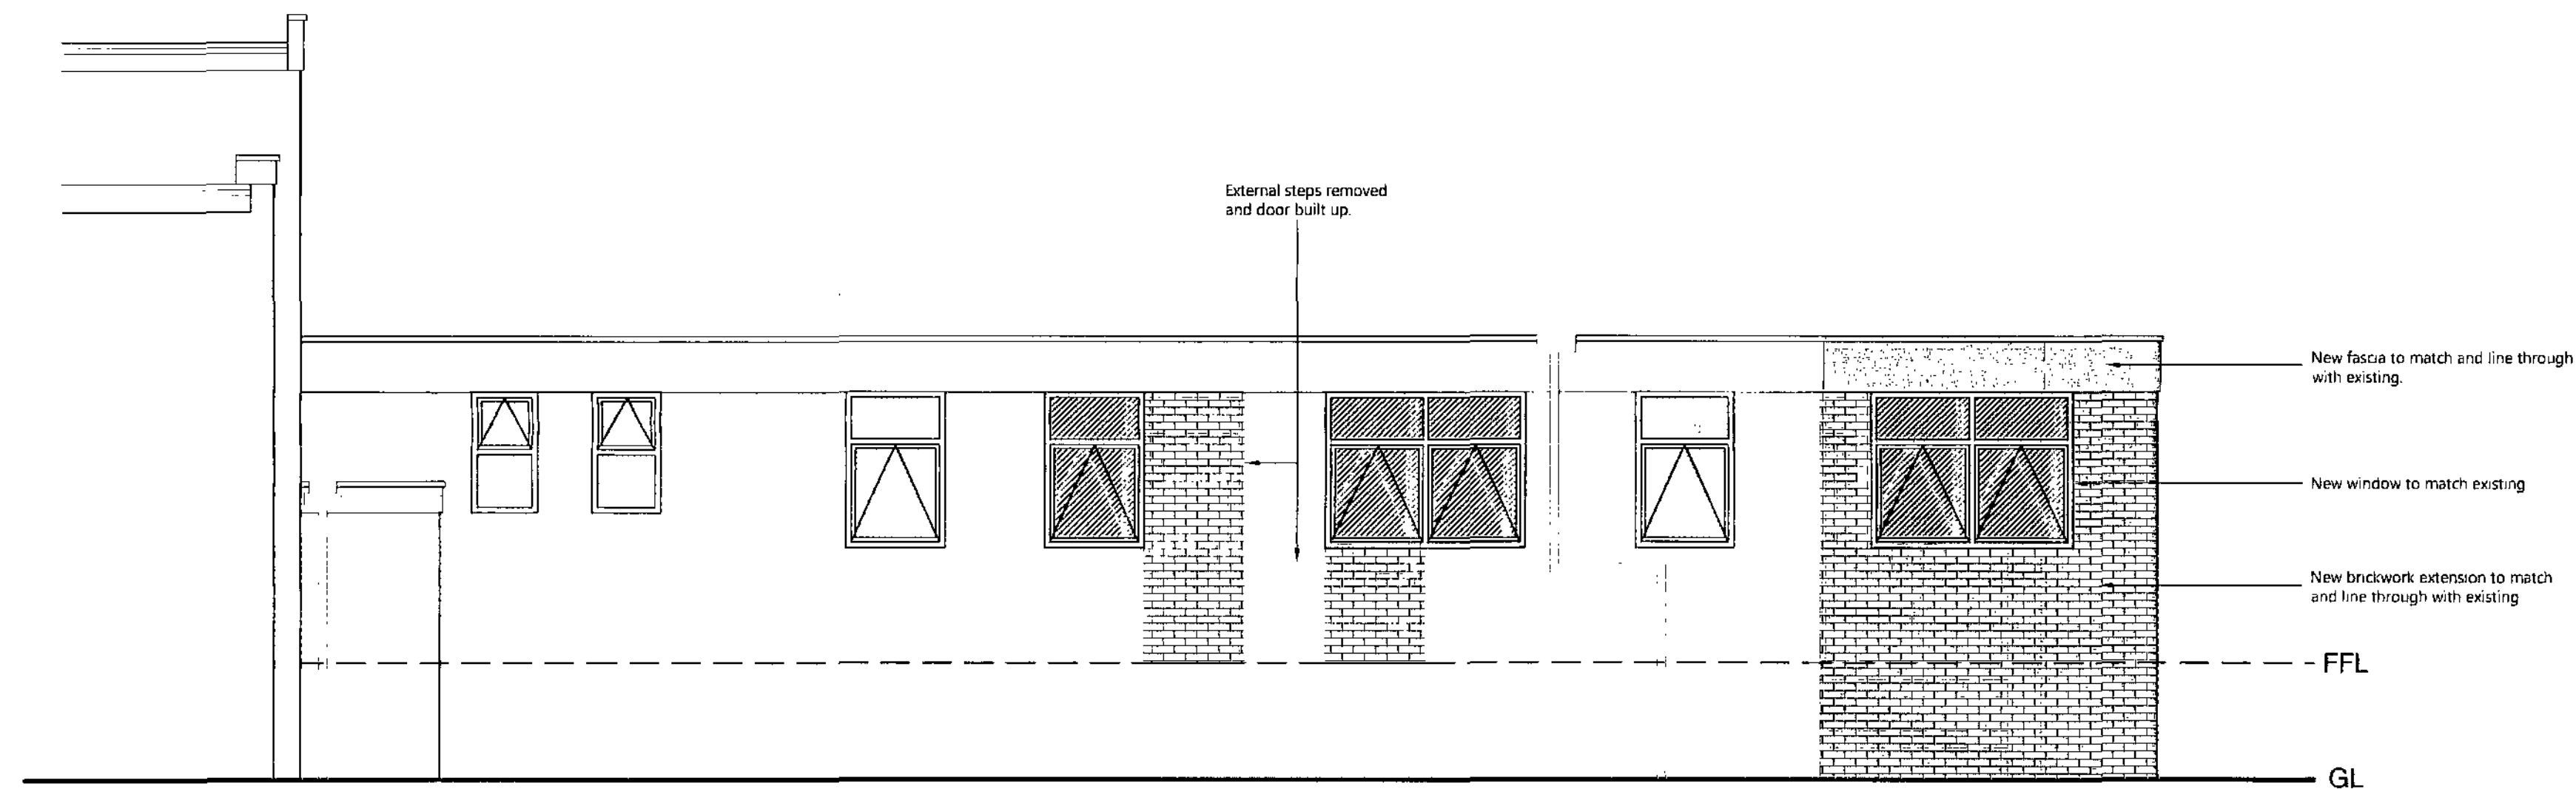


ELEVATION B

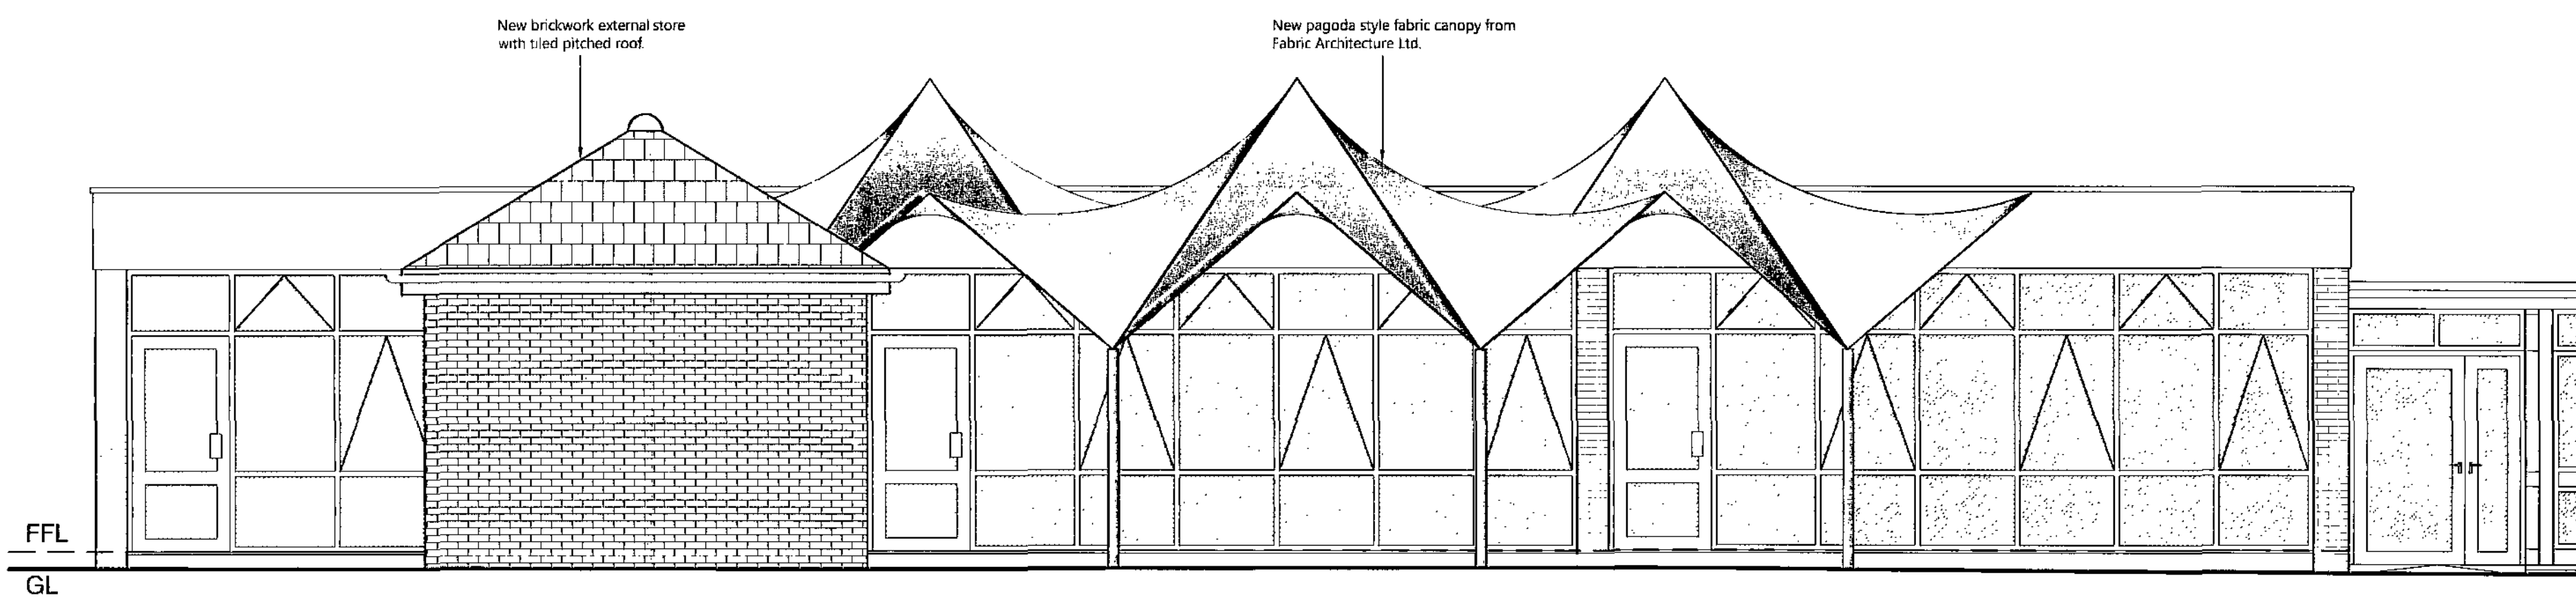


ELEVATION C

Notes:


Ref	Date	Revision	Initial
Project / Client:			
Proposed New Foundation Stage Unit Sacred Heart Catholic Primary School Lockwood Road, Goldthorpe Rotherham S63 9JY			
Drawing Title:			
Scheme Elevations			
John Hill ASSOCIATES Architectural & Surveying Consultants <hr/> 6 Shaw Wood Way Shaw Wood Business Park Doncaster DN2 5TB Tel: 01302 364565 Fax: 01302 364588 enquiries@j-h-a.co.uk			
Scale:	1:50	Date:	February 2009
Drawn By:	DJT	Checked By:	AH
Drawing No:			
07/064/06			

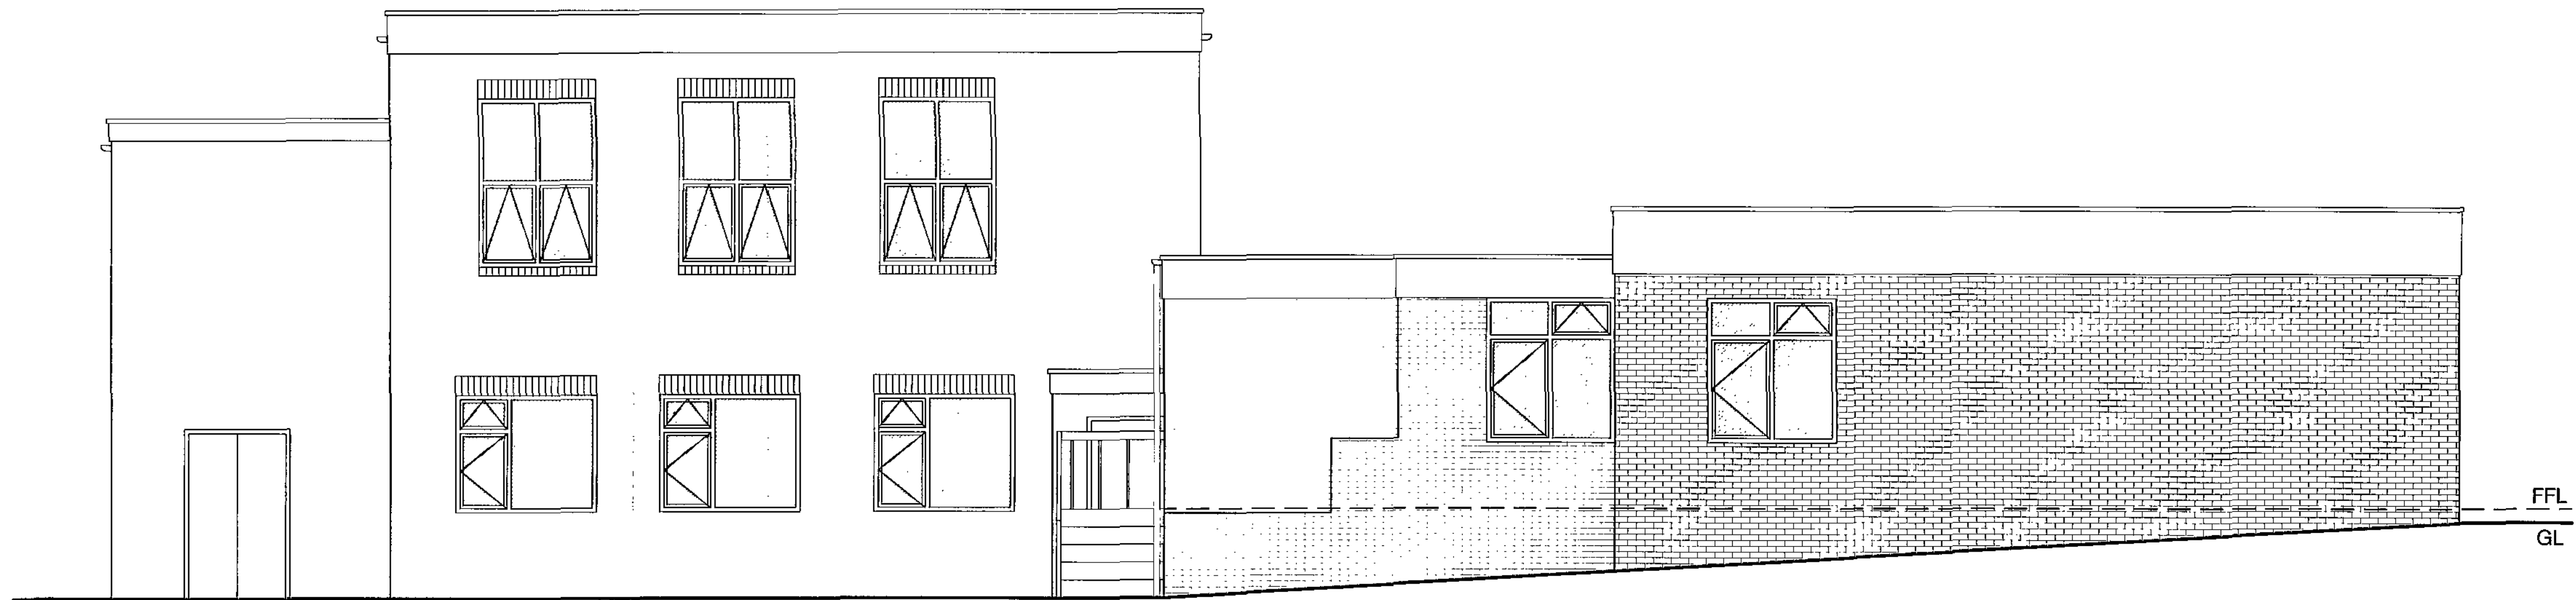

ELEVATION A

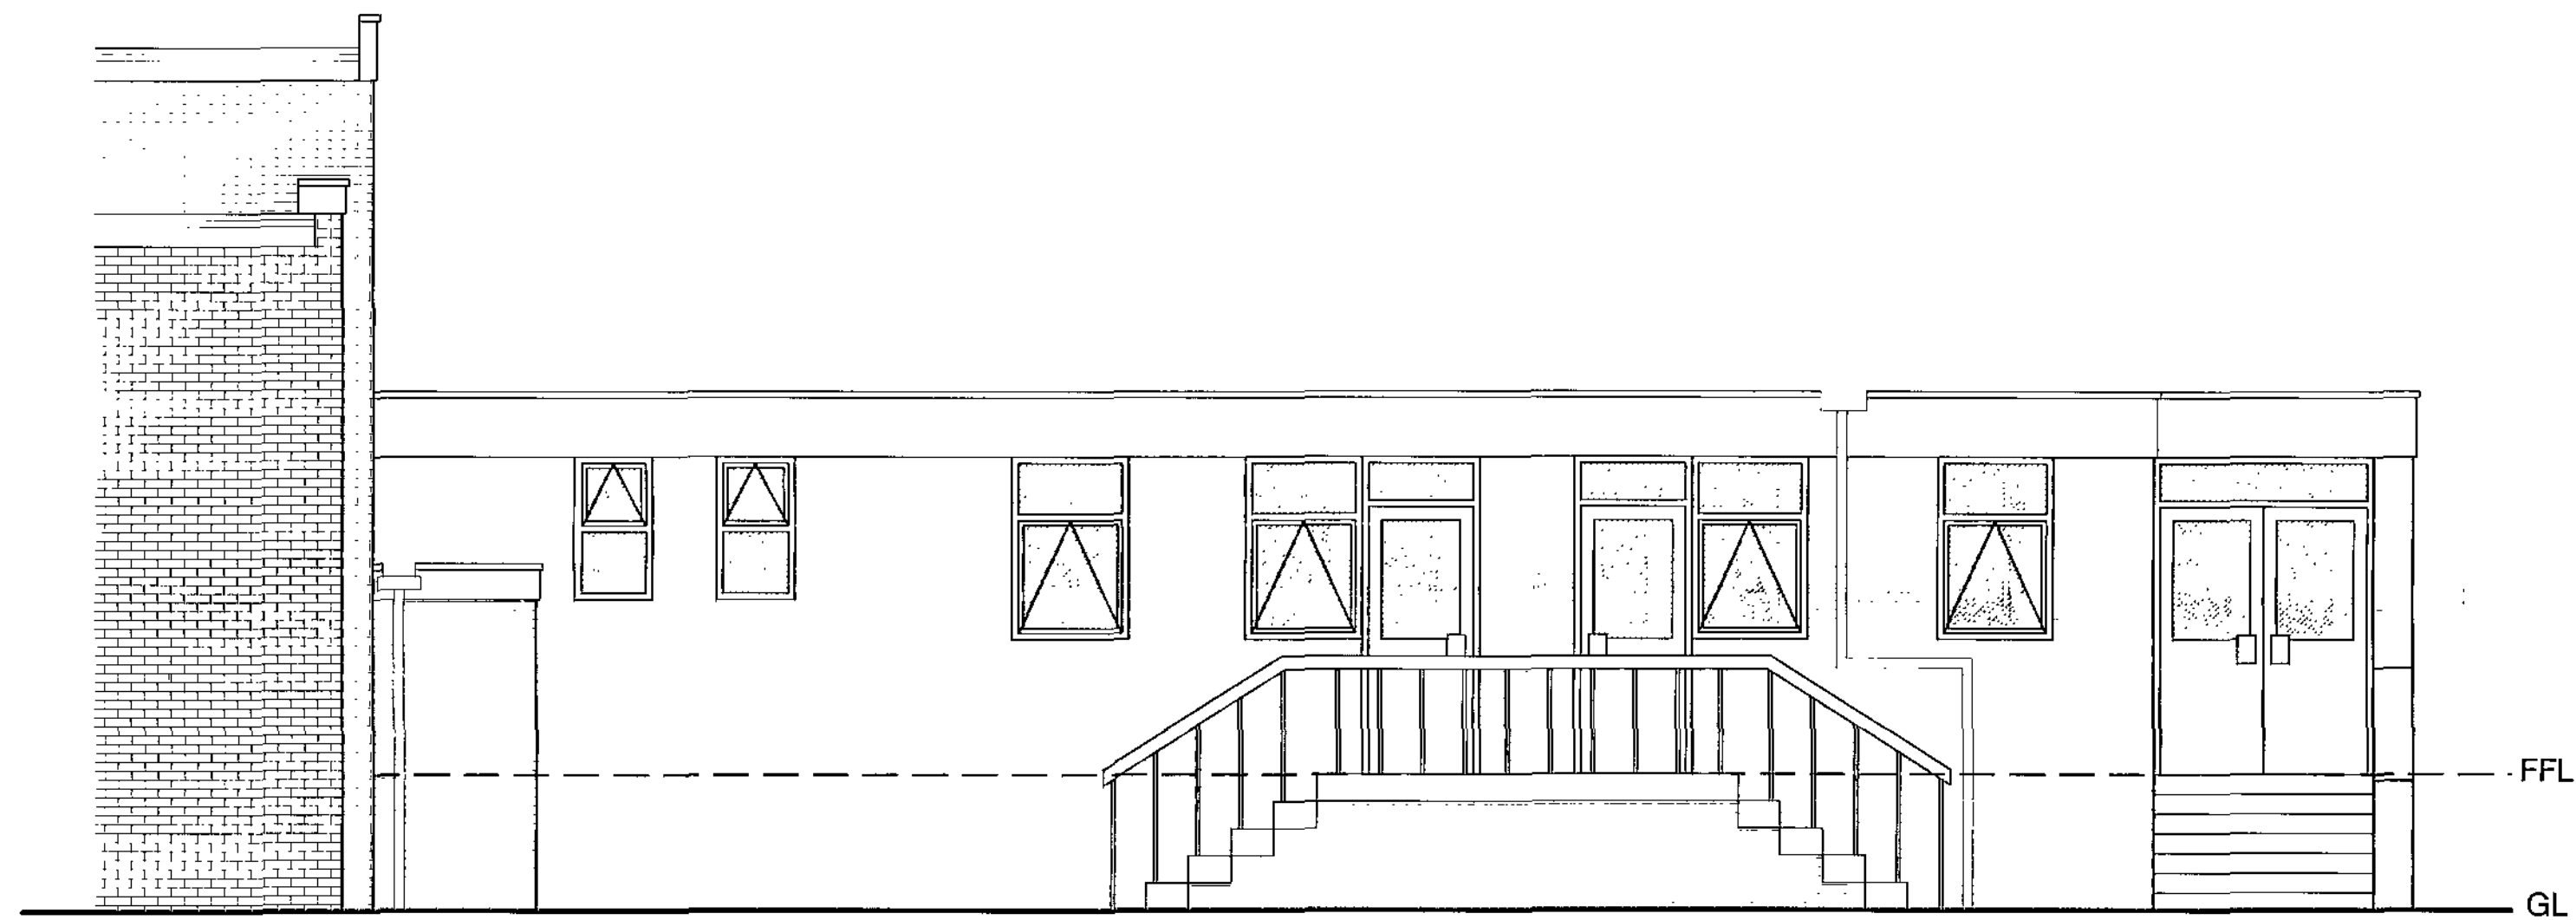

ELEVATION B

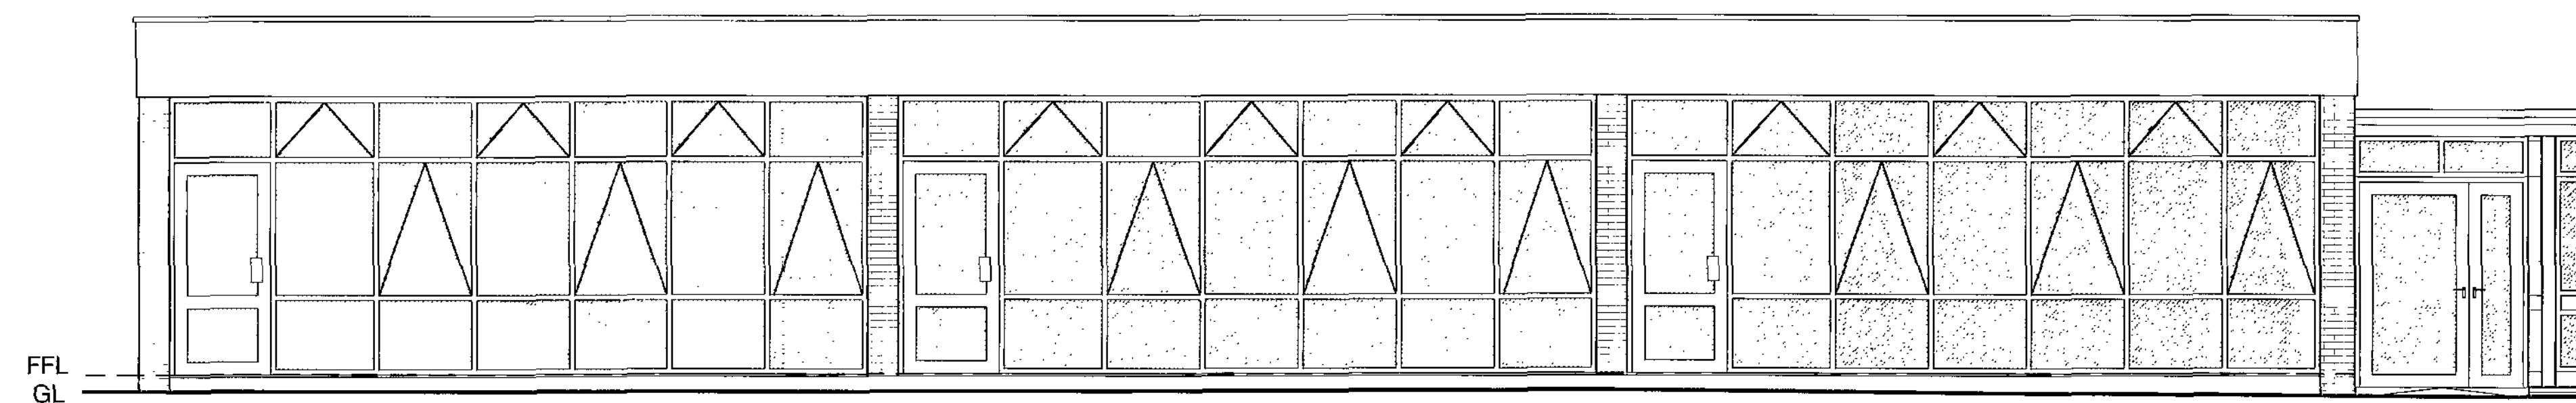

ELEVATION C

Notes:

A	25/02/09	Elevation C added.	DJT
Ref	Date	Revision	Initial

Project / Client:

Proposed New Foundation Stage Unit
Sacred Heart Catholic Primary School
Lockwood Road, Goldthorpe
Rotherham S63 9JY

Drawing Title:

Survey Elevations


John Hill ASSOCIATES
Architectural & Surveying Consultants

6 Shaw Wood Way
Shaw Wood Business Park
Doncaster DN2 5TB
Tel: 01302 364565 Fax: 01302 364588
enquiries@j-h-a.co.uk

Scale:	1:50	Date:	July 2007
Drawn By:	DJT	Checked By:	AH


Drawing No:

07/064/02A

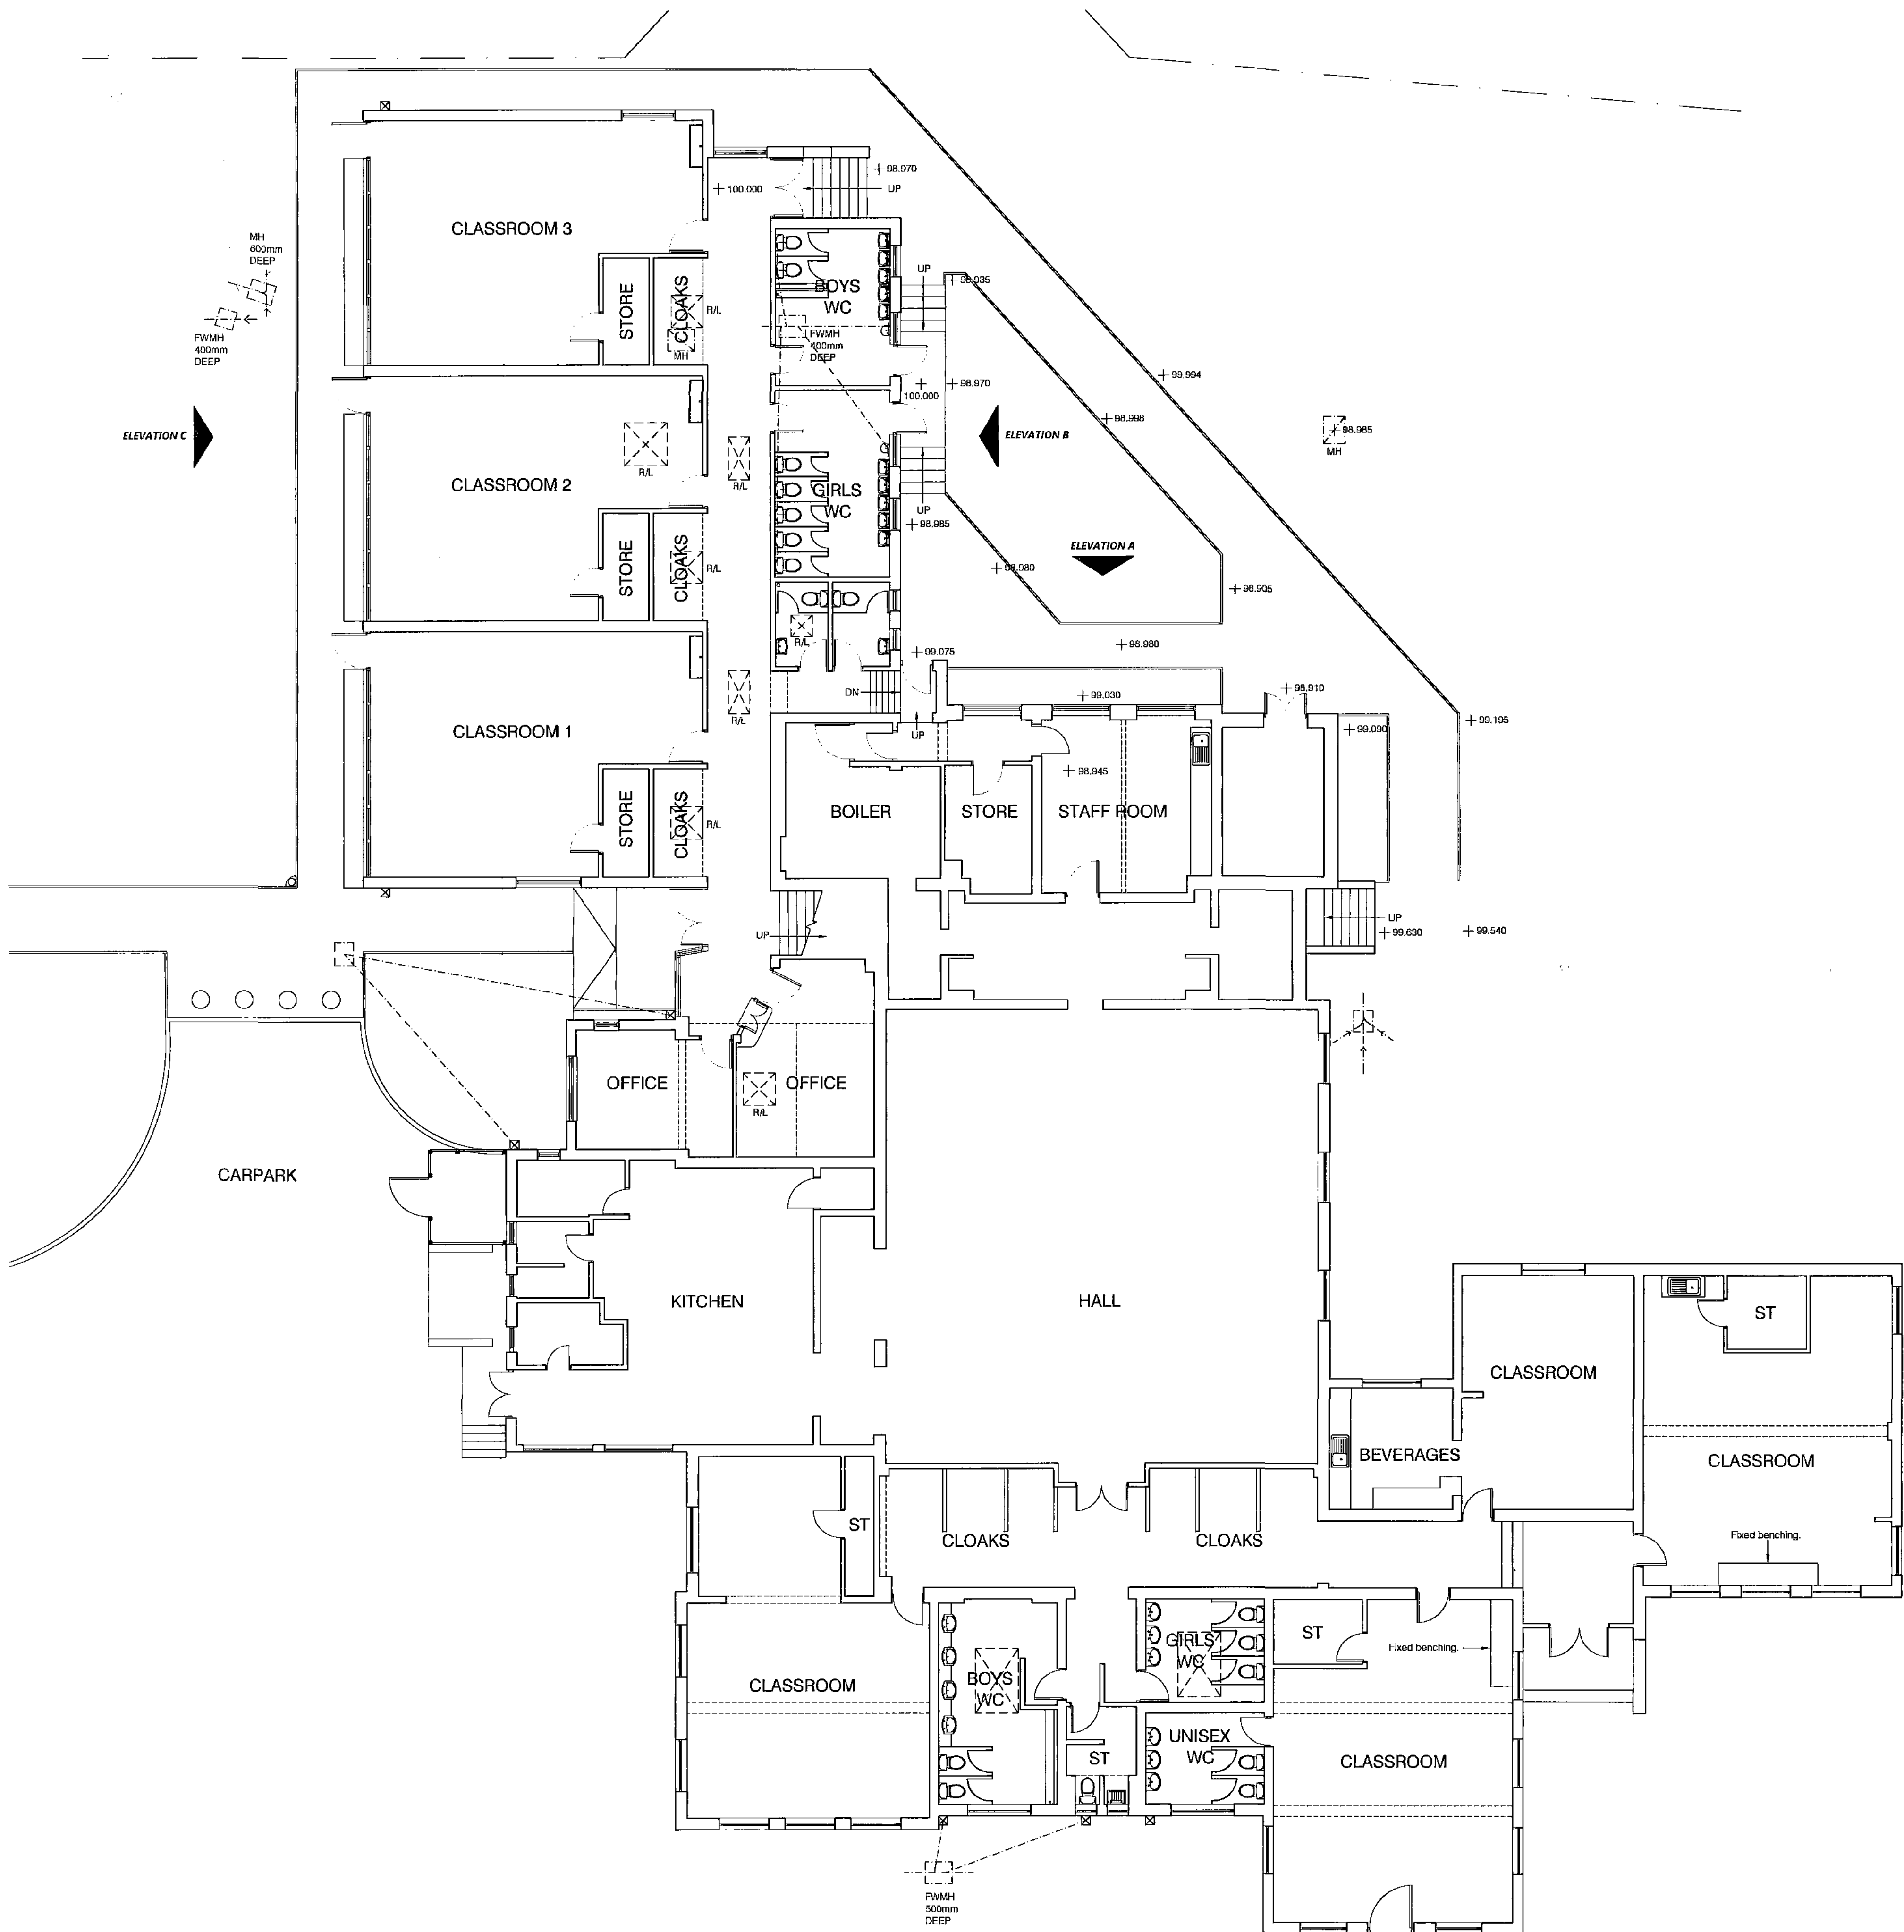

Notes:

A	30/01/09	Plan extended with additional survey info.	DJT
Ref	Date	Revision	Initial
Project / Client:			
Proposed New Foundation Stage Unit Sacred Heart Catholic Primary School Lockwood Road, Goldthorpe Rotherham S63 9JY			
Drawing Title:			
Survey Block Plan			
John Hill ASSOCIATES Architectural & Surveying Consultants 6 Shaw Wood Way Shaw Wood Business Park Doncaster DN2 5TB Tel: 01302 364565 Fax: 01302 364588 enquiries@j-h-a.co.uk			
Scale:	1:100	Date:	July 2007
Drawn By:	DJT	Checked By:	AH
Drawing No:			
07/064/01A			

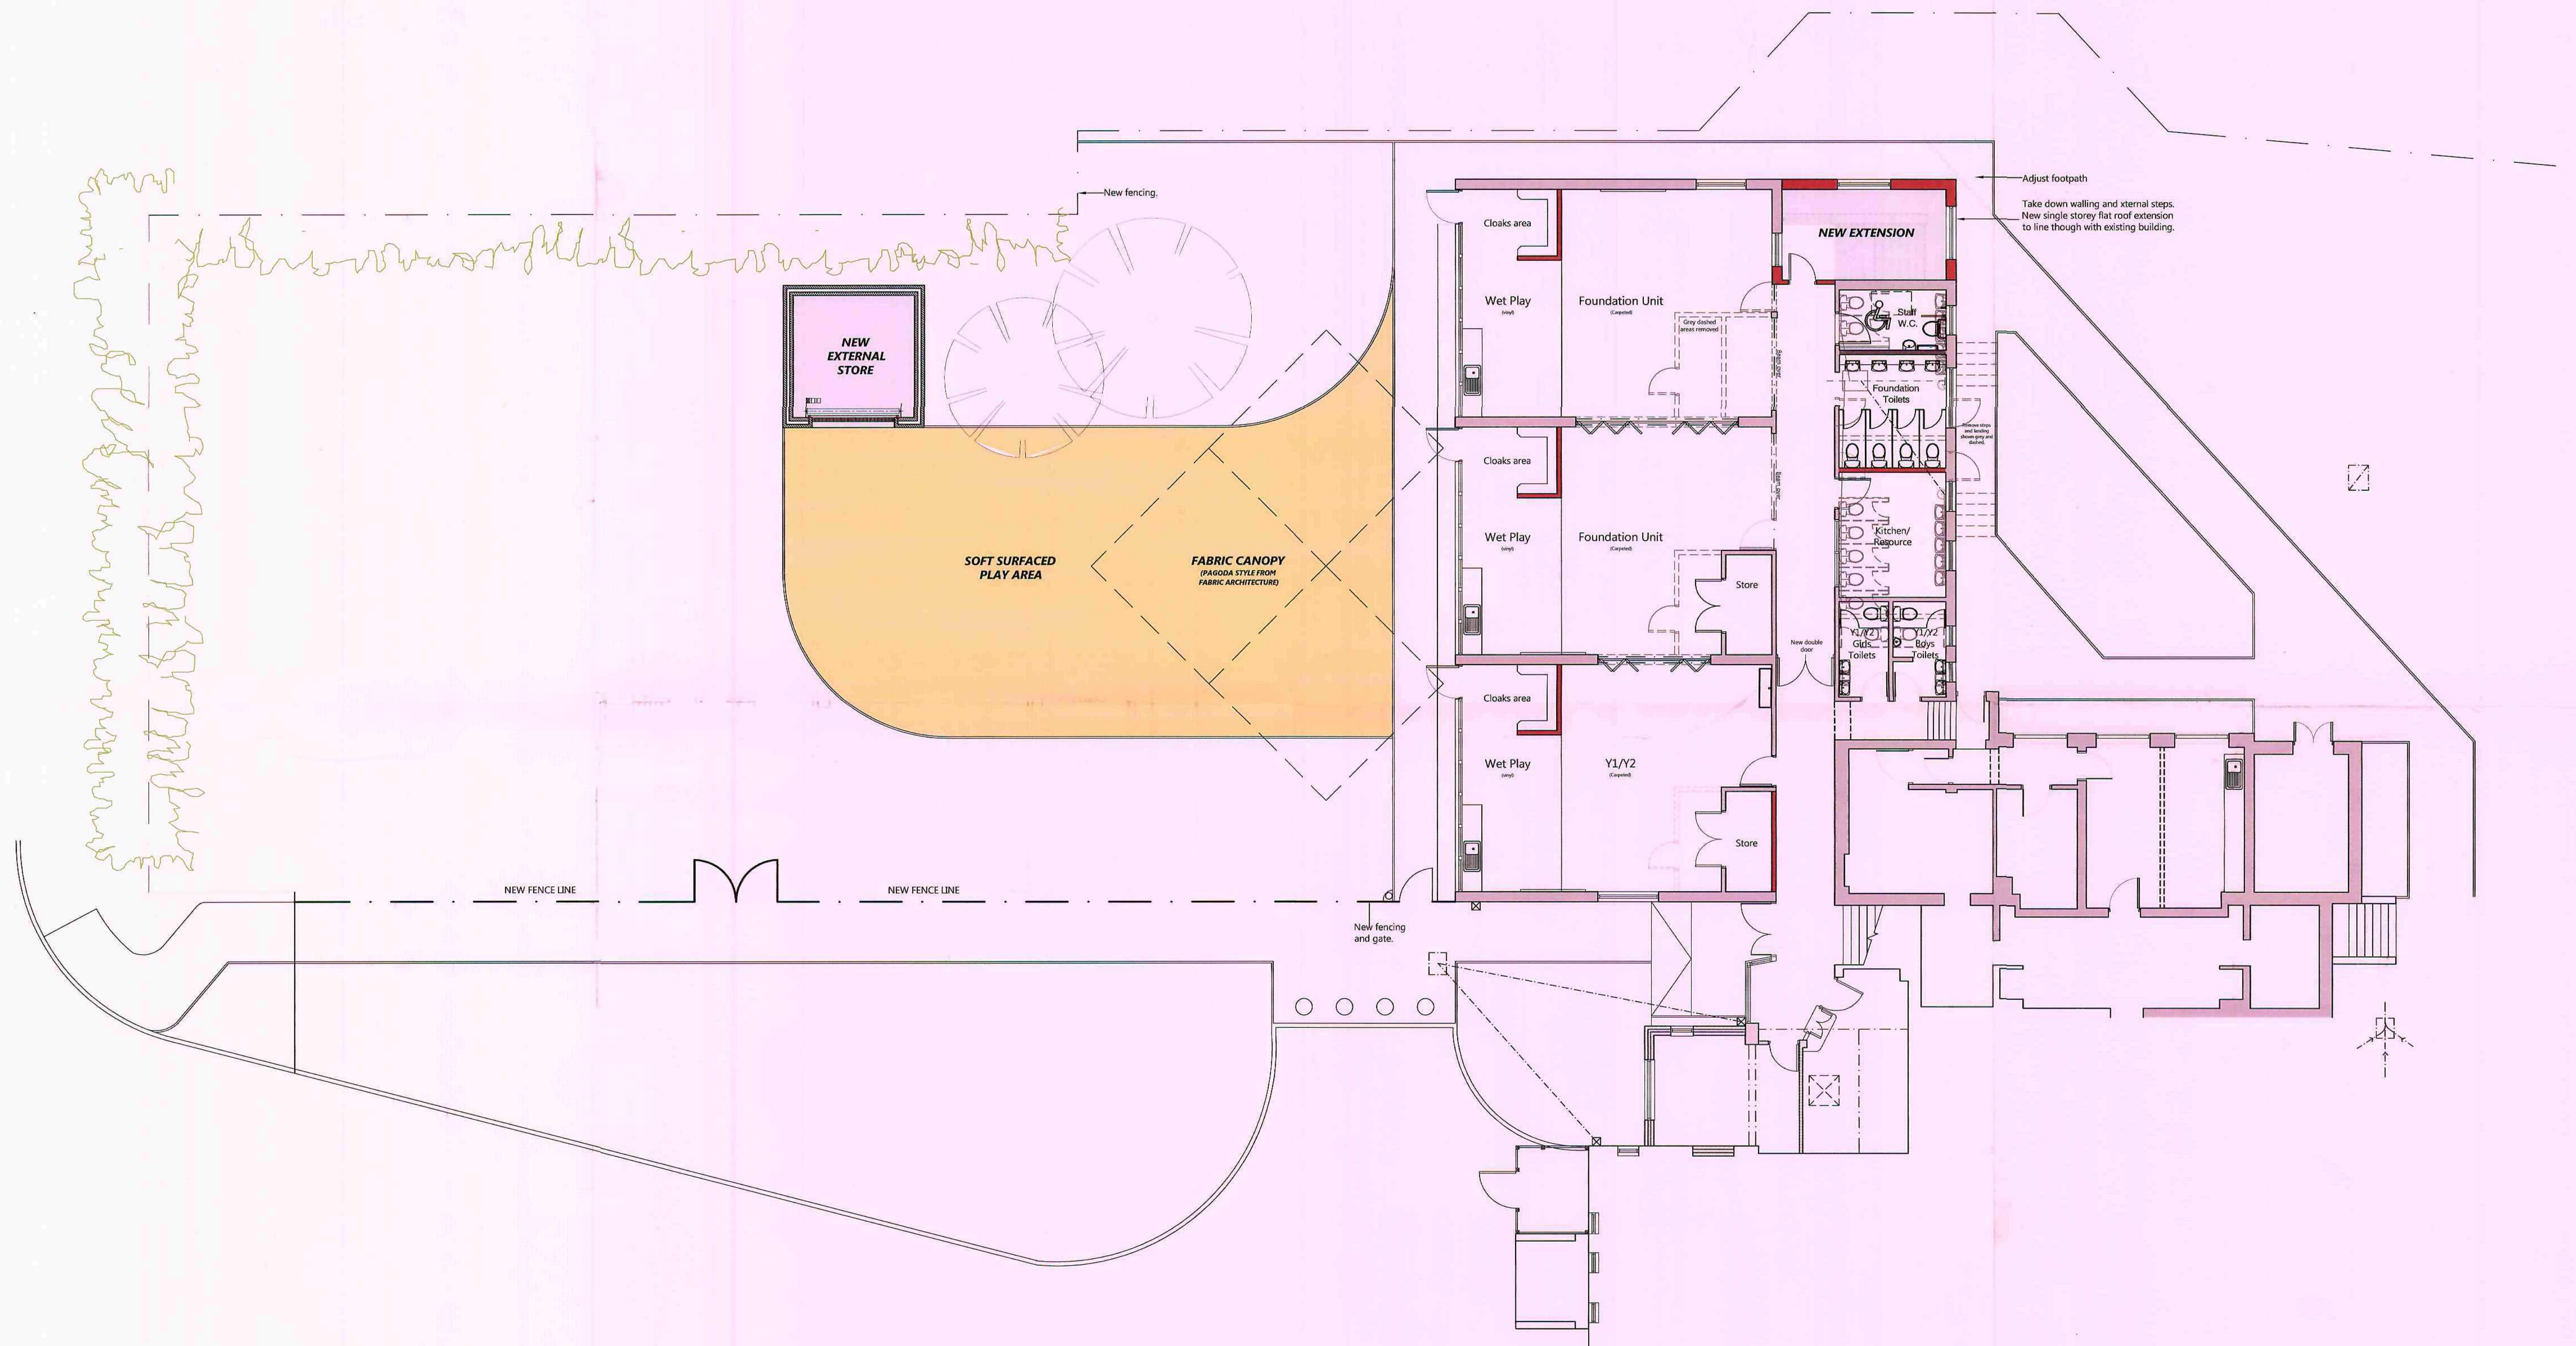

External Scheme Plan 1:100

Notes:

Ref	Date	Revision	Initial
A	25/02/09	Canopy added over soft surfacing. Position of Store amended.	DJT

Project / Client:
Proposed New Foundation Stage Unit
Sacred Heart Catholic Primary School
Lockwood Road, Goldthorpe
Rotherham S63 9JY

Drawing Title:
External Scheme

John Hill ASSOCIATES
Architectural & Surveying Consultants

6 Shaw Wood Way
Shaw Wood Business Park
Doncaster DN2 5TB
Tel: 01302 364565 Fax: 01302 364588
enquiries@j-h-a.co.uk

Scale: 1:100 Date: October 08

Drawn By: LEM Checked By: AH

Drawing No:
07/064/04A